
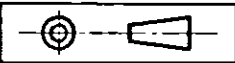


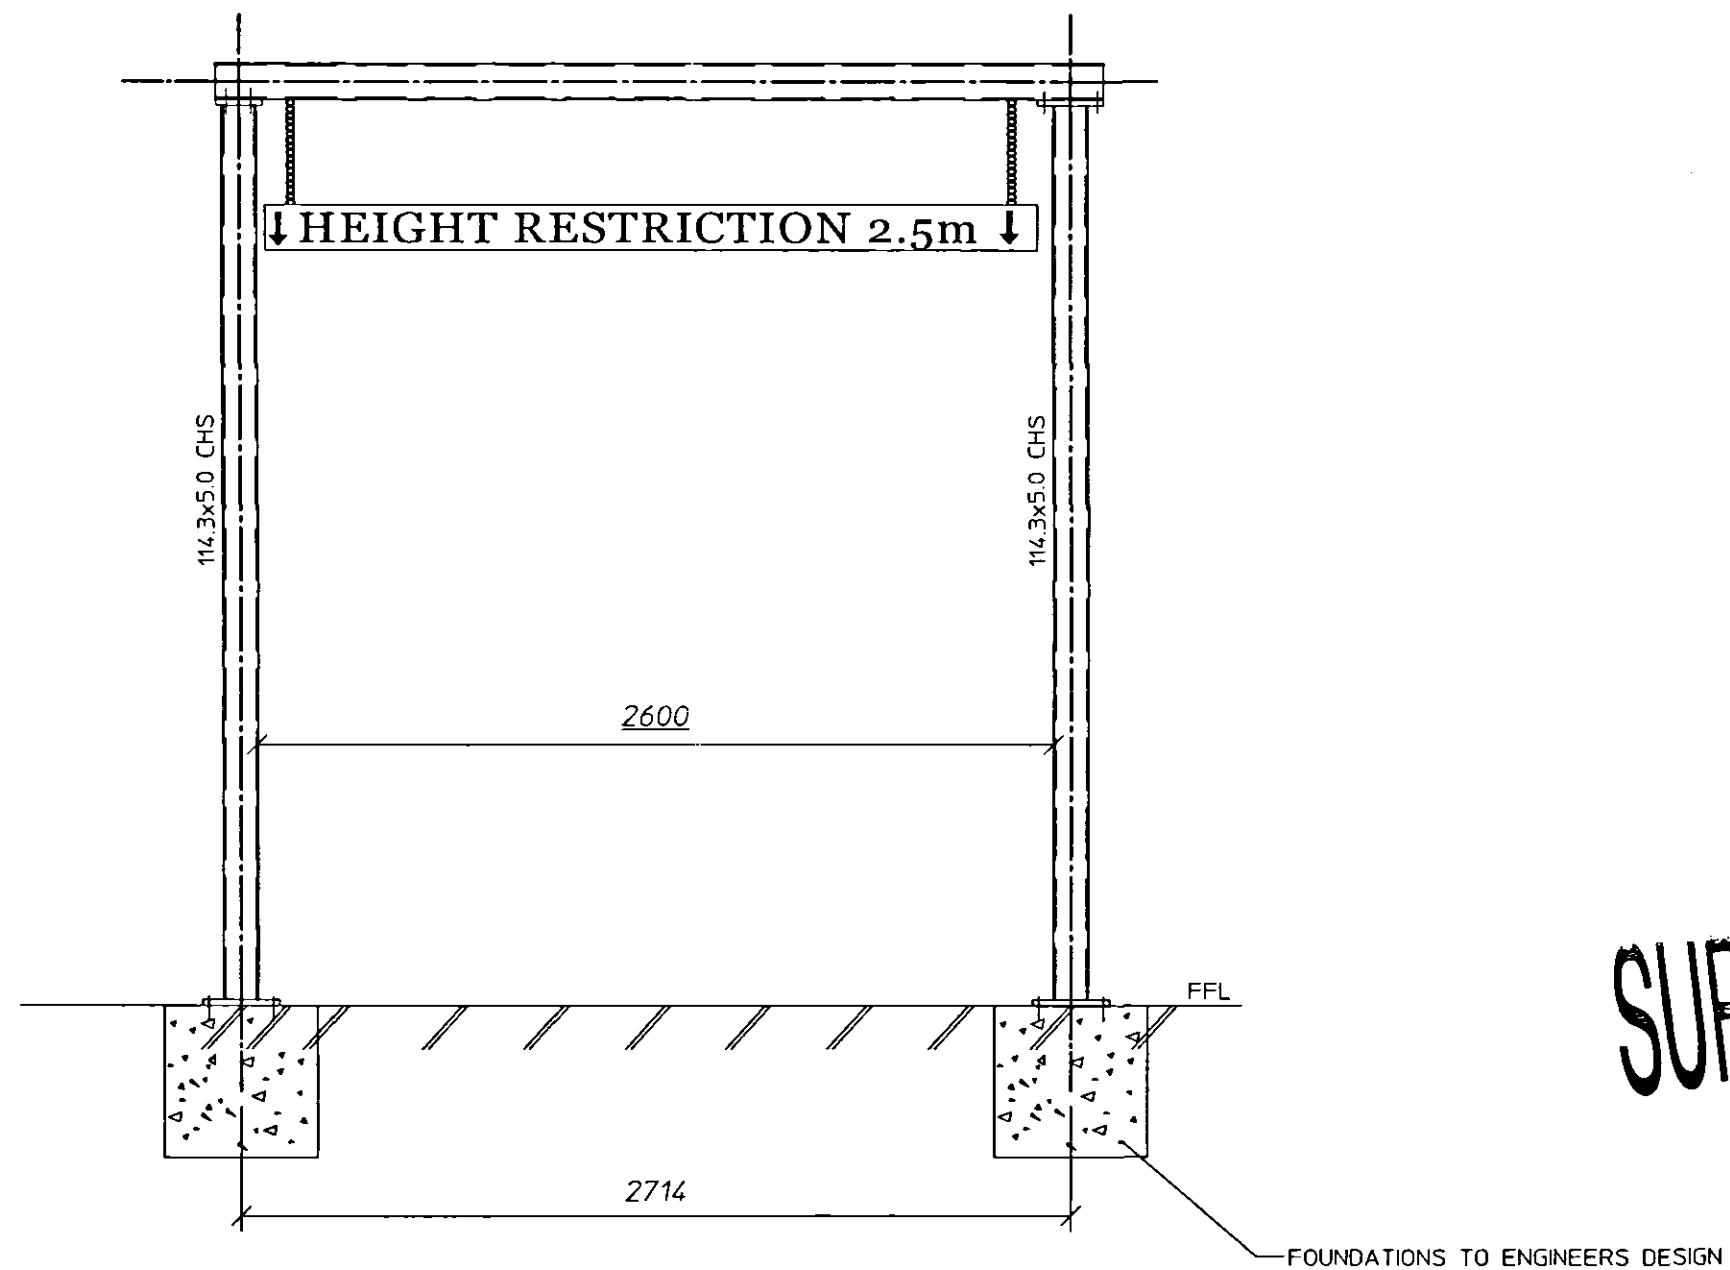

Beek's,
Please add site
plan and both
original + revised
drawings ^{as} attached

SUPERSEDED

SHDC
Planning & Development
27 MAR 2007
Ref: 0404107

SCALE: 1:25

D A GREEN & SONS LTD.

WHAPLODE, SPALDING, Lincs. PE12 6TL
TEL. 01406 370585 FAX. 01406 370766

REVISIONS:

BY:

DATE

BY: C. FISHER

DATE: 18/10/06

CHKD: CC

DATE: 18/10/06

S/BLAST

SA 2 1/2

PAINT

WHITE FINISH, RED STRIPES

REPAINT

-

PROJECT: D.A.GREEN & SONS

SITE: WHAPLODE

DRG. NO. : BARRIER/ GA2