



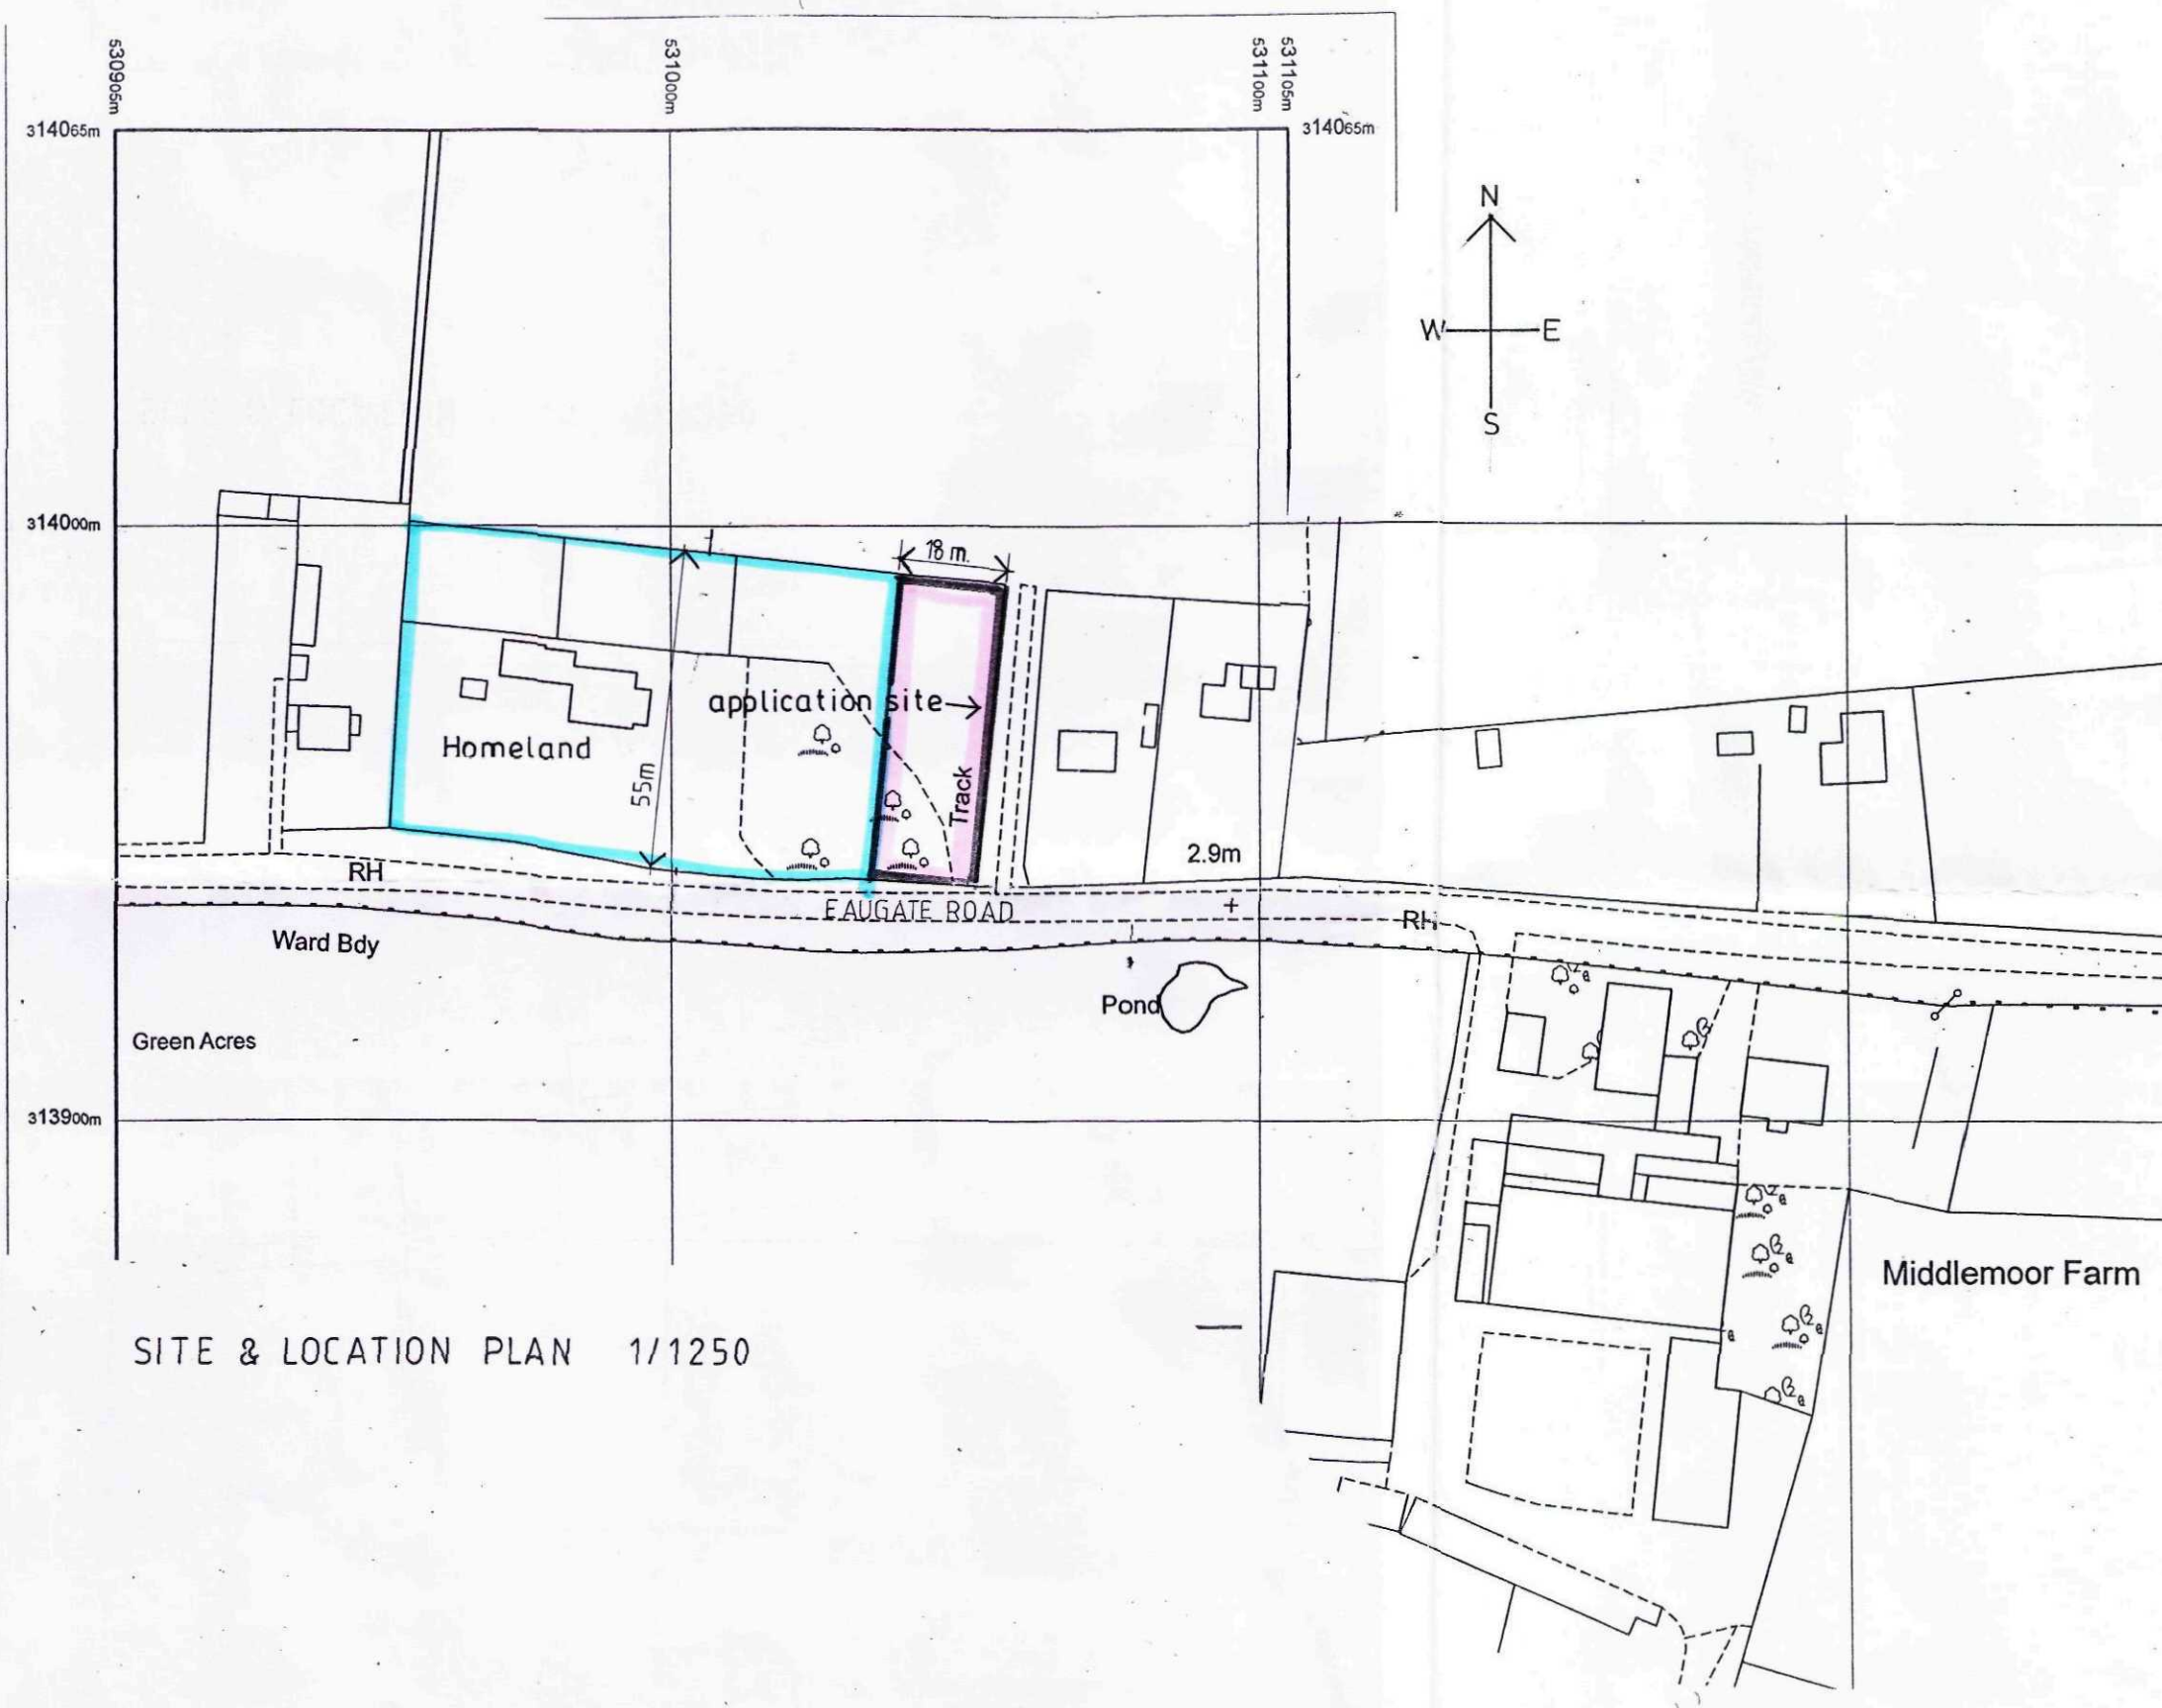

SITE & LOCATION PLAN 1/1250

revisions :

Δ 7.6.11. site area reduced to 0.1 hectares.
Hartley

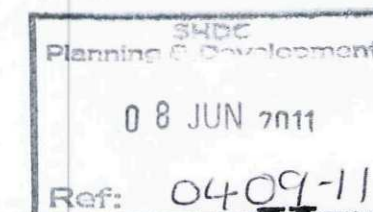

J. J. Hartley, M.C.I.A.T., M.C.I.O.B., M.B.I.M.
PRINCIPAL

Architectural and Project Management Services
Interior Design Consultants and Surveyors

109 Fulbridge Road, Peterborough, PE1 3LE
Fax/Tel: Peterborough 01733 707012
Email: j.j.hartley@ntlworld.com

job:

MR S.W. JEFFS
PLOT ADJACENT TO
HOMELAND
EAUGHATE ROAD
WHAPLODE DROVE
SPALDING
LINCS
PE12 0SP

Outline application for 1no.
residential dwelling

drg:

Site & location plan

scale: 1/1250

date: 1/6/11

drawn by:

drg. no.: 4208/1 A