






FRONT

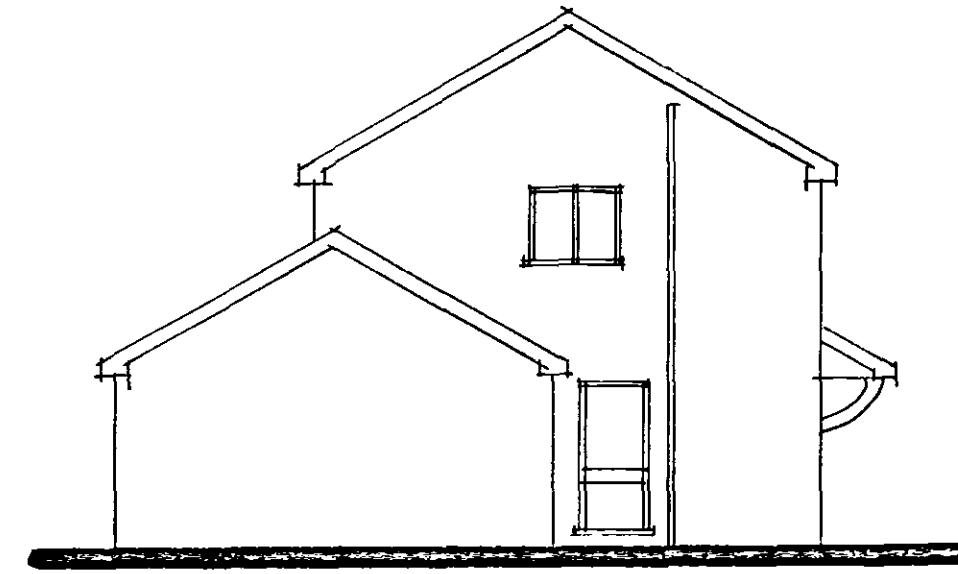

SIDE

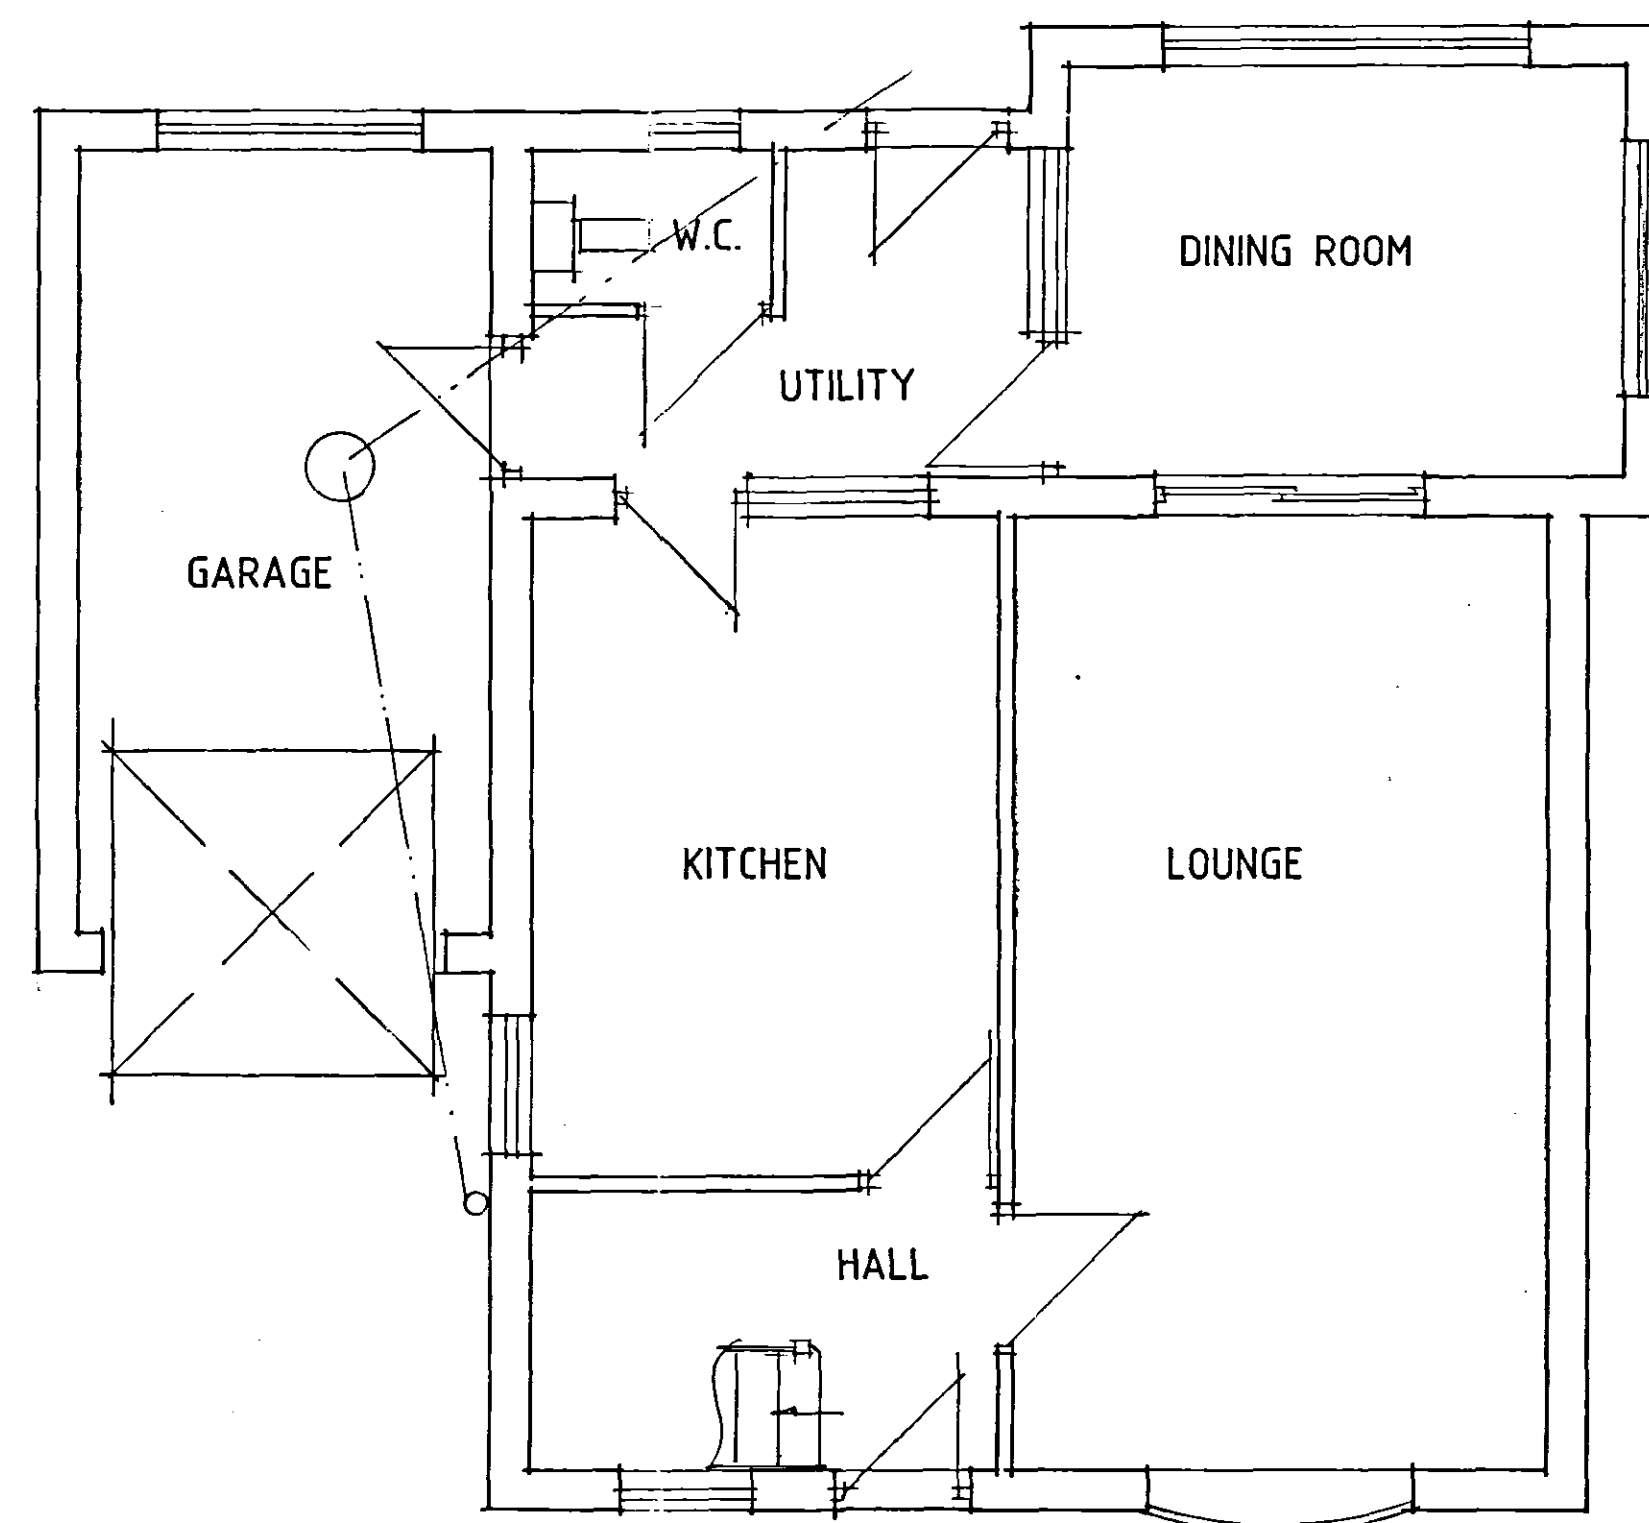

GROUND FLOOR PLAN

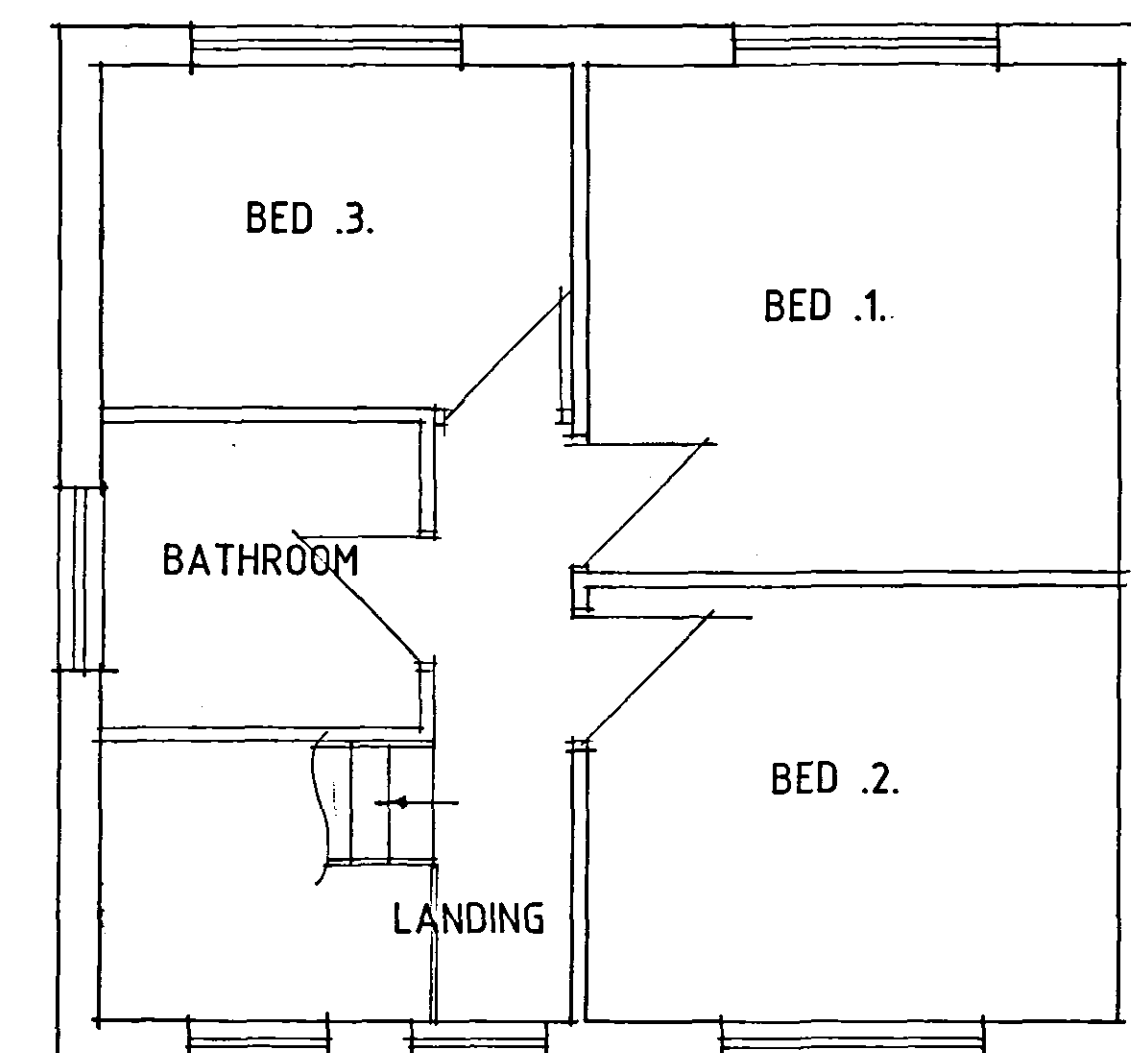

FIRST FLOOR PLAN

SHDC
Planning & Development
30 MAR 2007
Ref: 0419/07

**DETERMINED
PLAN**

Status
CONSULTANTS IN ARCHITECTURE & PLANNING

PROPOSED EXTENSION TO
THE PINES, STOCKWELL
GATE, WHAPLODE FOR

MR. & MRS. P. STAFFORD

PLAN AS EXISTING

1:50 1:100 SD07-018/1

MARCH-07 B.GILHAM.

2 Edinburgh Walk, Holbeach,
Spalding, Lincs. PE12 7AP
Tel: 01406 424343 Fax: 01406 490702

