




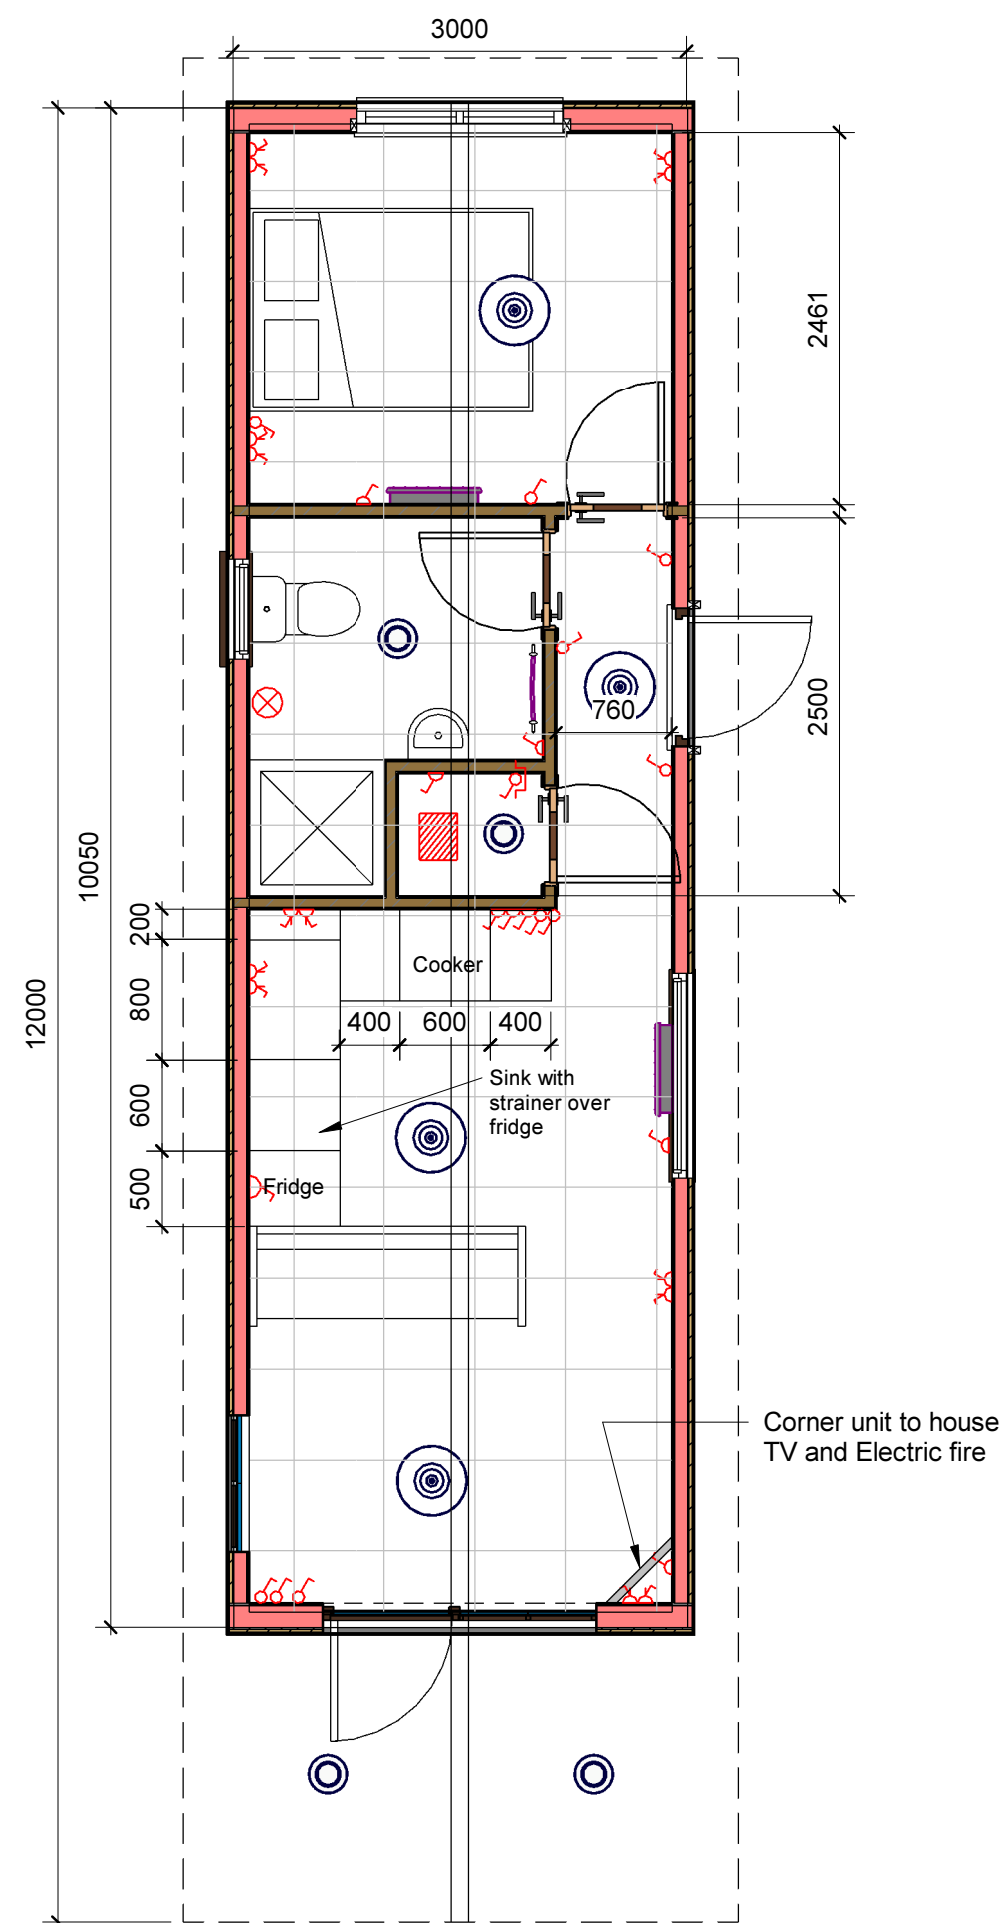


1 Services and Finishes
1 : 50

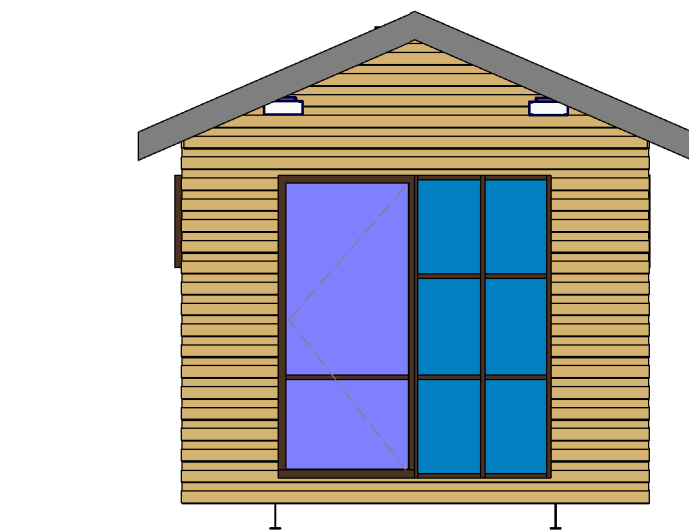


2 ELEVATION A
1 : 50

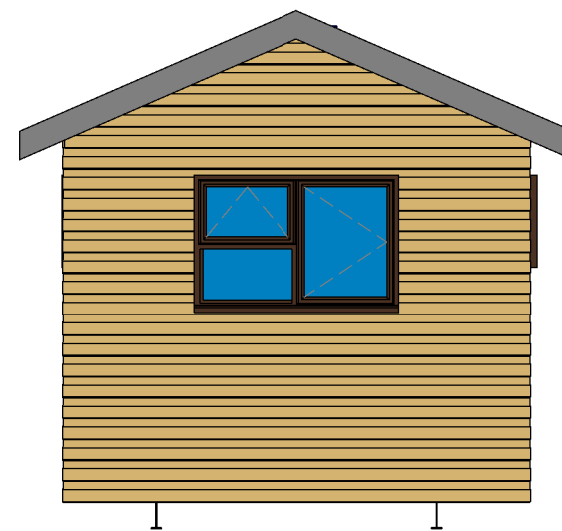

4 ELEVATION C
1 : 50

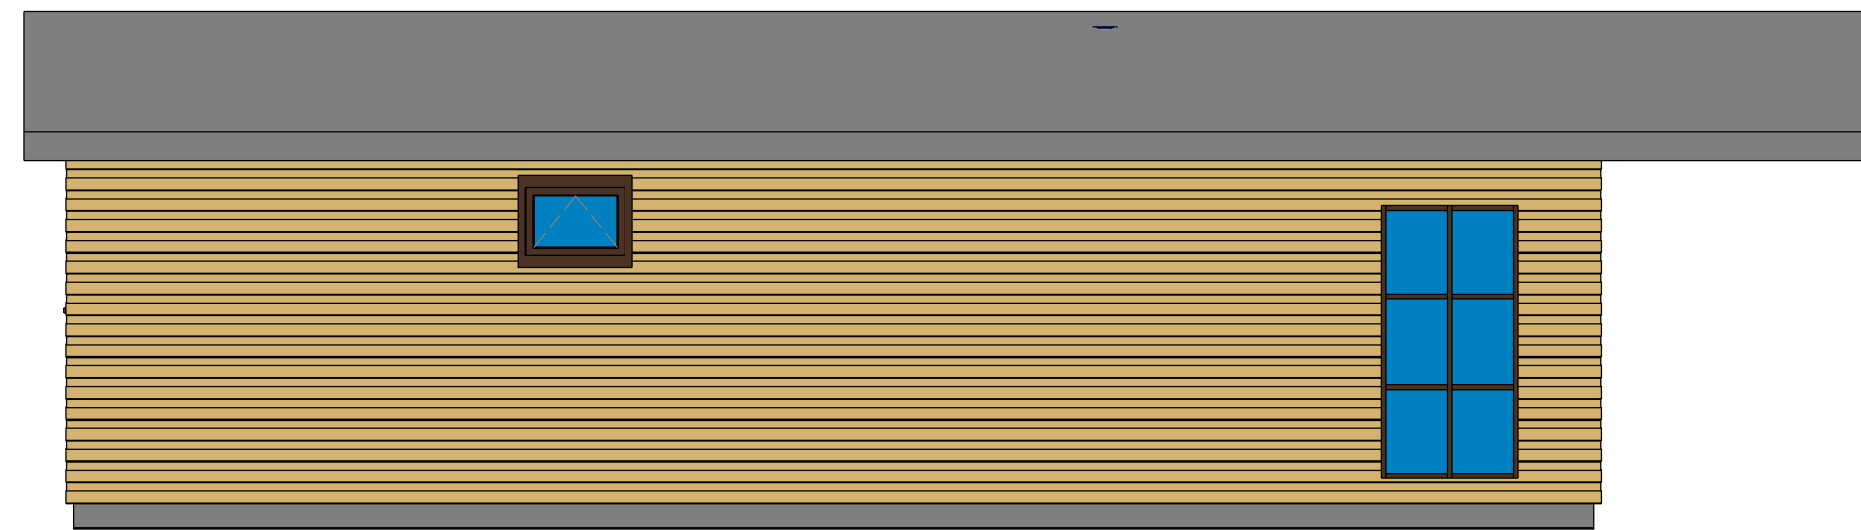

3 ELEVATION B
1 : 50

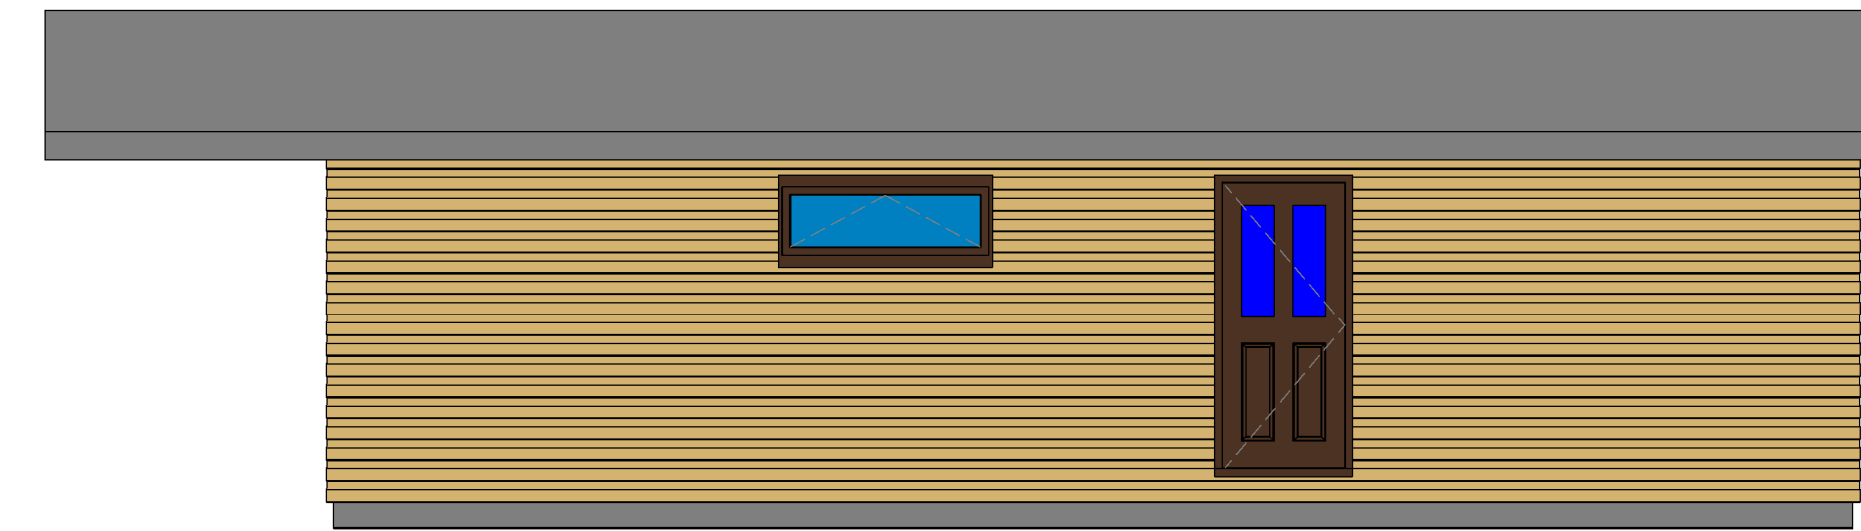

5 ELEVATION D
1 : 50

Exterior
Waney Edge Larch Cladding

Interior
Walls - Russian IV Redwood - BEN (SN)
3
Ceiling - Matchboard

Roof
SIG Roofing - Icopal 3005299 Shingles
(Felt tiled roof)

	Key		Ceiling pendant light fitting
	Double Socket		Wall mounted lamp with switch below
	Fused Spur		Heat detector and sounder
	Light Switch		Smoke detector and sounder
	Key test switch		Table top lamp
	Fan isolator		Outside light with PIR sensor
	Water heater		Single Socket
	Extractor Fan		Electrorad Digi-line
	Recessed spot light 8w COB		Electric Towel Rail
	Integrated Eco LED fixed downlight (IP65)		Shaving Point

Rev	Description	Date
E	WINDOW, SPOT LIGHTS AND CORNER UNIT REVISED	26.04.17
D	KITCHEN LAYOUT UPDATED	19.01.17
C	ROOF LIGHTS REMOVED FROM LIVING AREA	06.01.17
B	LIGHT ADDED TO LIVING ROOM	21.12.16
A	FIRST ISSUE	5.12.16

MRC
MARTIN REYNOLDS CONSTRUCTION

183 THE DROVE
BARROWAY DROVE
DOWNHAM MARKET
NORFOLK
PE38 0AL

Tel. 01366 324297
Fax. 01366 324432

10m x 3m, 1 bedroom budget cabin

File number M15	Drg.No. M16.32&33	Rev. E
Scale @A2 As indicated	Checked	Checker
Drawn DB	Date 5.12.16	