



NAVE GUARDIAN
VICTORIA SQUARE
BIRMINGHAM.

By:
The Carving Workshop,
53x. St. Philips Road,
CAMBRIDGE CB1 3D*.


SOUTH HOLLAND DC
HOUSING & PLANNING
29 APR 1999
Ref: 0432/99

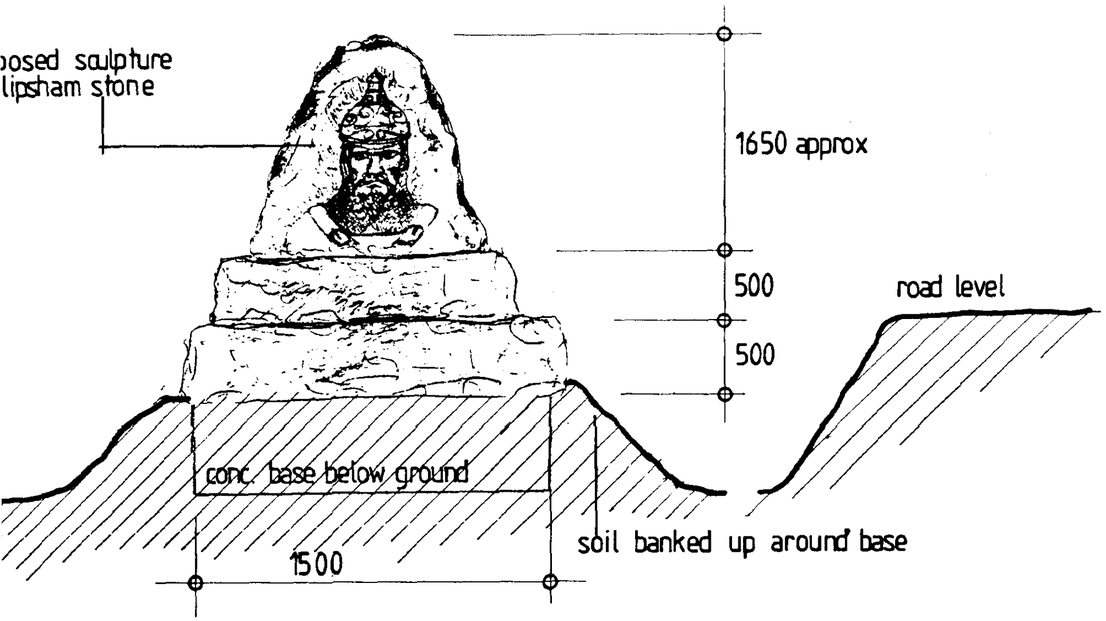


ELEVATIONAL SKETCH OF PROPOSED SCULPTURE N.T.S.

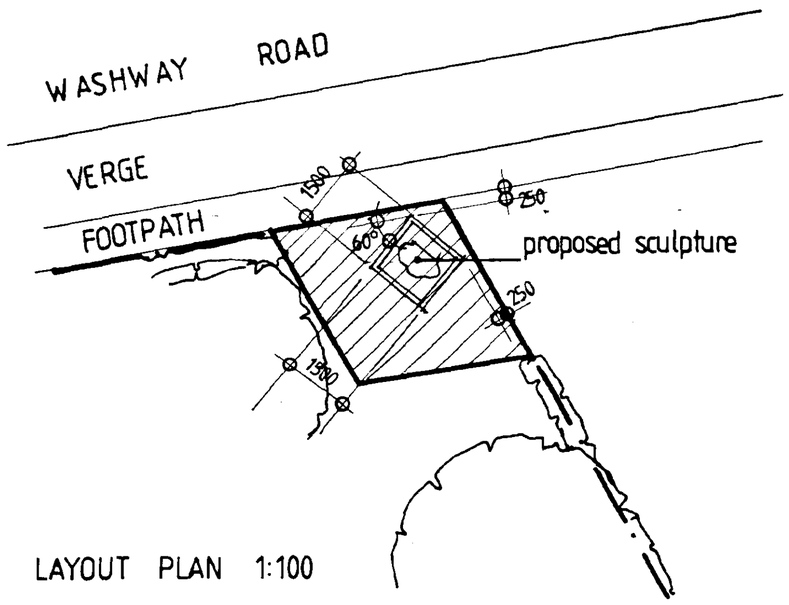

LAYOUT PLAN 1:100

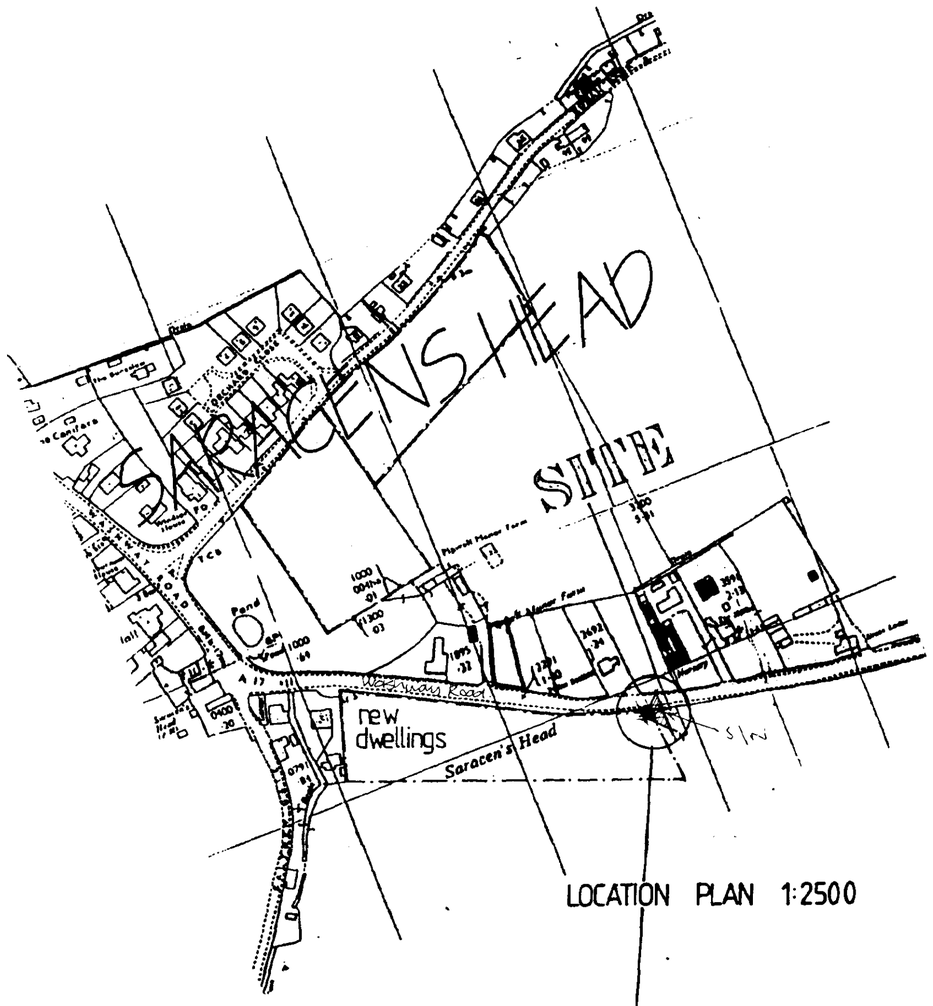

LOCATION PLAN 1:2500

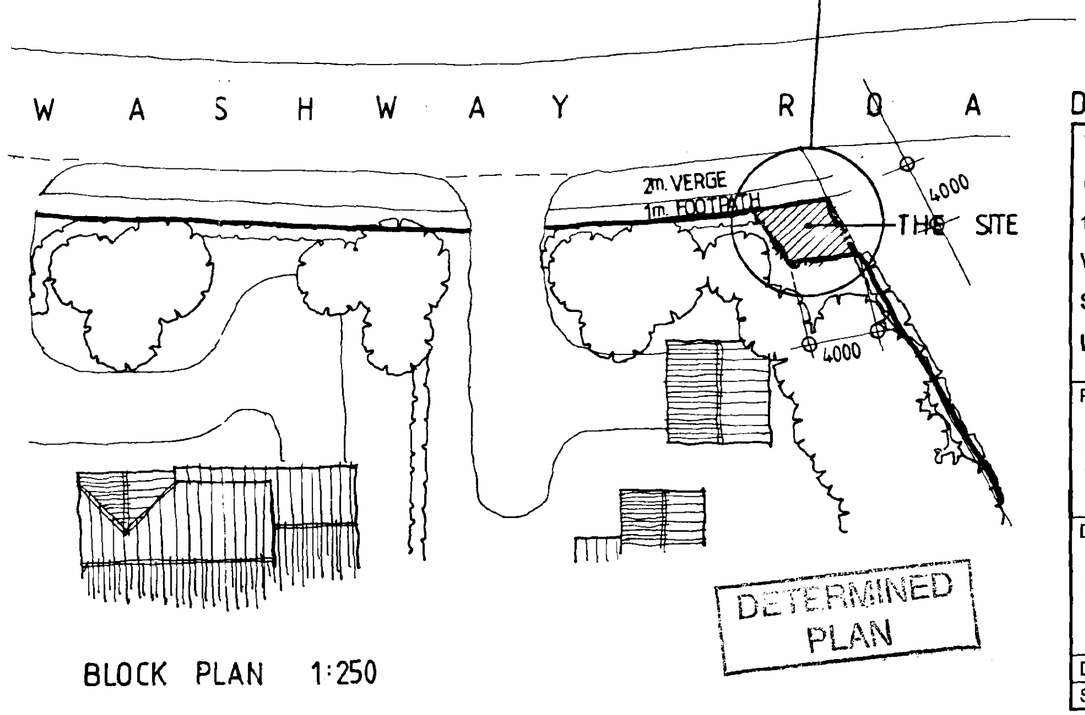

BLOCK PLAN 1:250

SOUTH HOLLAND DC
HOUSING & PLANNING
29 APR 1999
Ref: 0432/99

TREVOR A CLAY R.I.B.A.
CHARTERED ARCHITECT
14 OLD FENDIKE ROAD
WESTON HILLS
SPALDING
LINCOLNSHIRE PE12 6DD

Project:
PROPOSED SCULPTURE AT WASHWAY ROAD, SARACENS HEAD, FOR MR A NAYLOR AND MRS P HOYES

Drawing:
PLANNING APPLICATION DRAWING

Date: 26 April 99	Proj No: 99044/PA	
Scale: 1:100,250,2500	Drg. No: 001	Rev: