
PROPOSED CARAVAN TO REAR OF 75 BROADGATE, WHAPLODE DROVE, SPALDING, LINCS. FOR W.N. BRAND & SON.

SOUTH HOLLAND DC
HOUSING & PLANNING
30 APR 1999
Ref: 0436/99

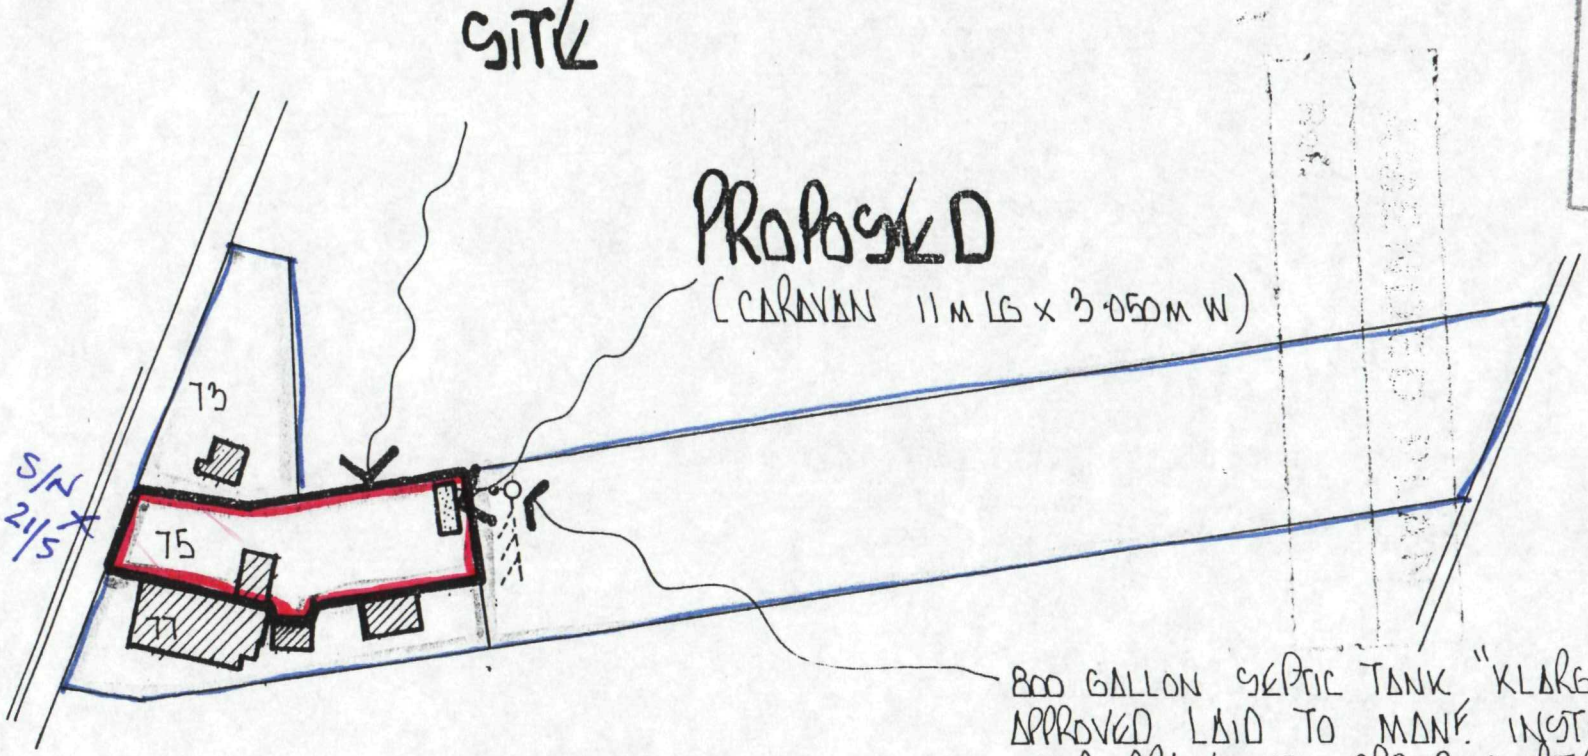

800 GALLON SEPTIC TANK "KLARGESTER" OR SIMILAR APPROVED LAID TO MANF. INSTRUCTIONS. MIN. 25M. LAND DRAINS TO CP302 SUBJECT TO A POROSITY TEST ALL IN ACCORDANCE WITH B.S. 6297 1983 SECTION 15.3.2. BEING CARRIED OUT. TANK RECOMMENDED TO BE 15M FROM DWELLINGS WITH I.C. TO FRONT OF SEPTIC TANK.

BLOCK PLAN

SCALE 1/200

DETERMINED PLAN

REV. A SEPTIC TANK ADDED 7/10/95. DRWG. 1^A OF 1