
LOCATION PLAN

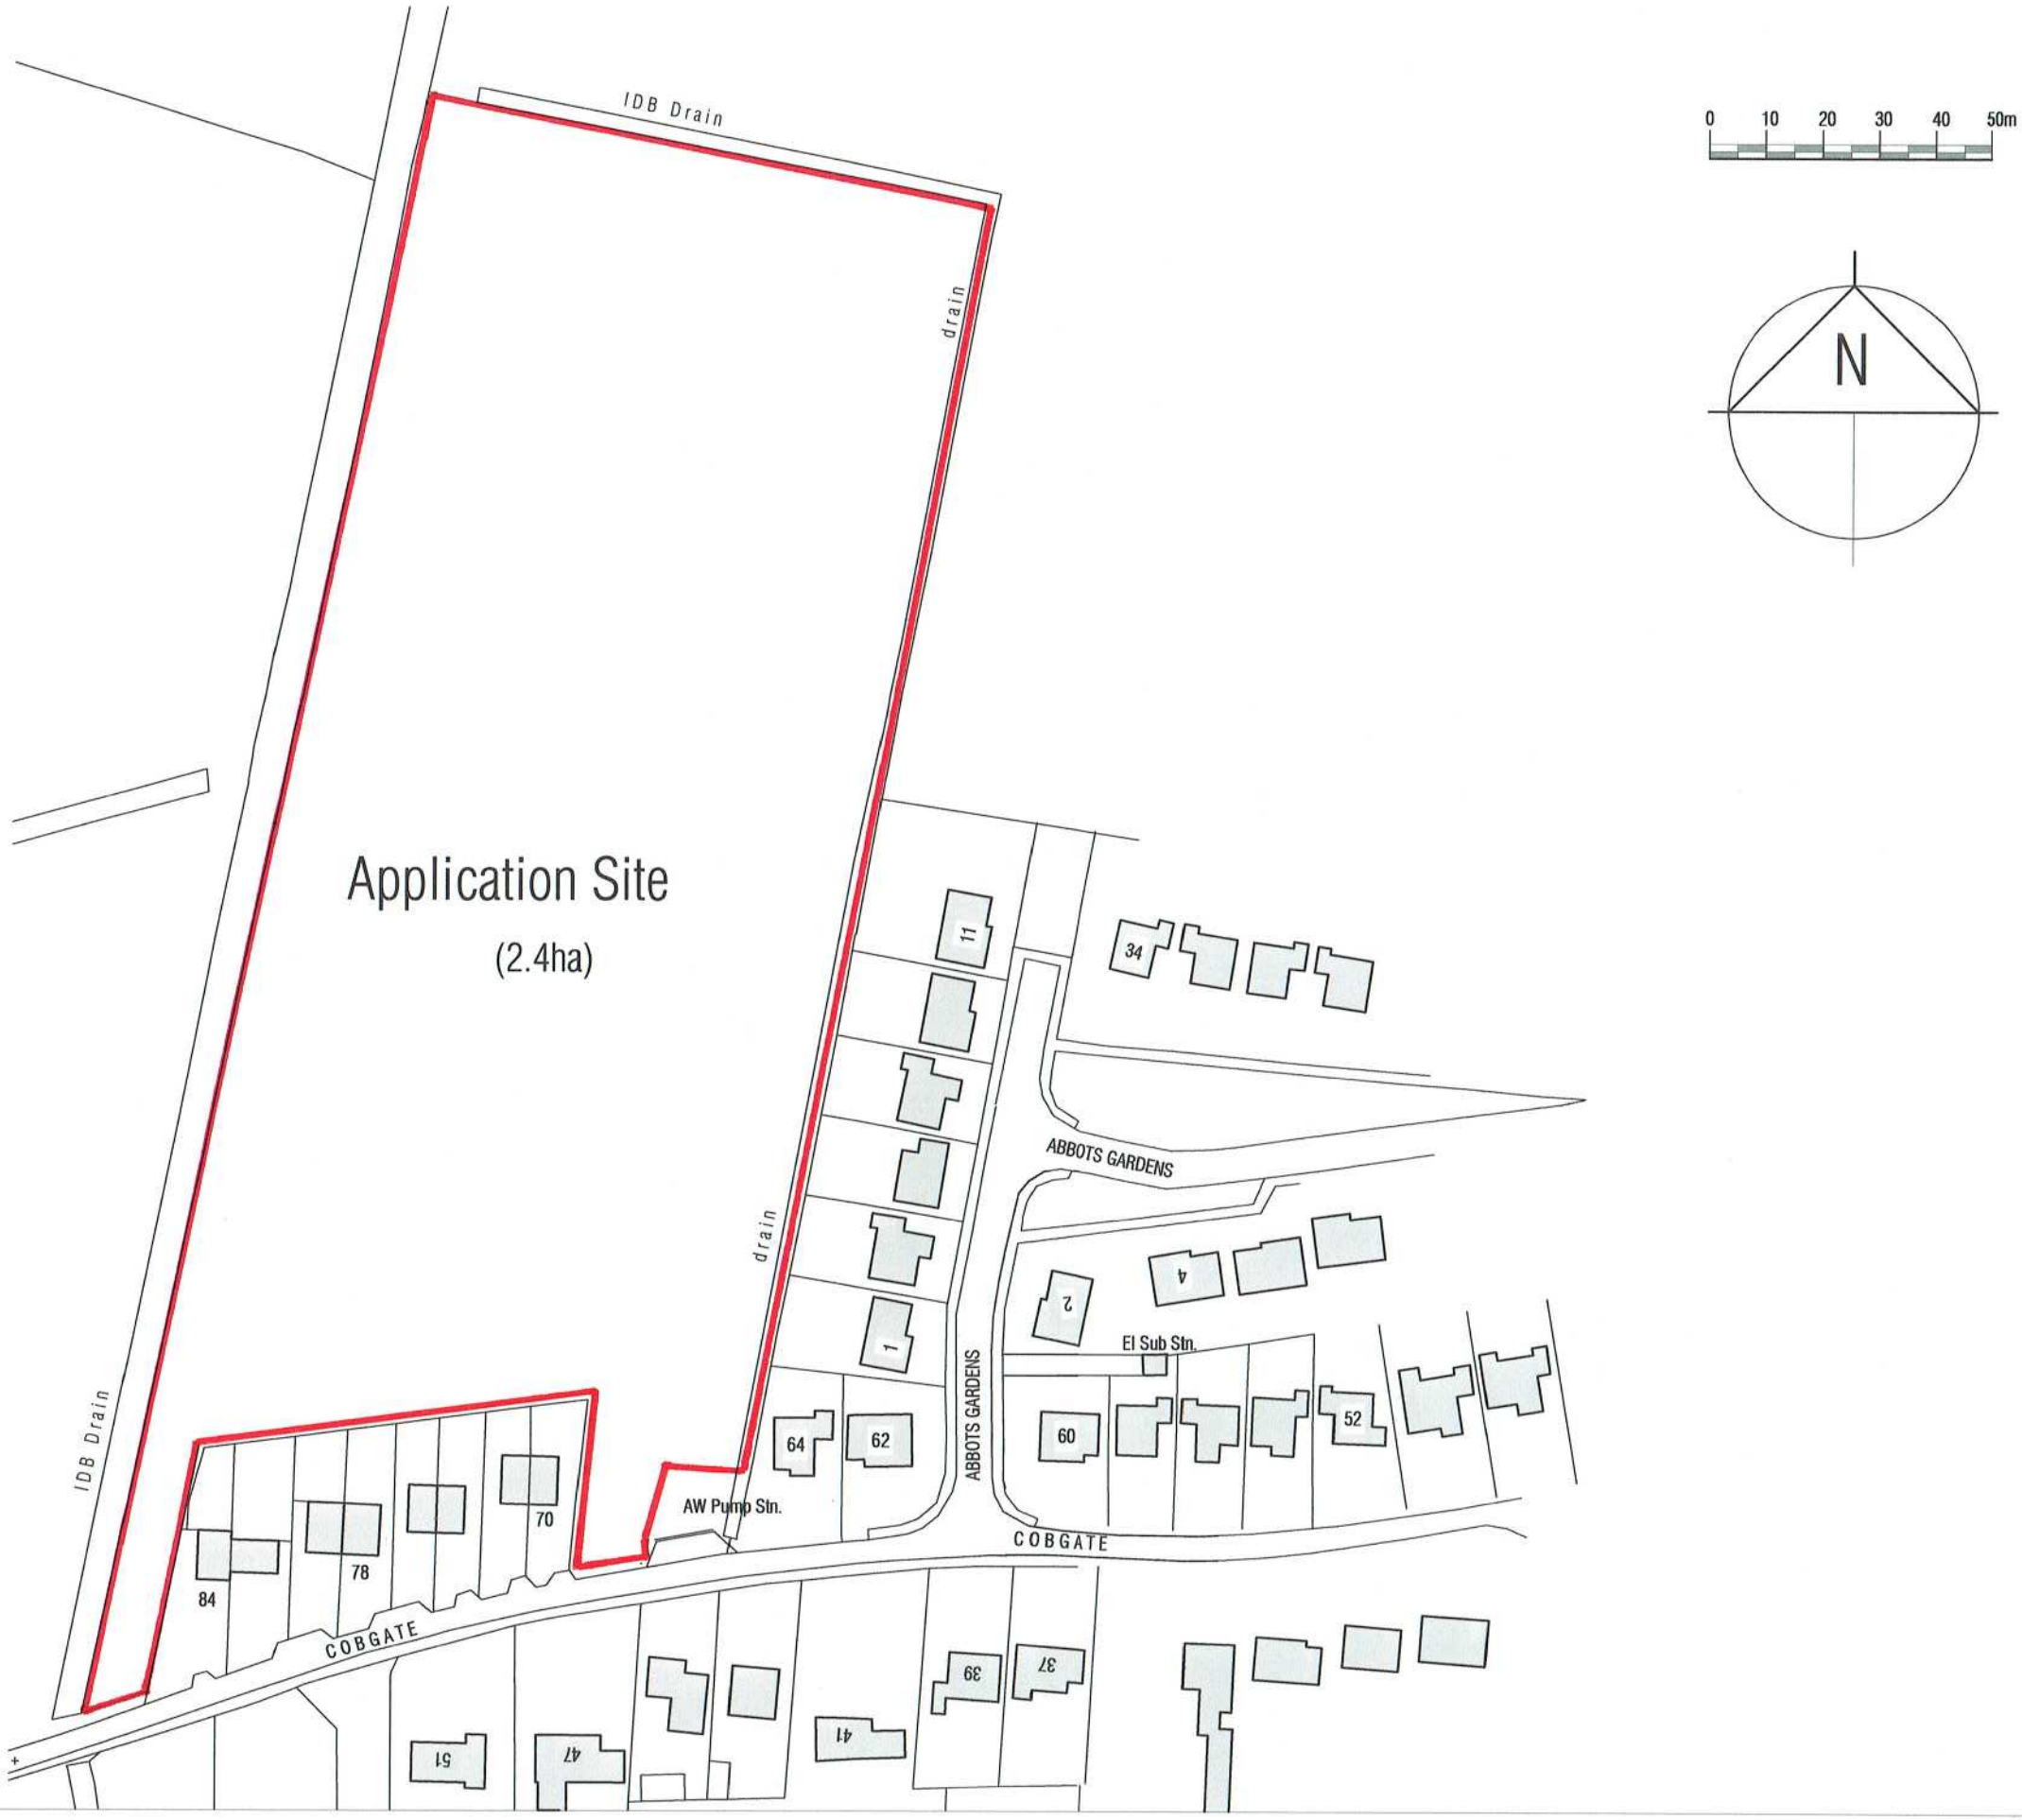

mlp Moulton Land and Planning

moultonlandandplanning.co.uk 7 Broad Lane Moulton Lincs PE12 6PN
tel 01406 370081 mob 07484 101655 e-mail alan@moultonland.co.uk

Project
Proposed Residential Development
Cobgate Whaplode Spalding Lincs
for Firdene Homes

Drawing
Location Plan

date july 2018
scale(s) 1:1250 @A3
DRG. No. COB01 / pl / location