

GUY WELLS FARM
WHAPLODE, LINCOLNSHIRE. PE12 6TZ


HIX & SON
Chartered Surveyors, Auctioneers & Estate Agents
28 CHURCH STREET
HOLBEACH
SPALDING, Lincs. PE12 7LL
Tel: (01406) 422777 Fax: (01406) 426142

REPRODUCED FROM THE 1972 ORDNANCE SURVEY
PLAN WITH THE PERMISSION OF THE CONTROLLER OF
HER MAJESTY'S STATIONERY OFFICE.
CROWN COPYRIGHT LICENCE No. E8 767360
PLAN No. TF 3224


For identification
purposes only

NOT TO SCALE.

SUDC
Planning & Development
07 APR 2003
Ref 0445103

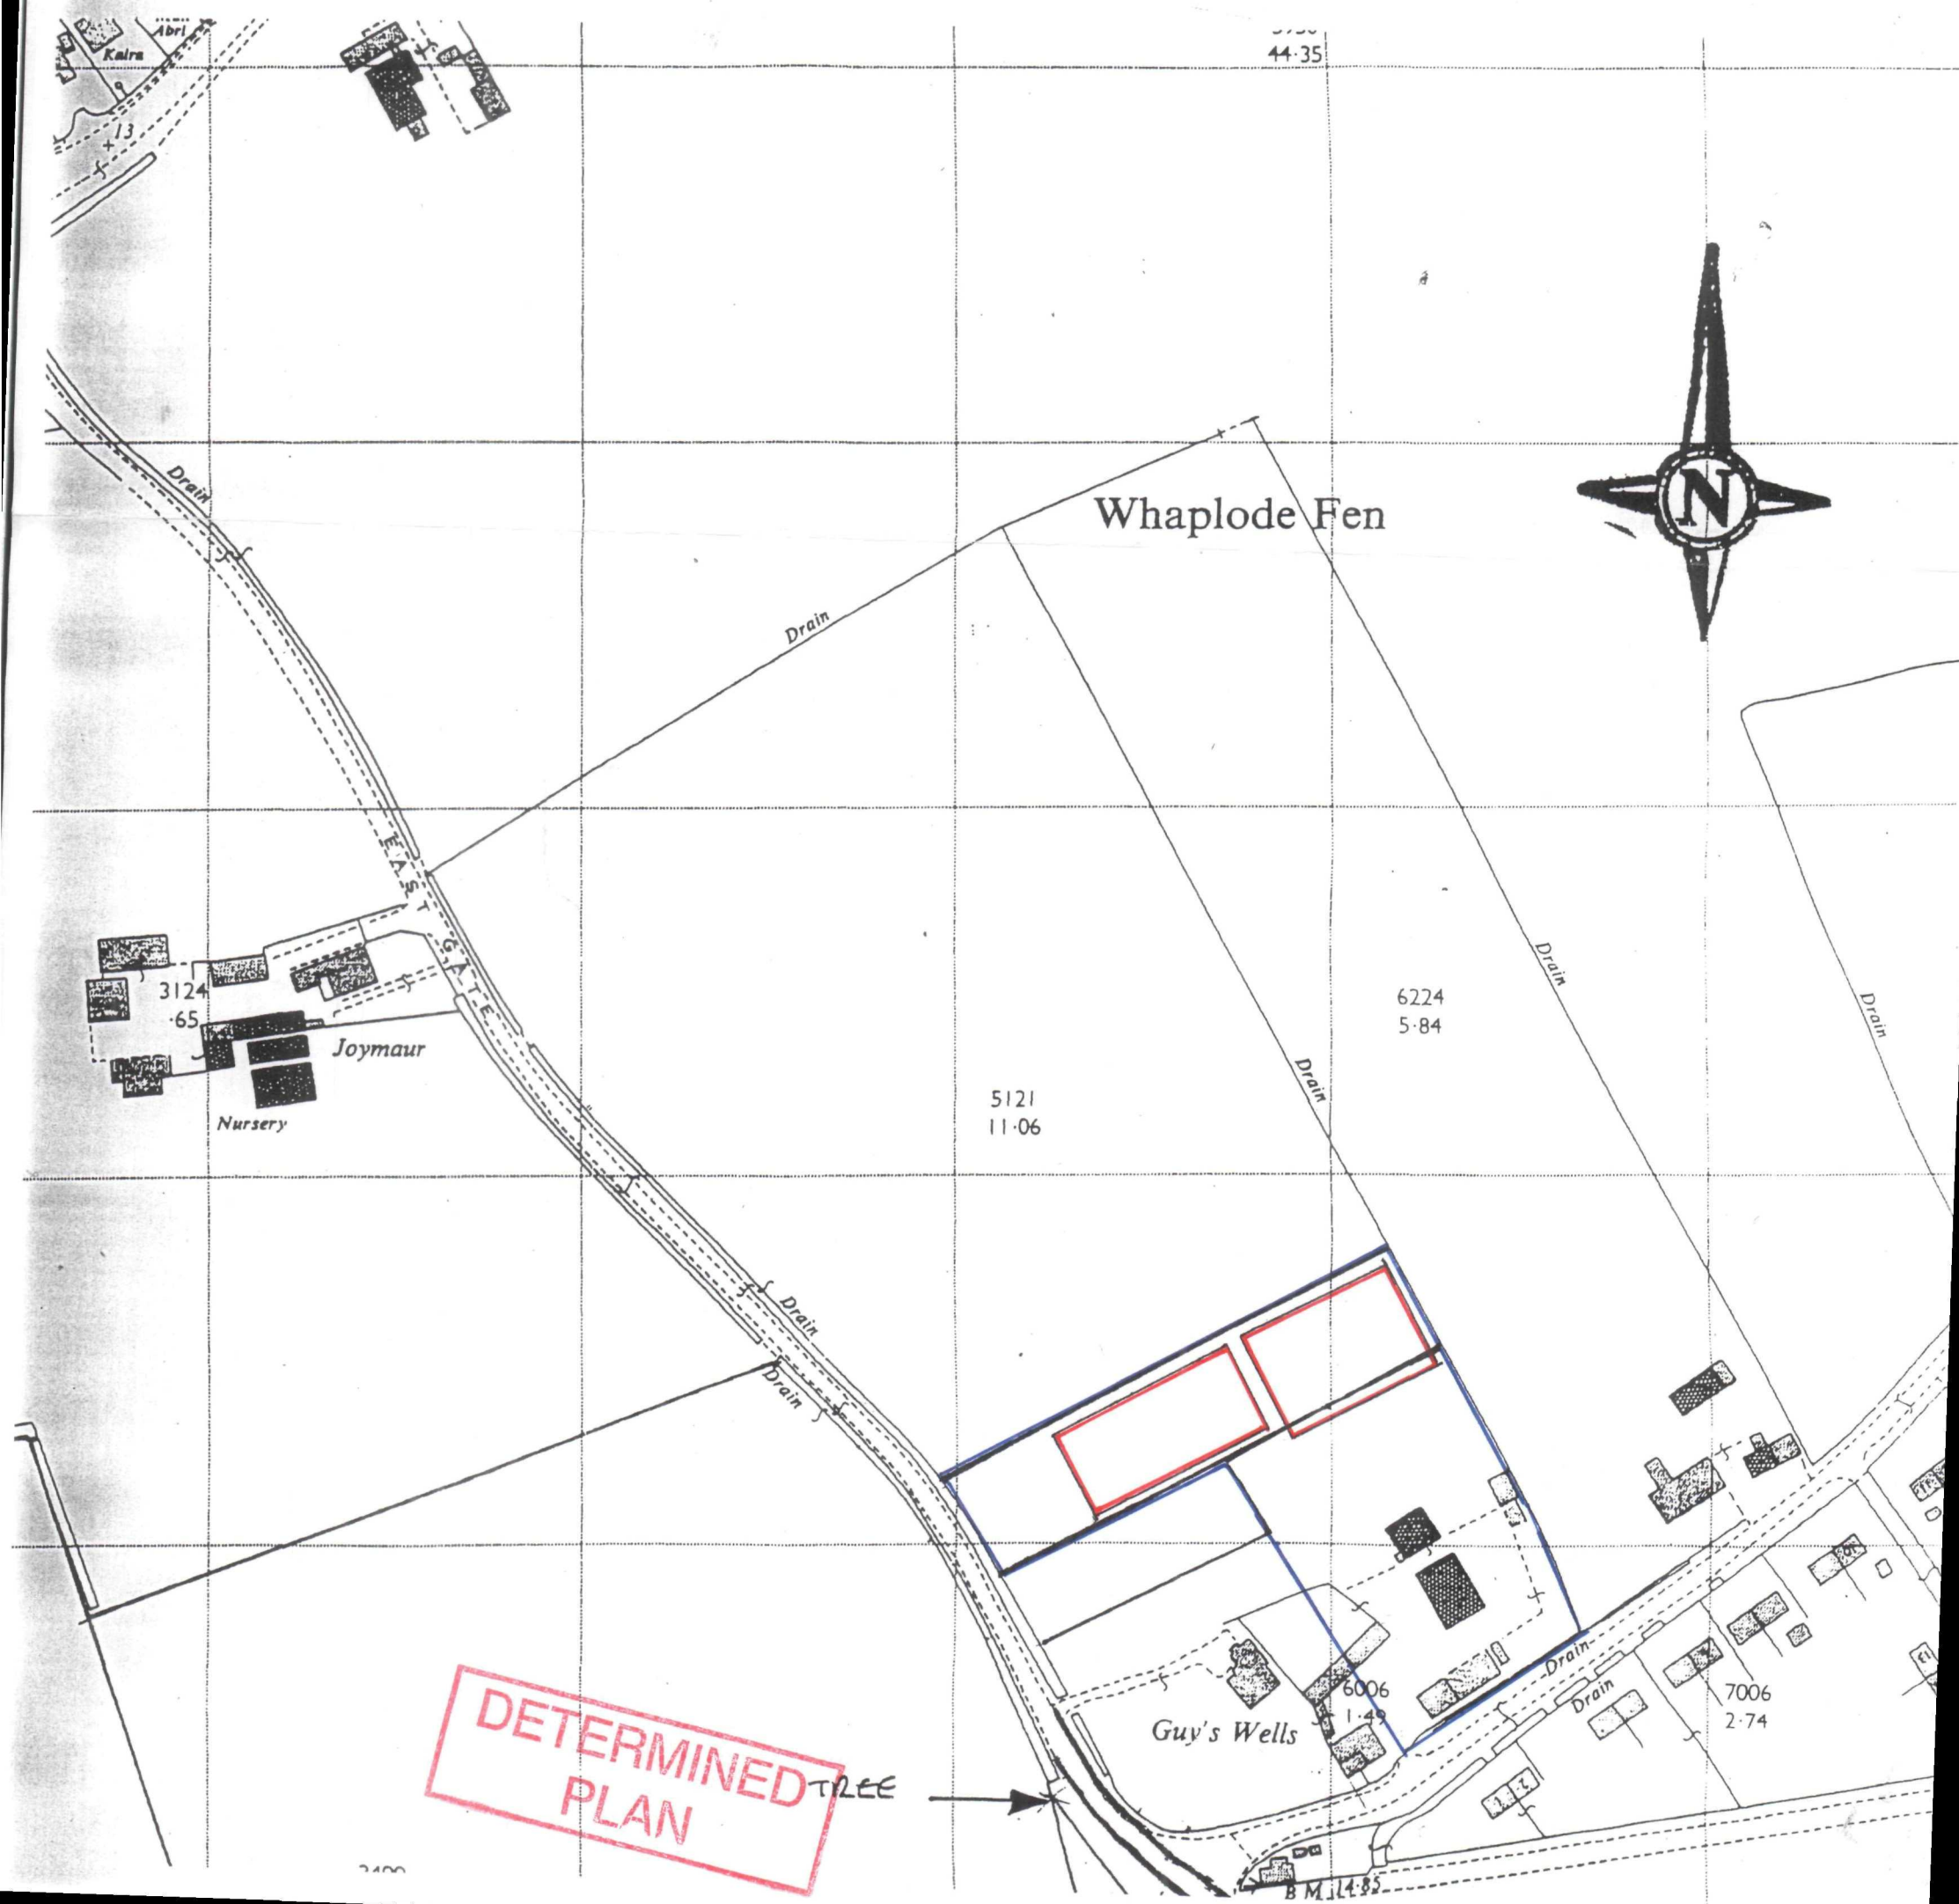

All dimensions in metres

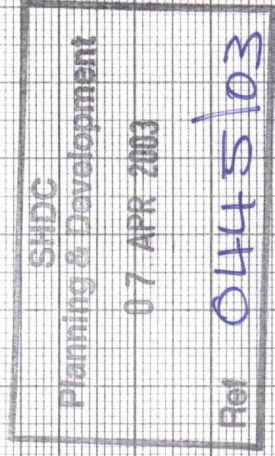


SWITCHES

DETERMINED

TURNER


BARN

GLASSHOUSE EXTENSION PROFILE

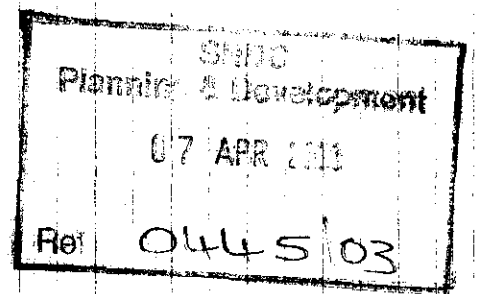

SCALE - 1:200


All dimensions in metres

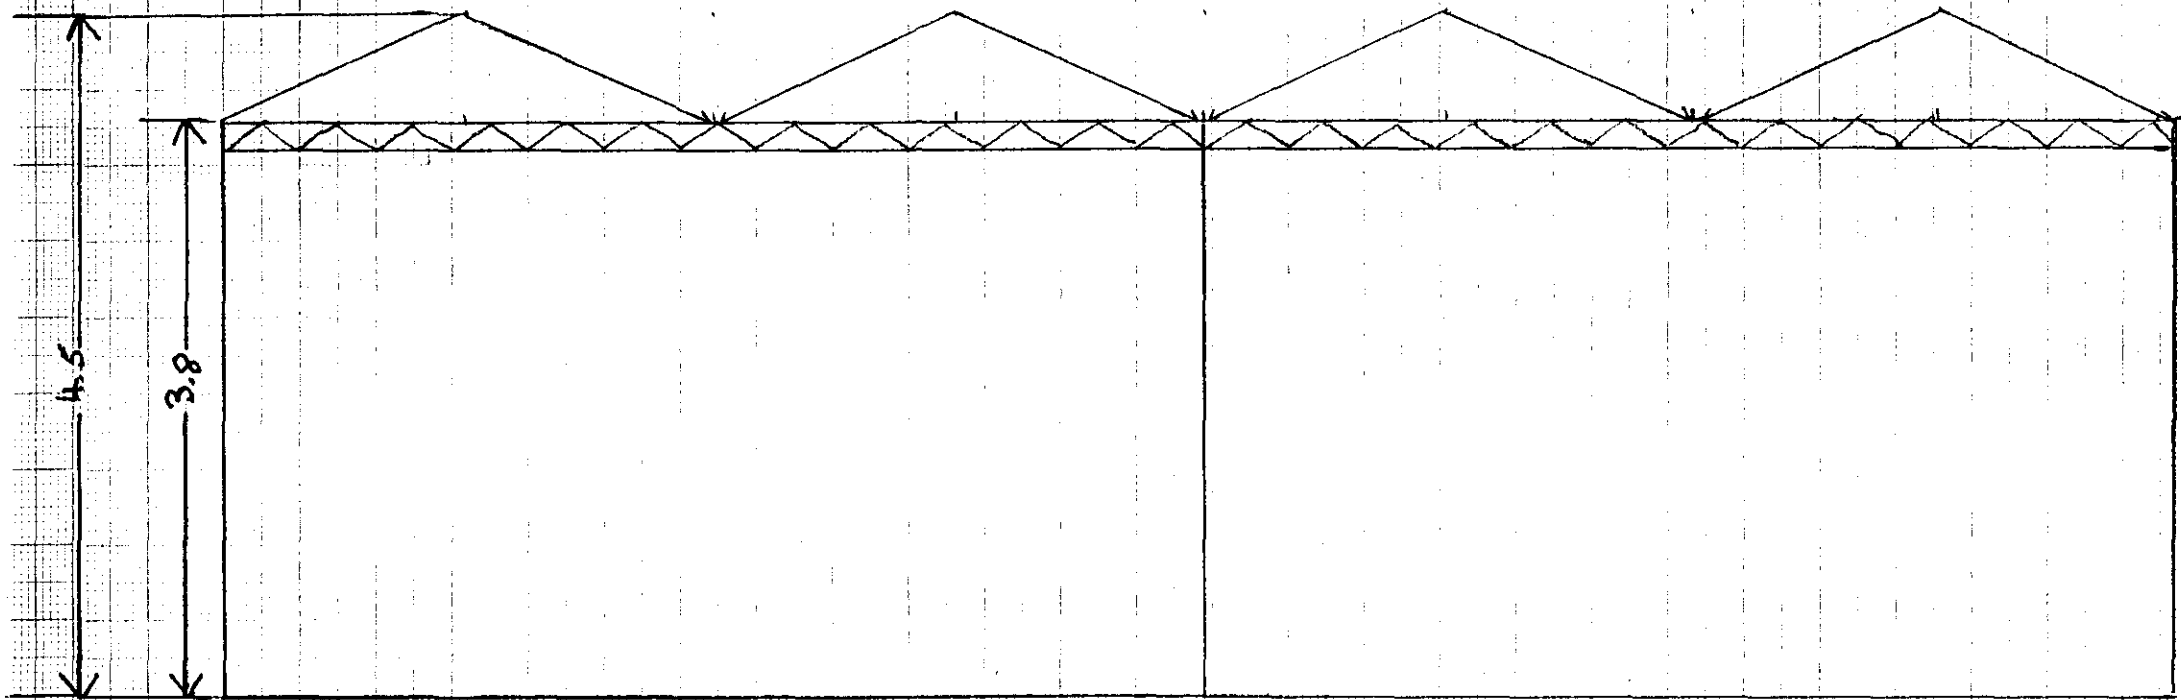

C

D

POLYTHENE GREENHOUSE PROFILE

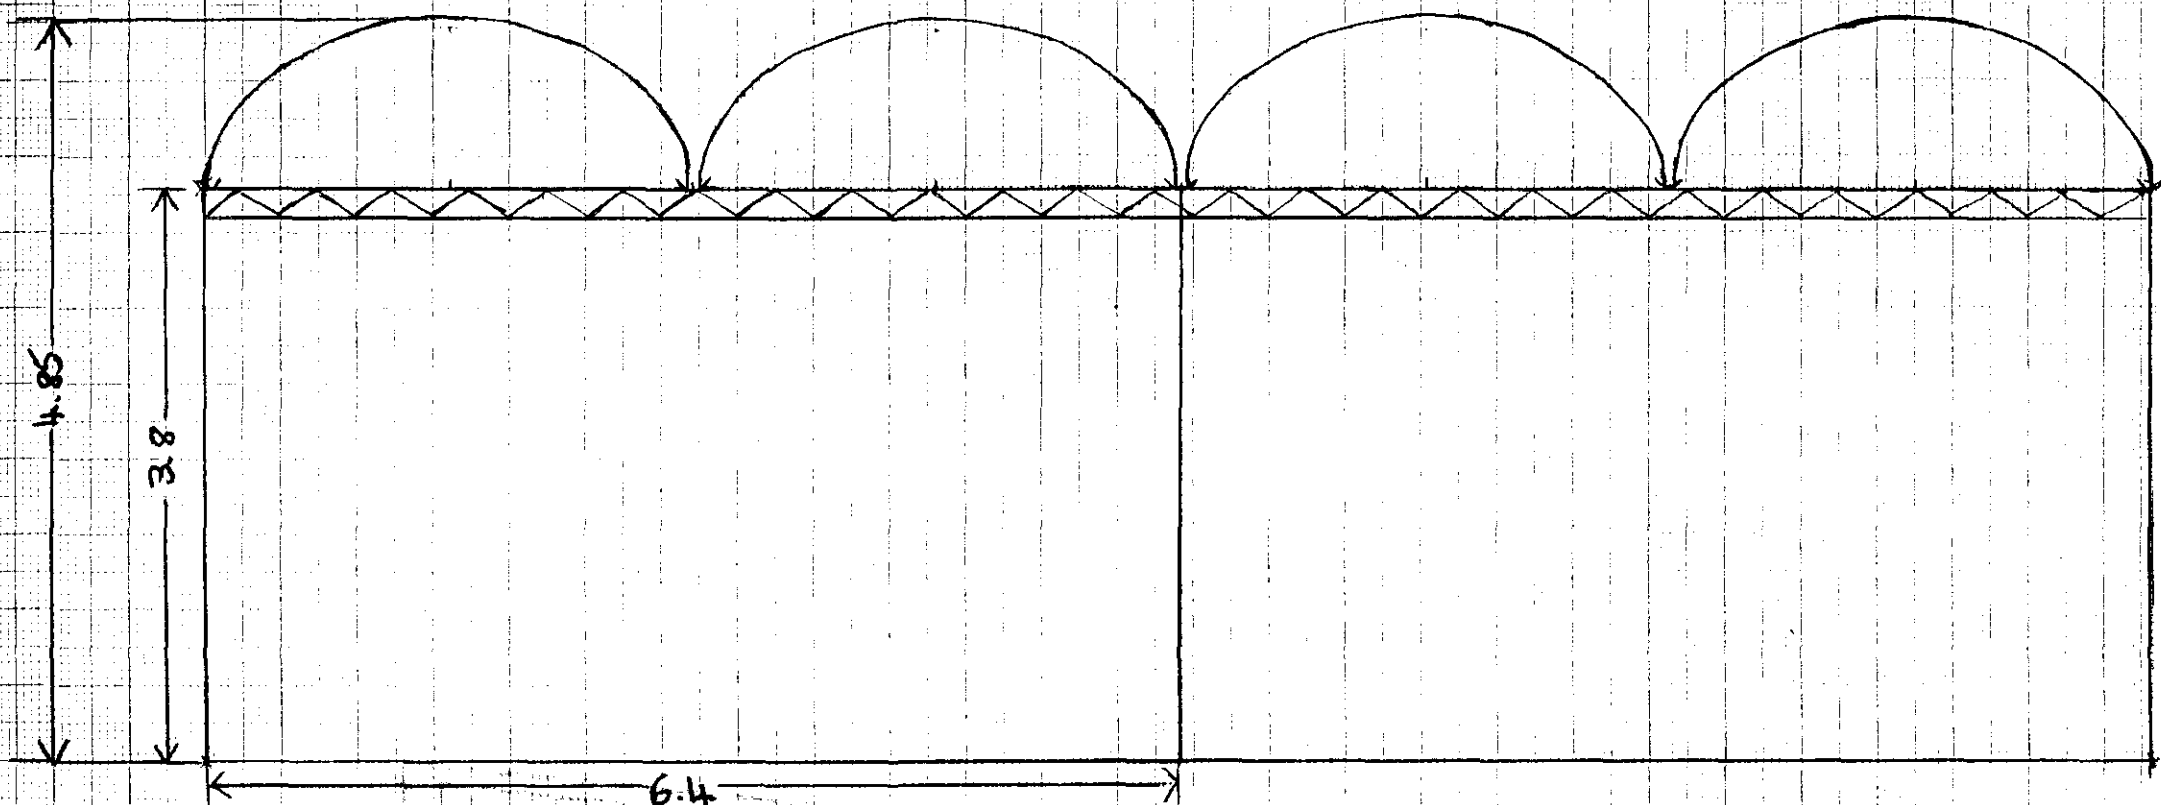

A

B