


~~PROPOSED~~ AIRCRAFT HANGER FOR MR. J. WRIGHT, KENLAND AIRFIELD, JEKILY BANK, HOLBEACH ST. JOHNS,
SPALDING, LINCS.

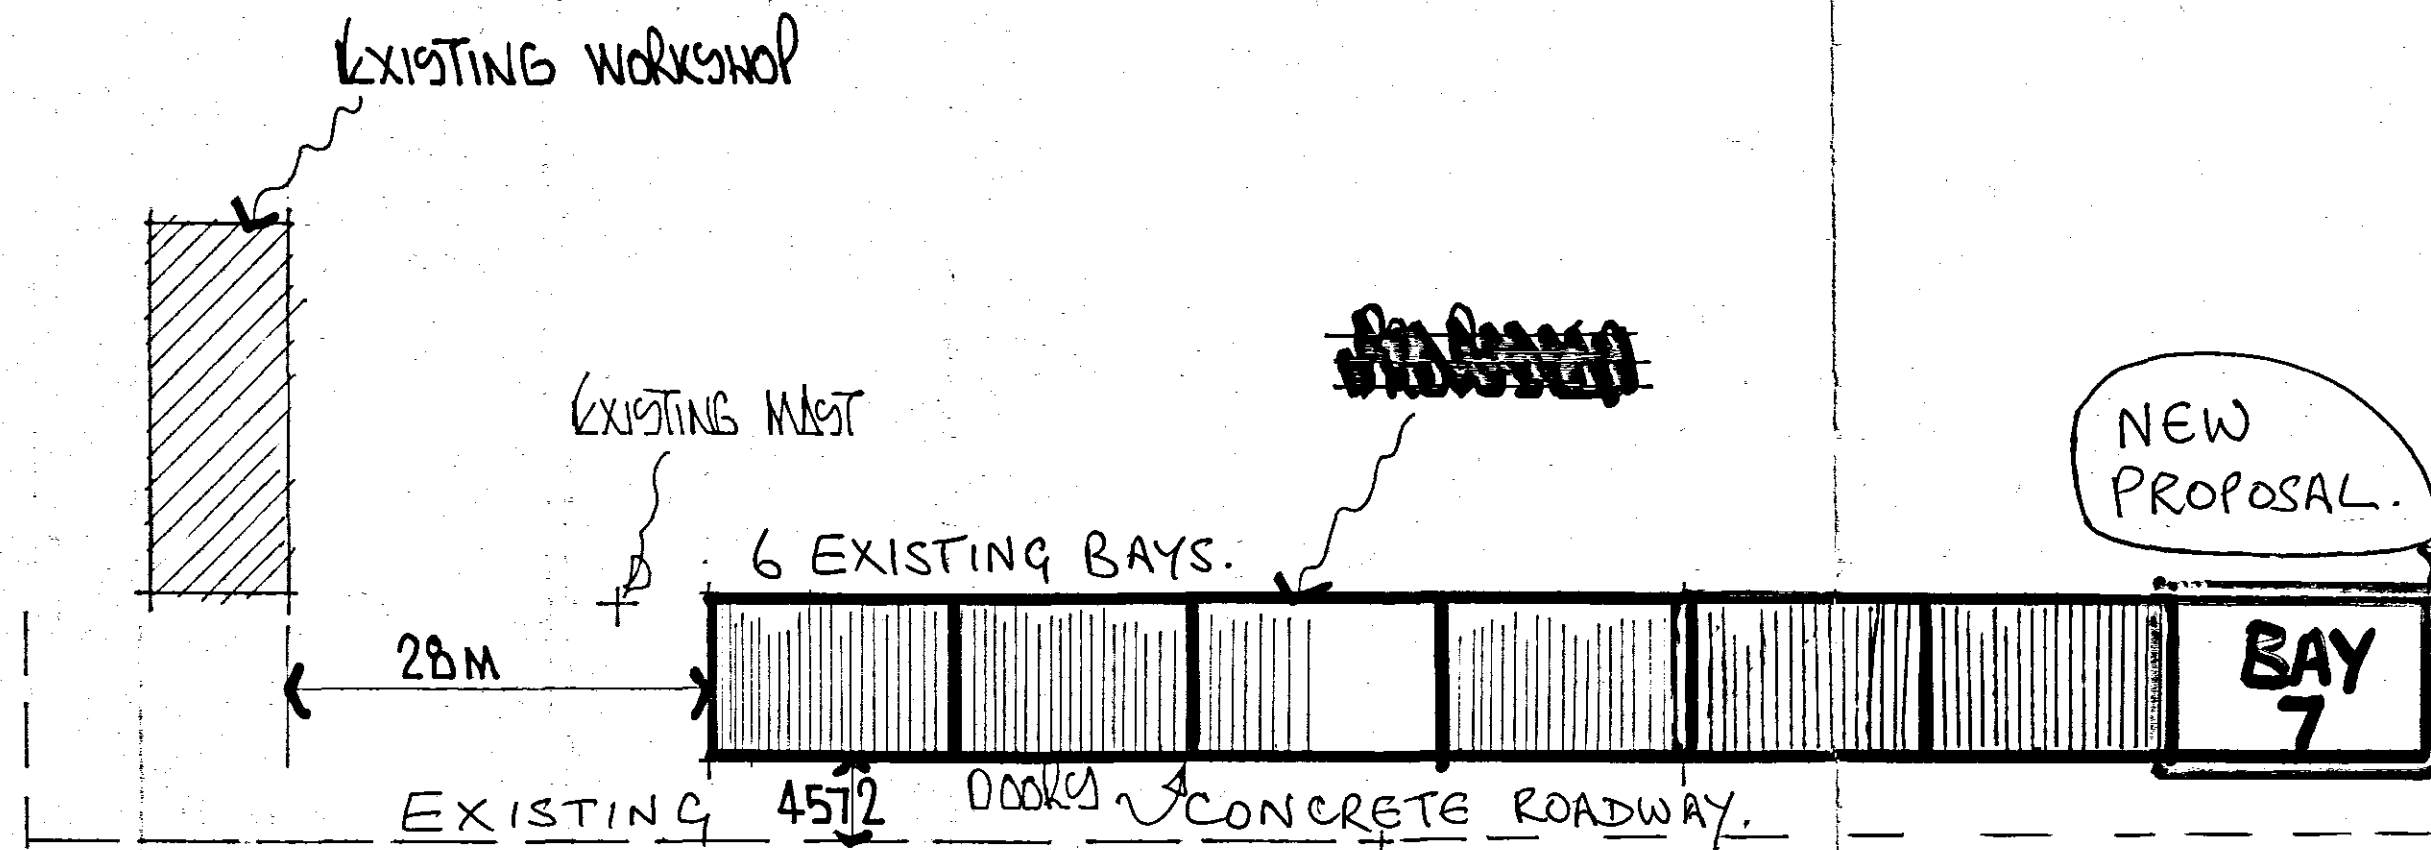


Block Plan

SCALE 1/500

SITE

~~PROPOSED~~

REV 'A' DRWG. No REVISED 23/9/94

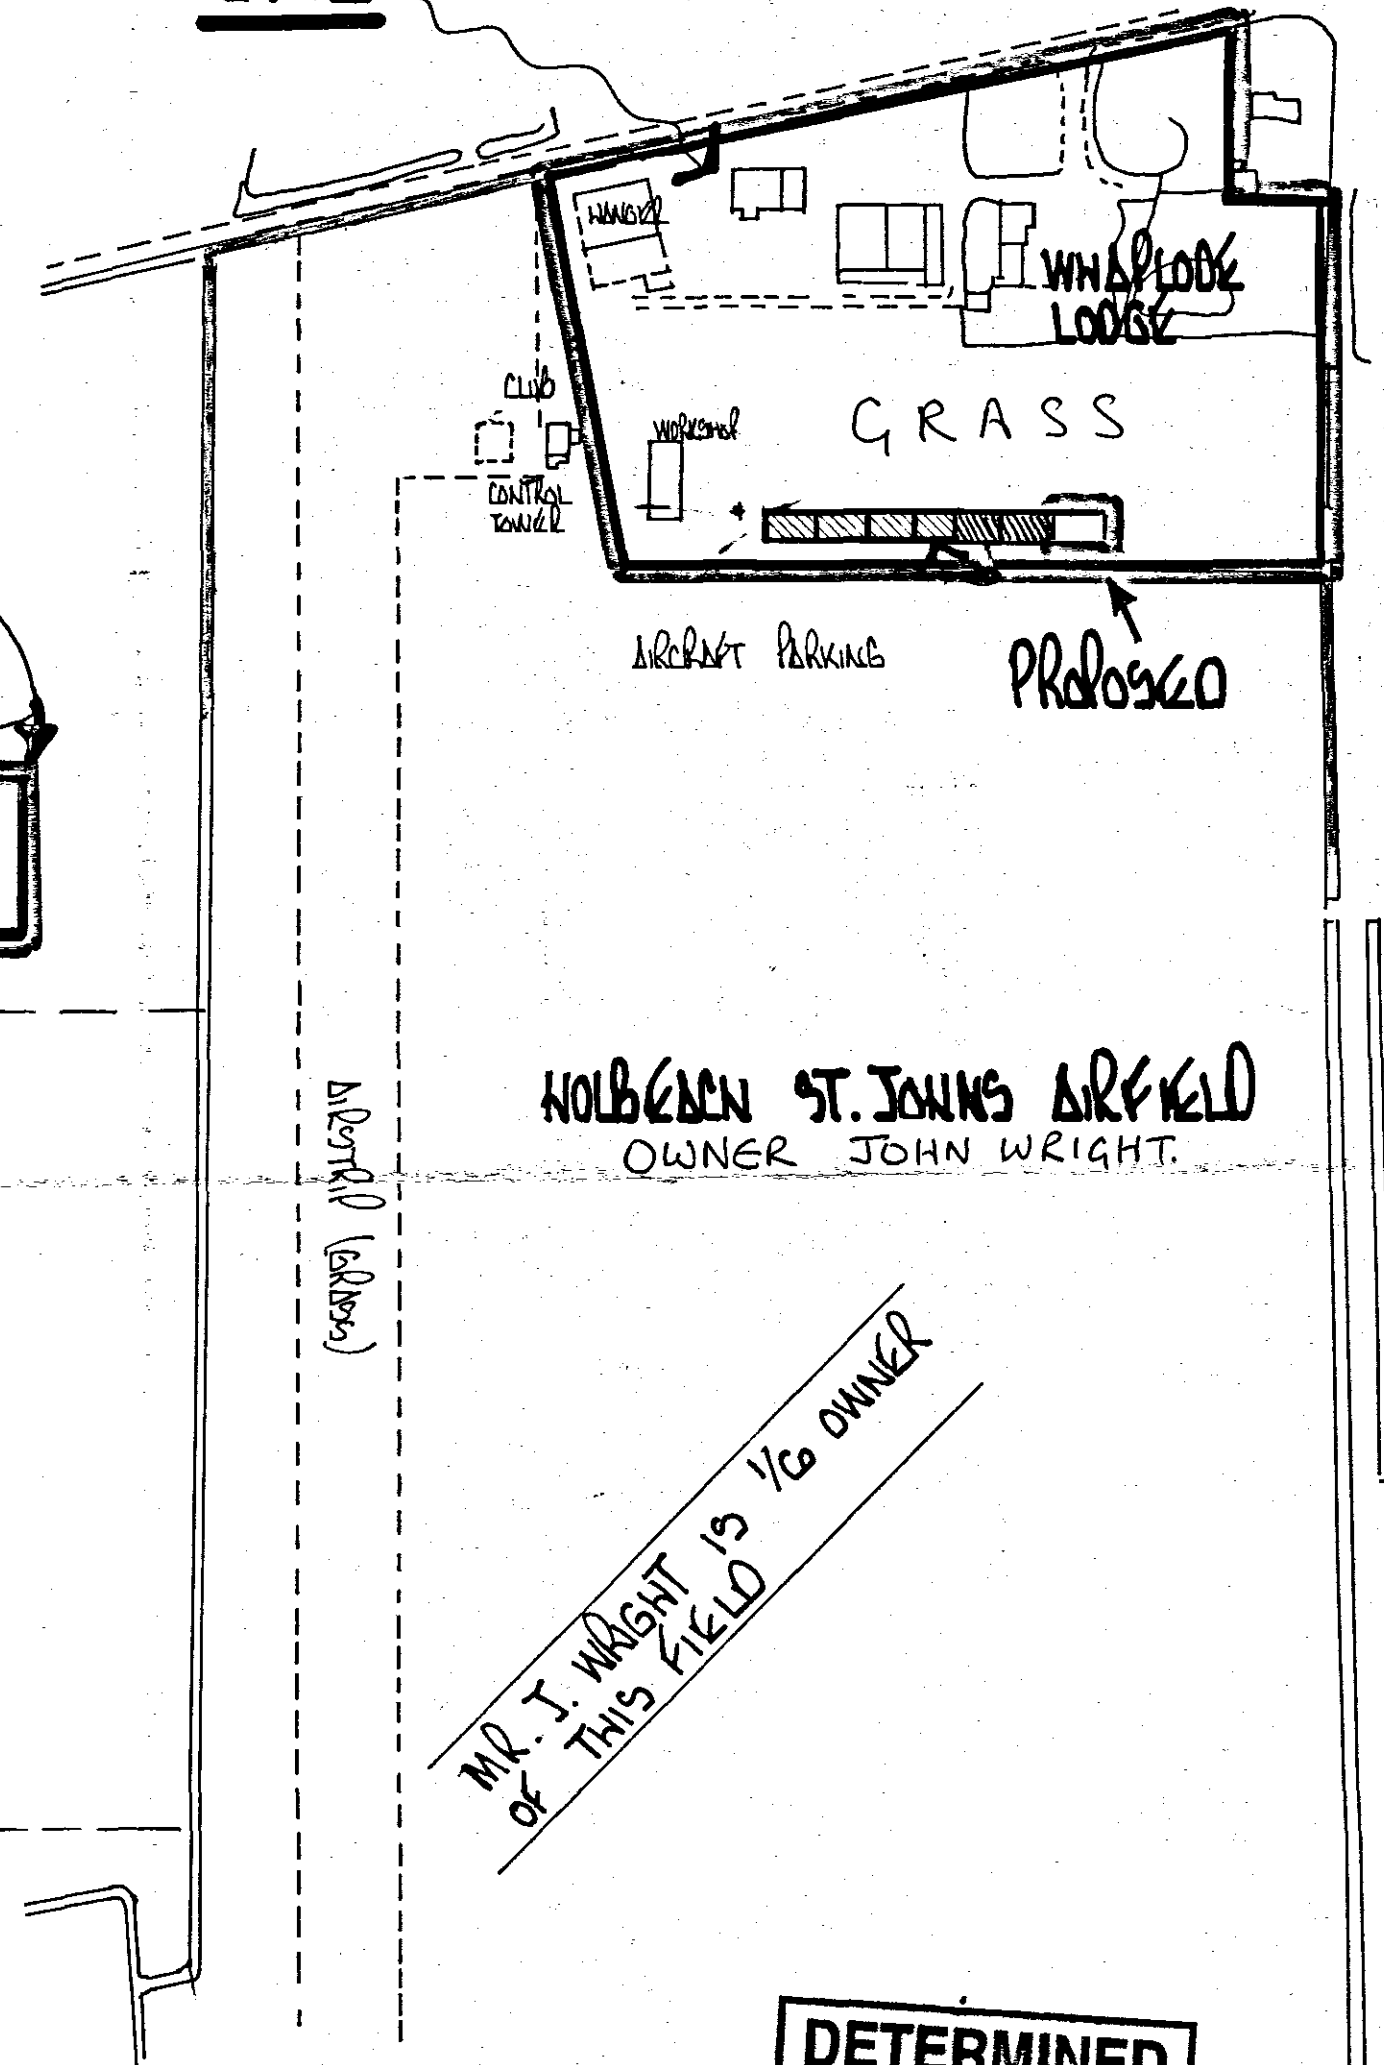

LOCATION PLAN

SCALE 1/2500

SHDC
Planning & Development
- 4 APR 2008
Ref: 0446/08