



Contractor to check all Dimensions on site prior to ordering materials / commencing work.Do Not Scale from this Drawing - If in doubt then please ask

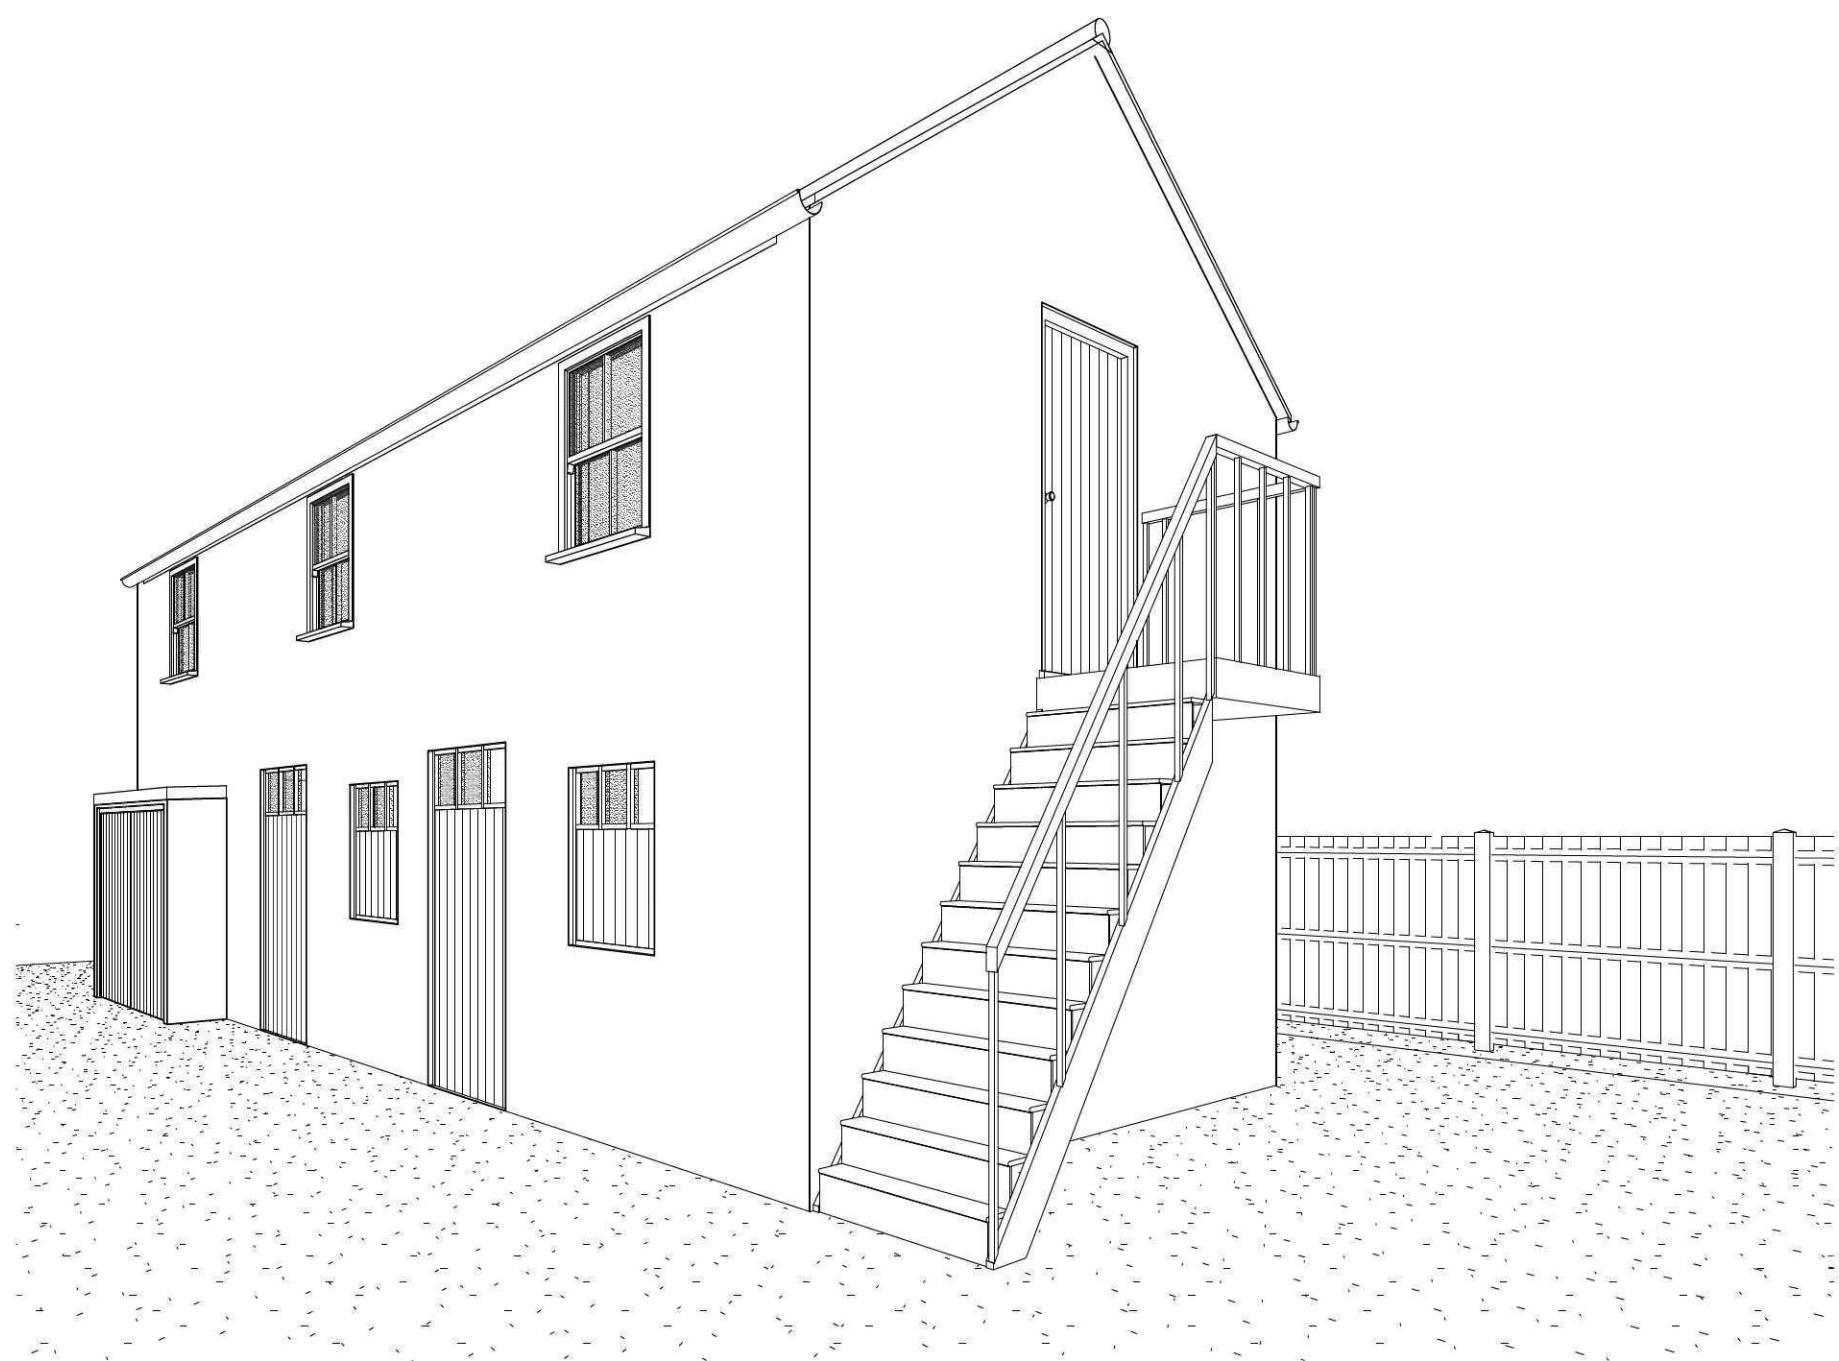


1 3D View 1




2 3D View 2

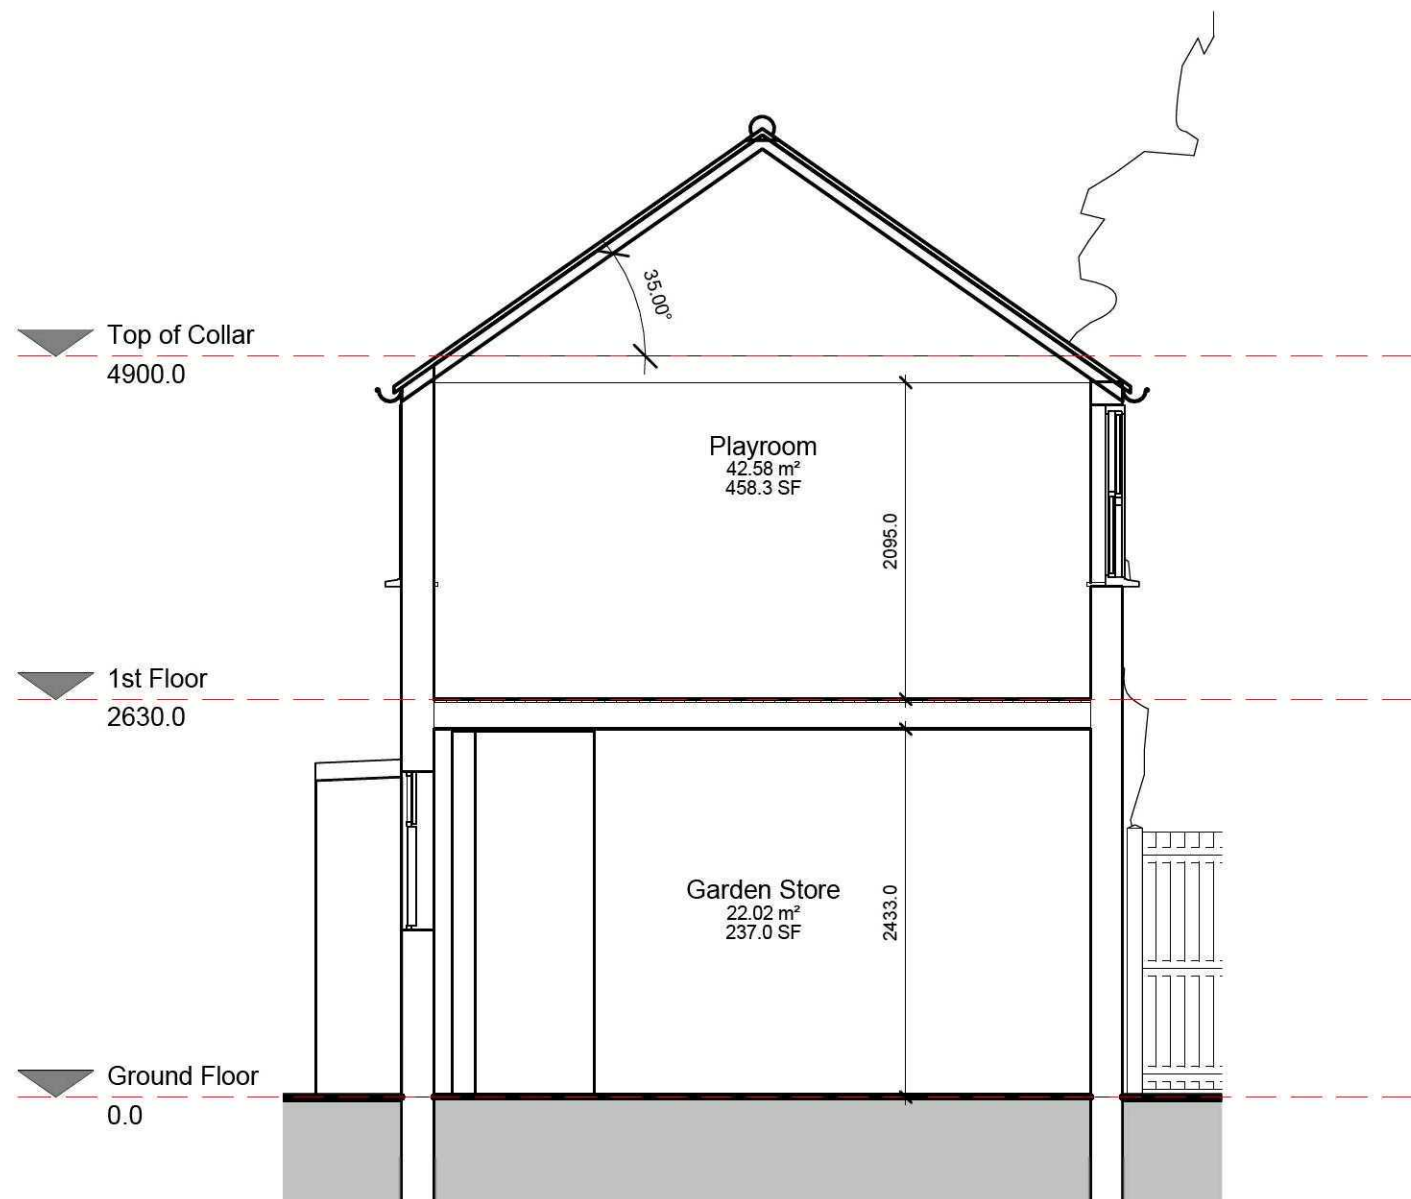

5 Section 1
1 : 50

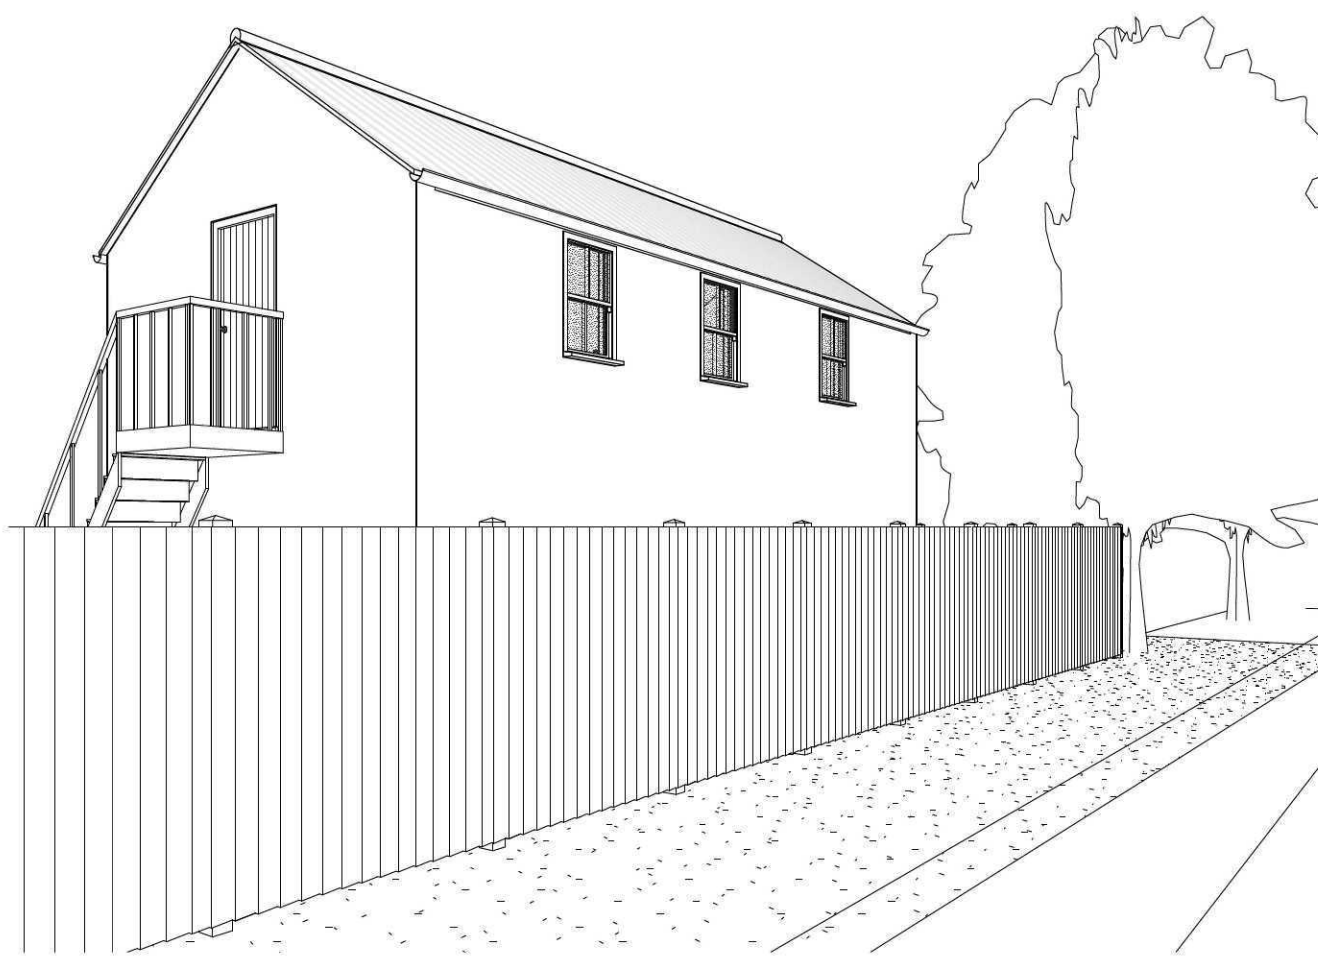

3 3D View 3

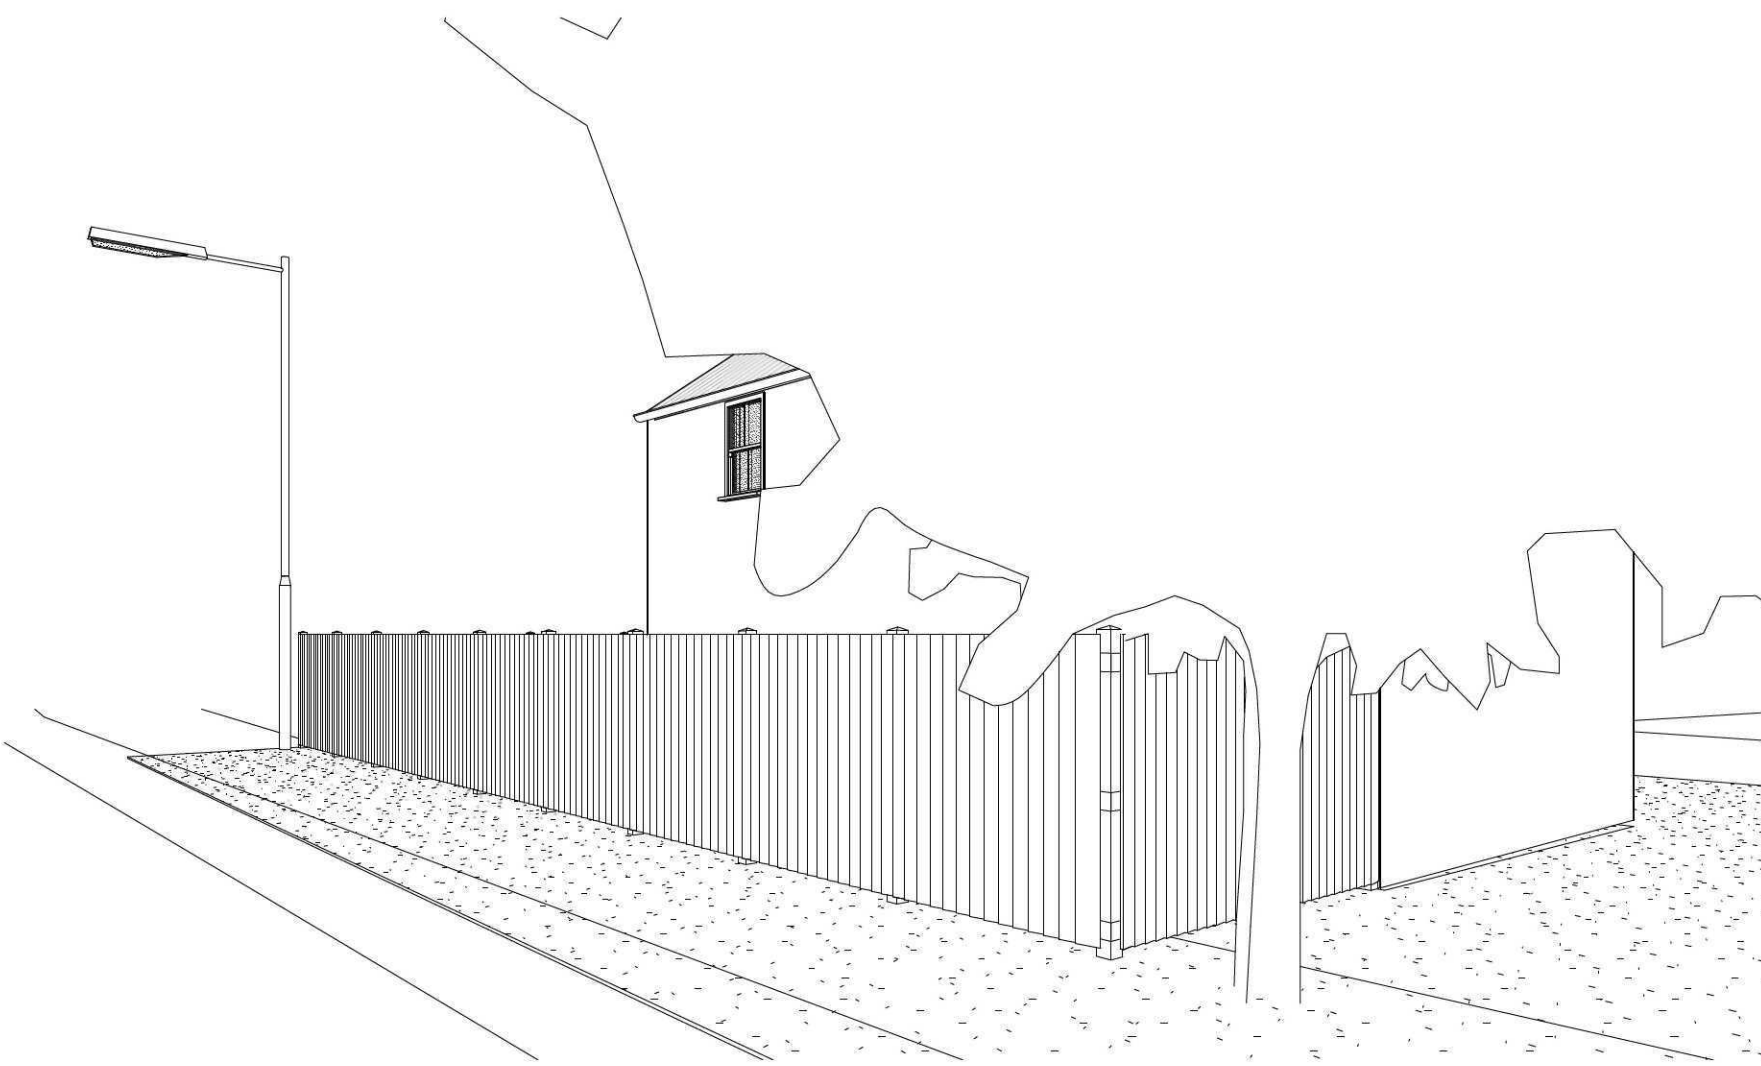

4 3D View 4

GENERAL CONDITIONS
Contractors are responsible for checking all dimensions on site when work commences and before ordering any materials. Any discrepancies should be brought to the attention of the Client for remedial action before commencing further.
All materials not specified to be of a standard suitable for the work proposed and be fit for purpose. All work to be in accordance with good building practice and all necessary BS codes for Workmanship on Building Sites.

Revisions

Client: **Mr & Mrs G Mitchell**

Site: **Conversion of Existing Outbuilding into a Residential Dwelling at The Limes, 315 High Road, Whaplode**

Drg Title: **Existing Section & 3D Views**



2nd Floor - 5B Sheepmarket
Spalding
P E 1 1 1 B H
Tel : 01775 768 921
e-mail: enquiries@remwaydesign.co.uk

Drg Size	Drawing Number	Date
a1	2004 - 03	Feb11