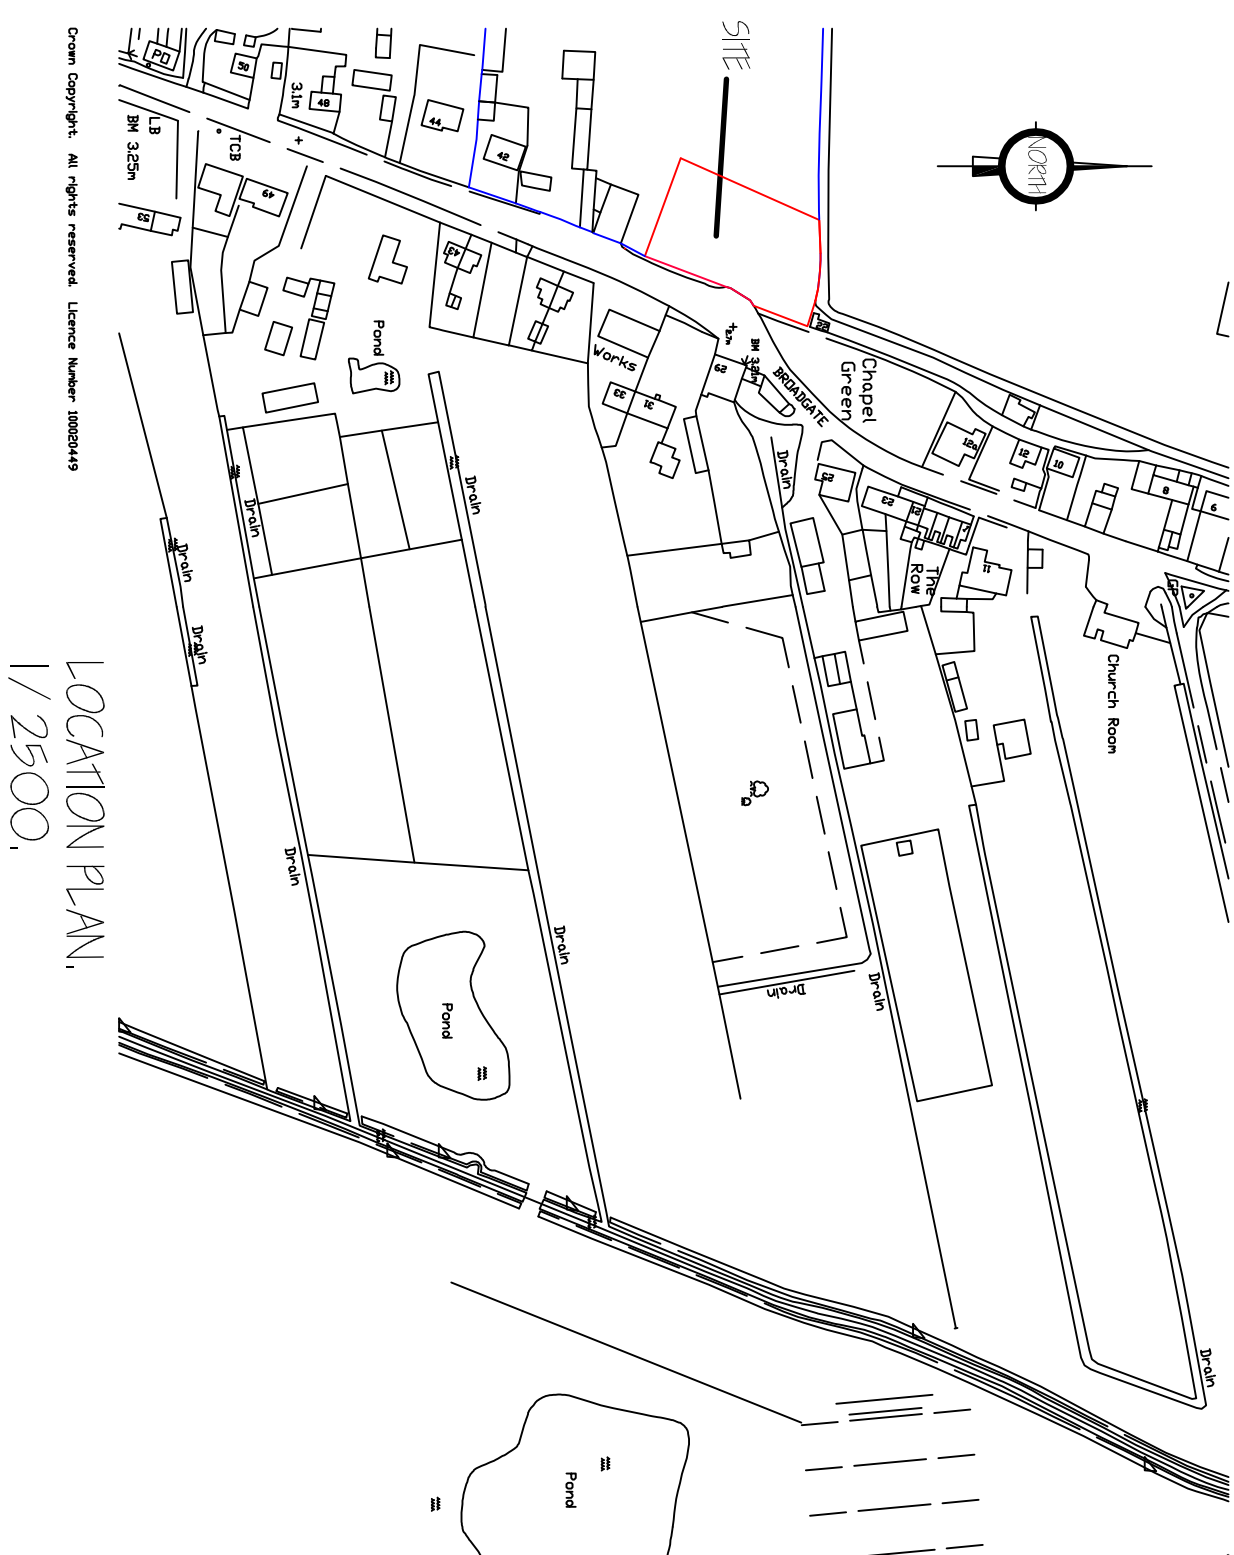


[illegible]

G. R. MERCHANT
I-ENG AMICE FWFO

ARCHITECTURAL, STRUCTURAL
AND LAND DRAINAGE
CONSULTANTS

**Unit 4, Wrights Mews
12A Park Road, Holbeach,
Spalding, Lincs. PE12 7EE
Tel: 01406 490800
Fax: 01406 425744
E-Mail: G. R. Merchant @ Merchant. F9.
Co. UK**

Project
RESIDENTIAL DEVELOPMENT
BROADGATE
WHARFLODE DRIVE
LINCS

Client
D. BURCHNALL.

Drawing

LOCATION & SITE PLANS.

Job Ref

1

Lawling

--	--

ACCEPTED MANUSCRIPT

1

A/

9

HL

AS INDICATED

DO NOT SCALE FROM THIS DRAWING

[illegible]