


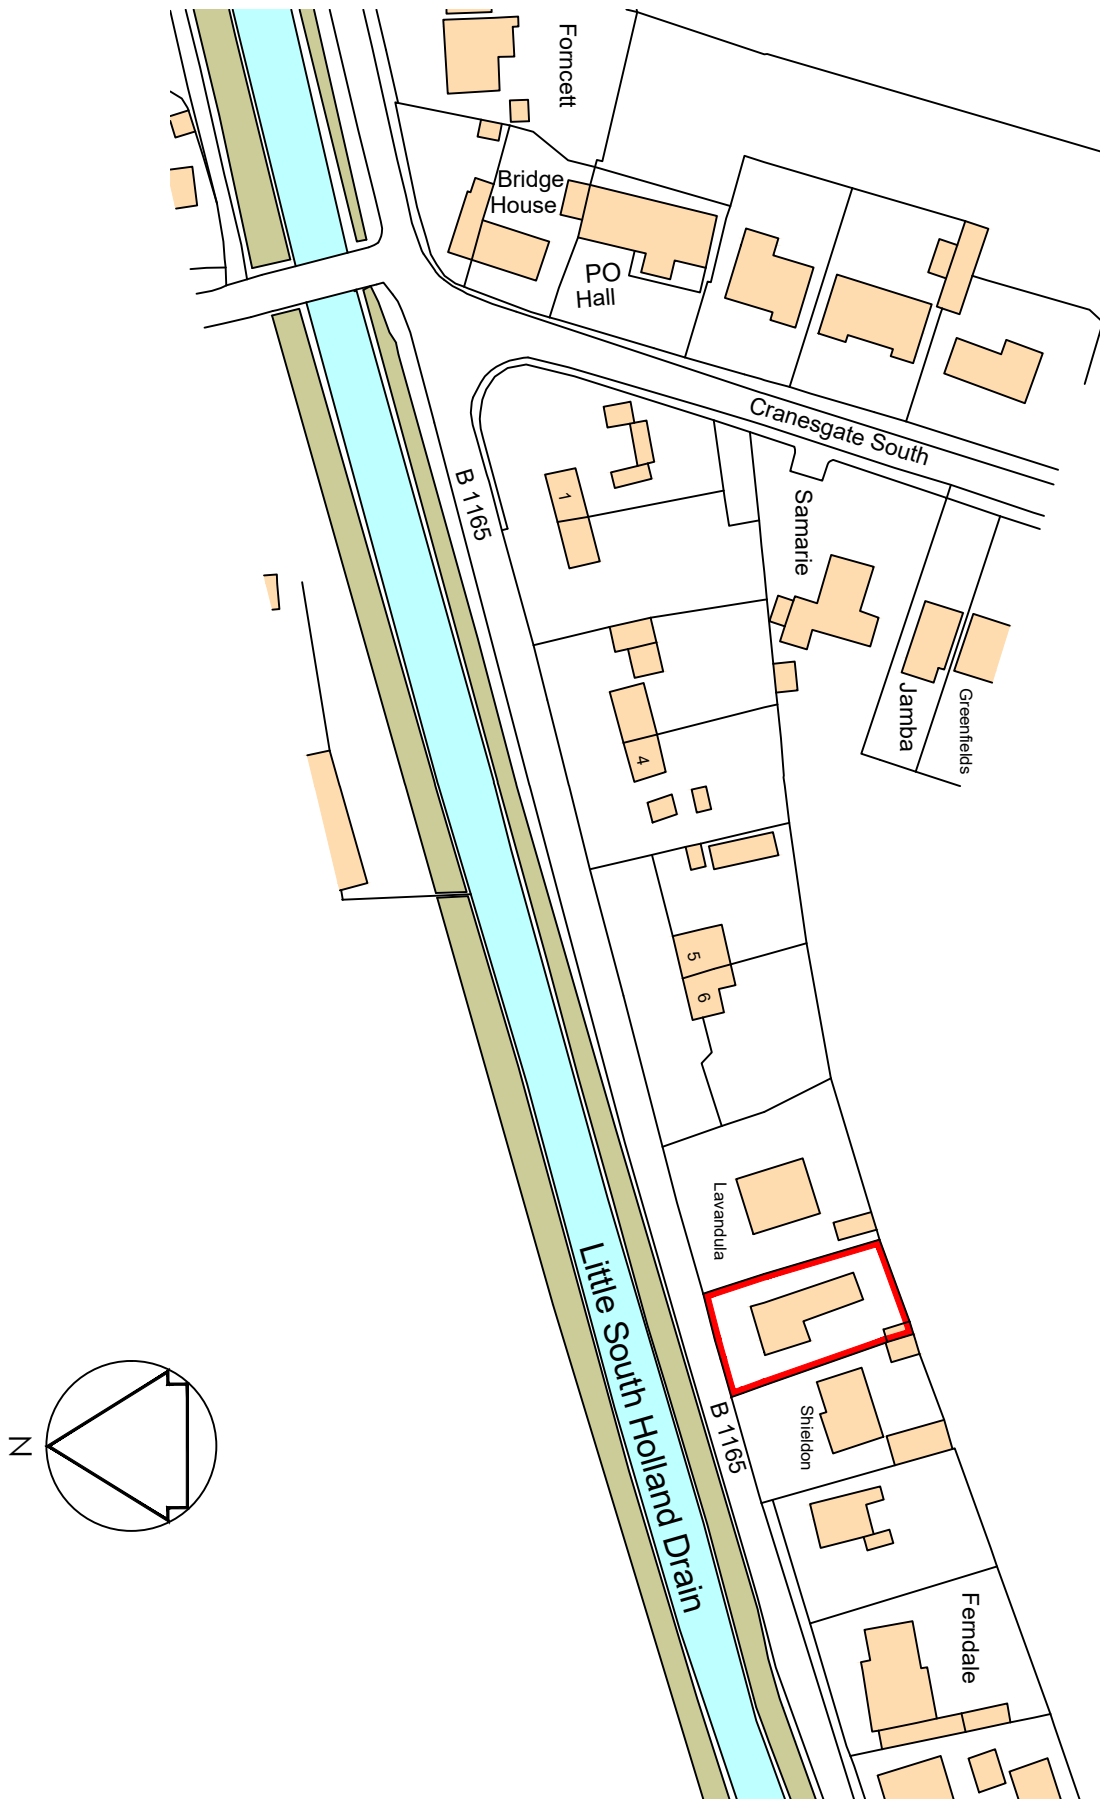

PROPOSED EXTENSIONS TO WILLOWCROFT, RAVENSBANK, WHAPLODE ST CATHERINE

PROJECT : 253 DRAWING : 01 DATE : MARCH 2022 SCALE : 1:1250



EMNETH,
01945 351442

WISBECH,

CAMBS
07920 796449