


Wilkerson Farmhouse location



0 50
Metres

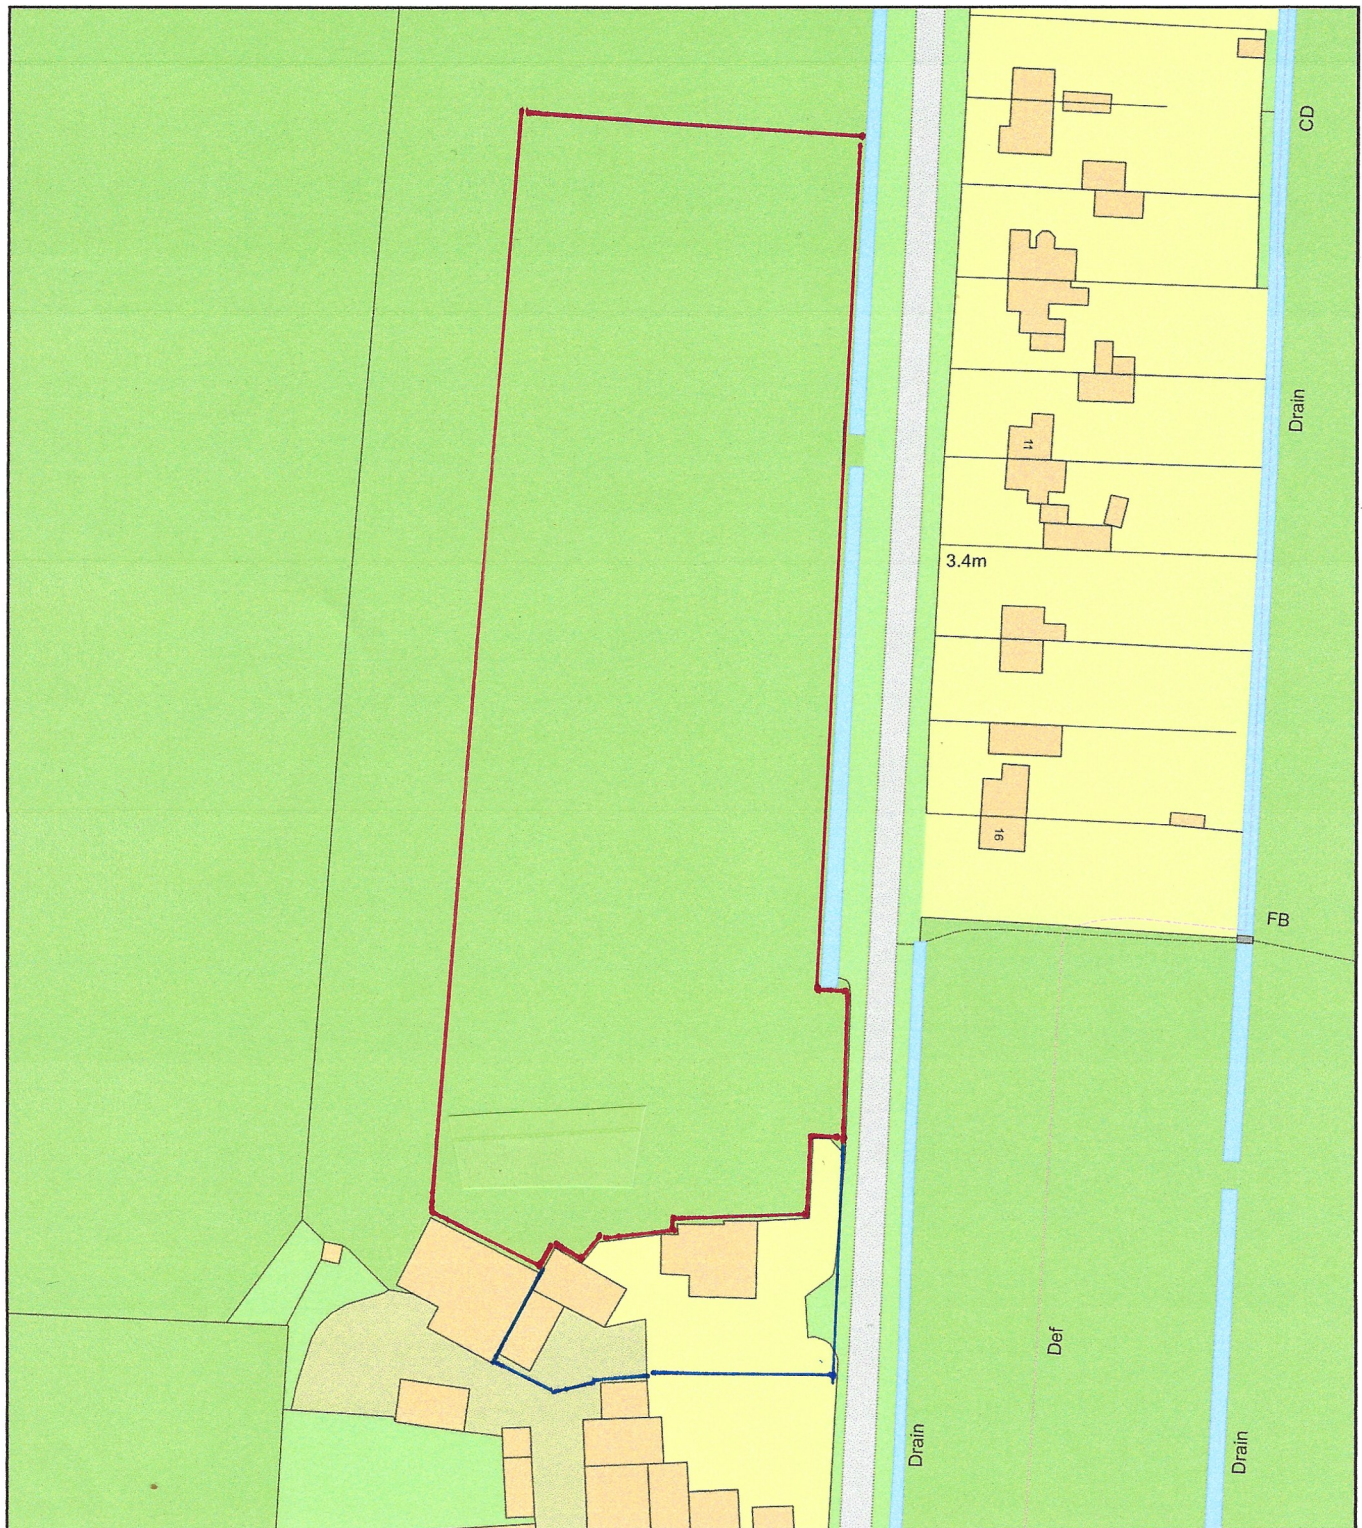

Plan Produced for: Richard Barker

Date Produced: 10 May 2022

Plan Reference Number: TQRQM22123113743769

Scale: 1:1250 @ A4