



### Fence detail/elevation

Wilkerson's Farmhouse  
Enclosure detail.pdf  
Richard Barker  
04/05/2022

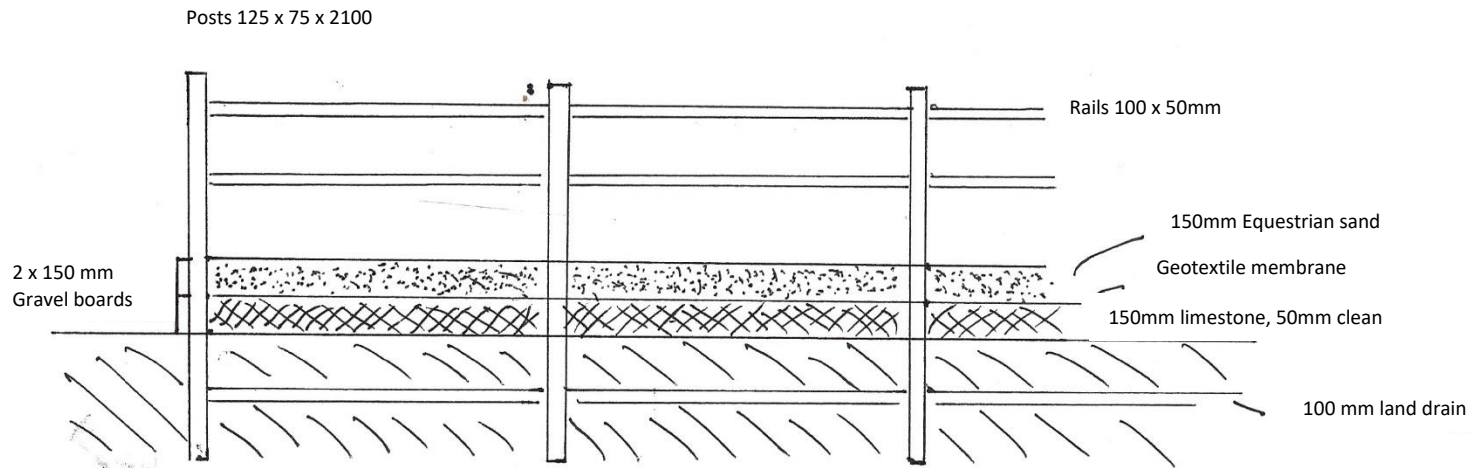

### Plan view

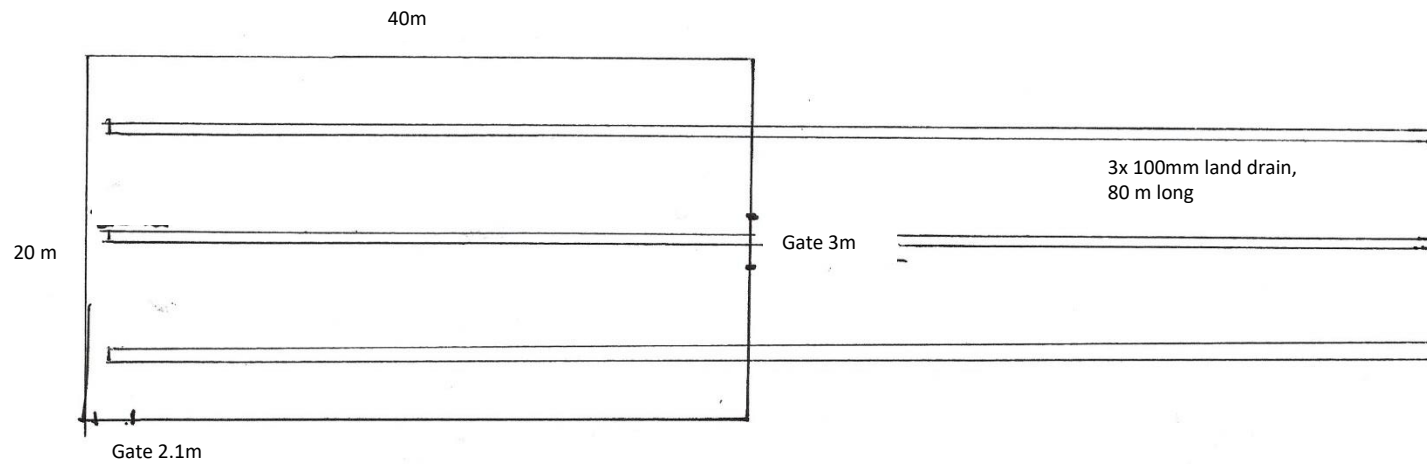

North