
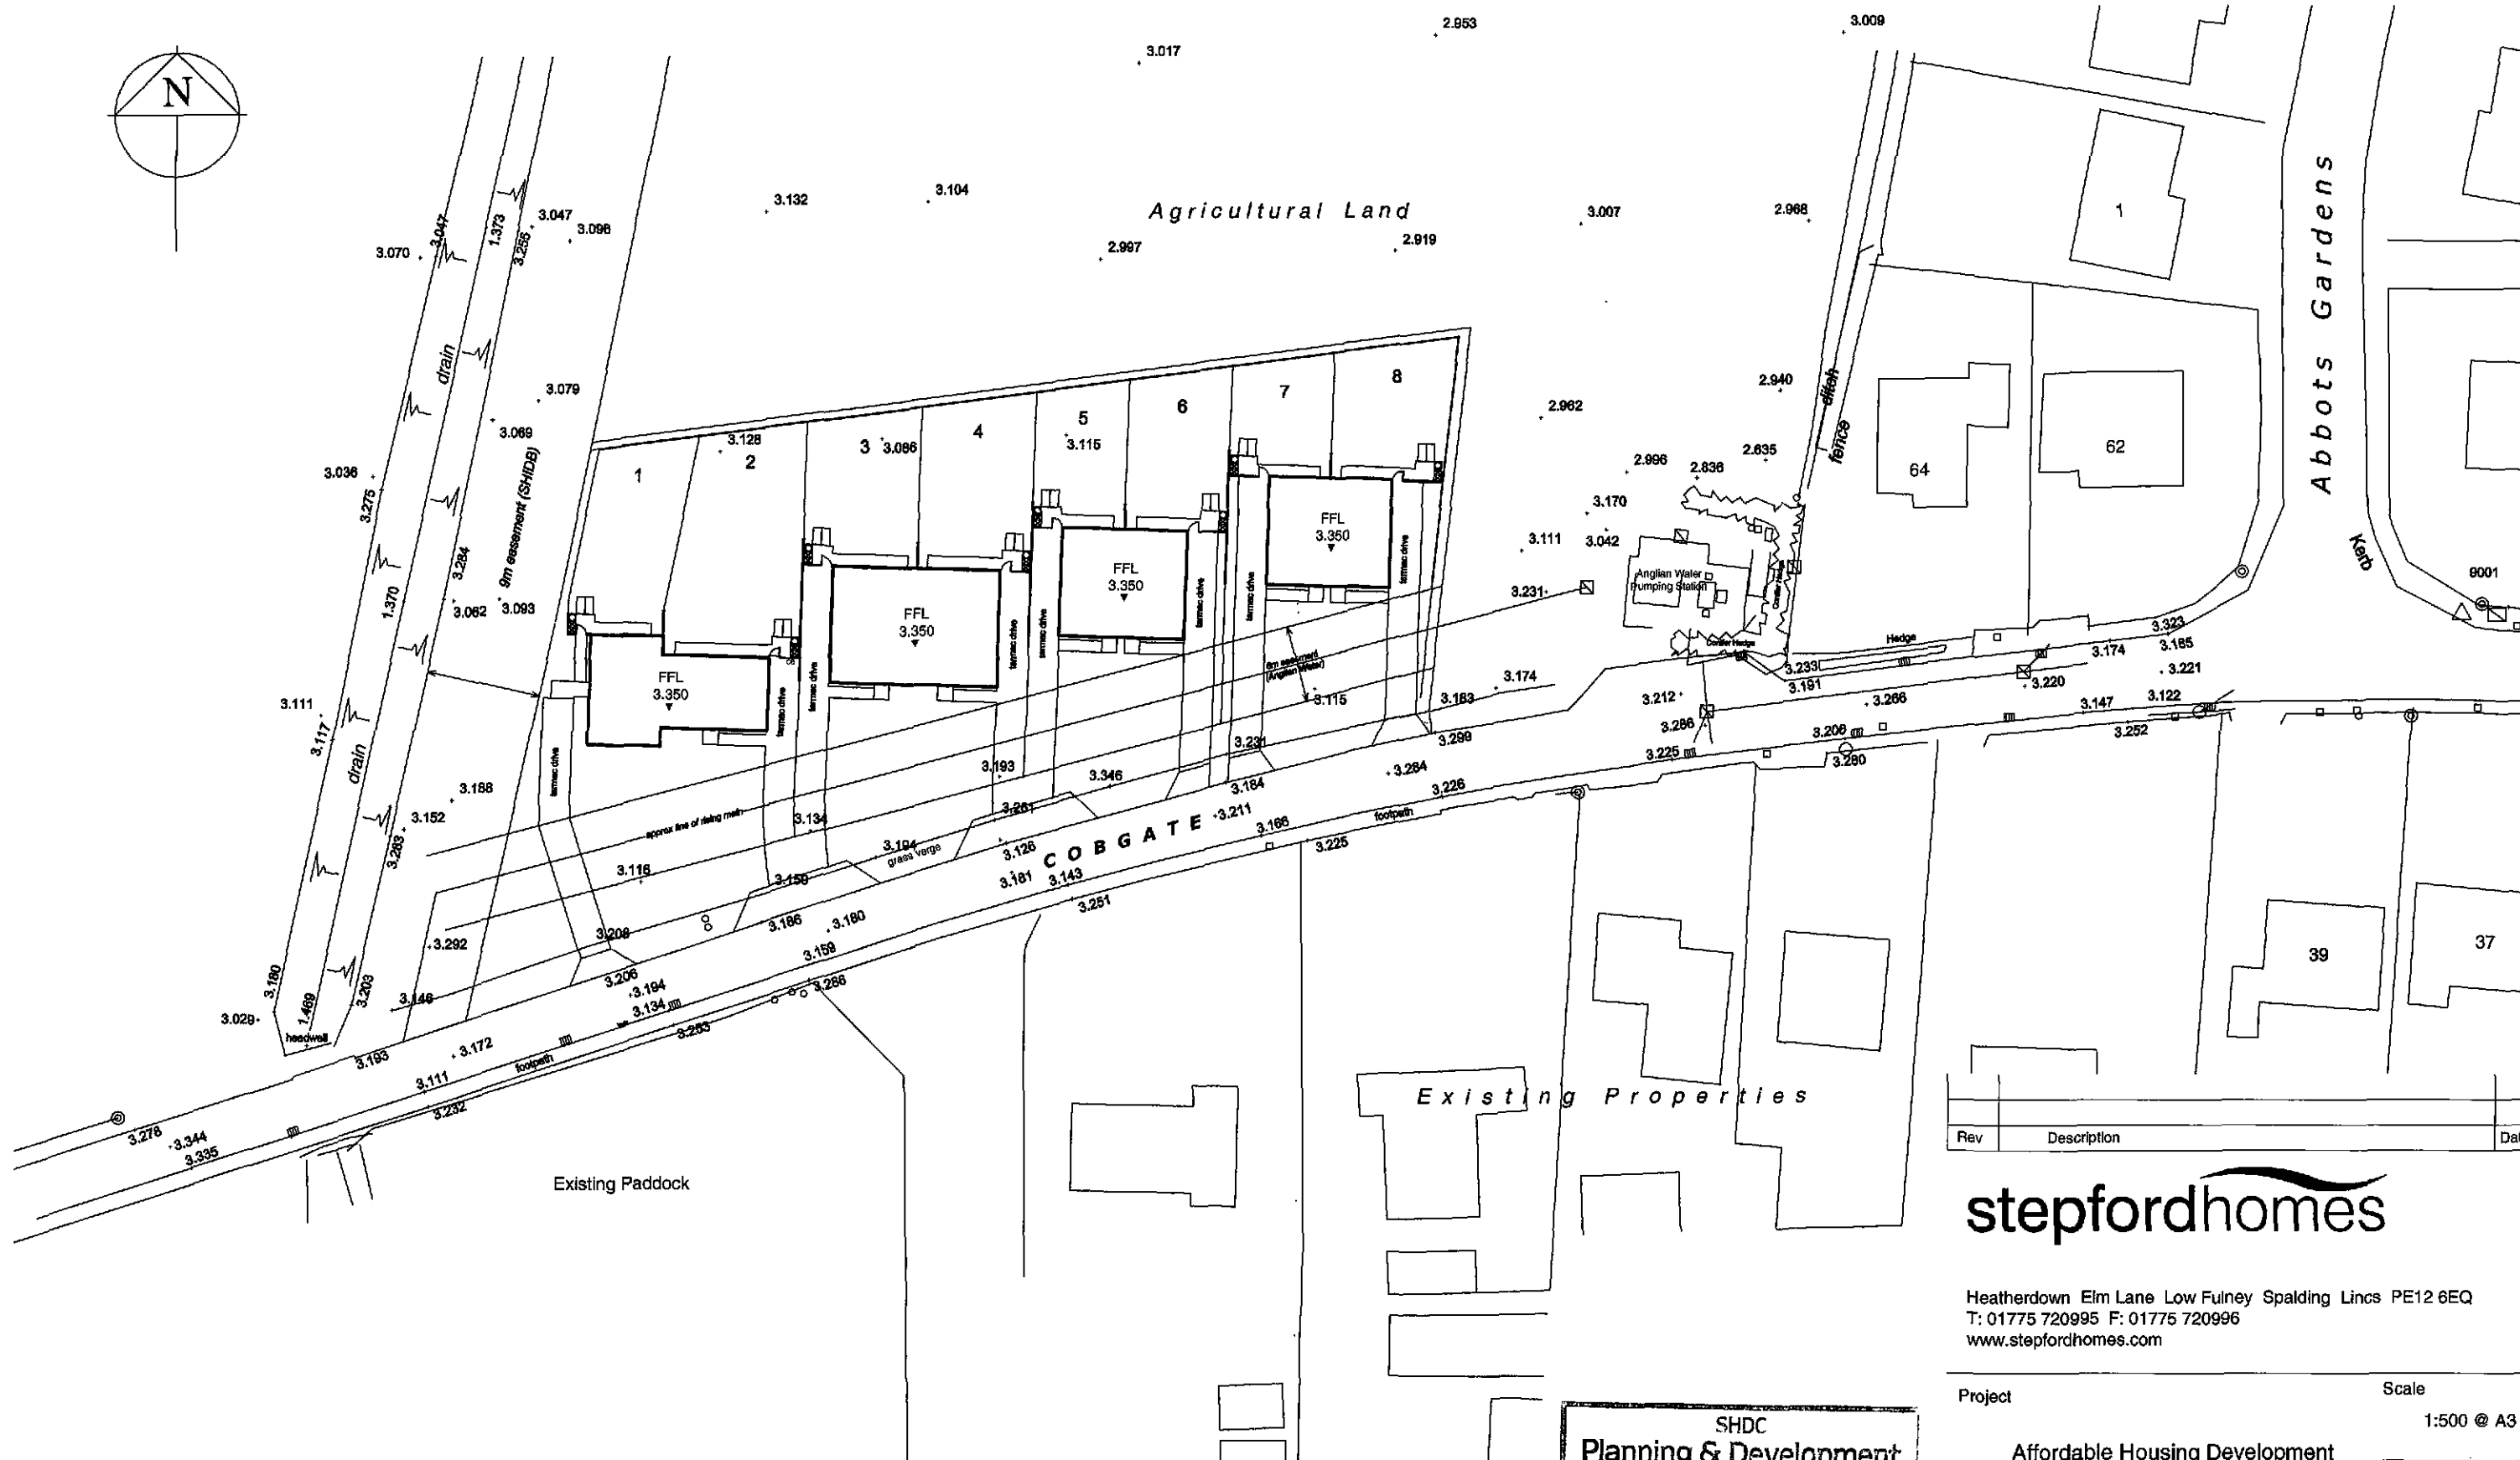


©Design Copyright reserved. Written consent must be obtained before copying or reproducing this drawing. Do not scale from this drawing, use dimensioned figures only. Contractors are responsible for taking and checking site dimensions. Any discrepancy must be reported to Stepford Homes Ltd immediately.

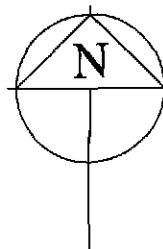

Rev	Description	Date
-----	-------------	------

stepfordhomes

Heatherdown Elm Lane Low Fulney Spalding Lincs PE12 6EQ
T: 01775 720995 F: 01775 720996
www.stepfordhomes.com

Project

Scale

1:500 @ A3

Affordable Housing Development
Off Cobgate, Whaplode
Spalding, Lincs.
PE12 6UL

Date _____

May 2010

Drawing No.

09/010/011

Title

Levels Plan

Drawn

MD

SHDC
Planning & Development

- 3 JUN 2010

Ref: 0466-10