

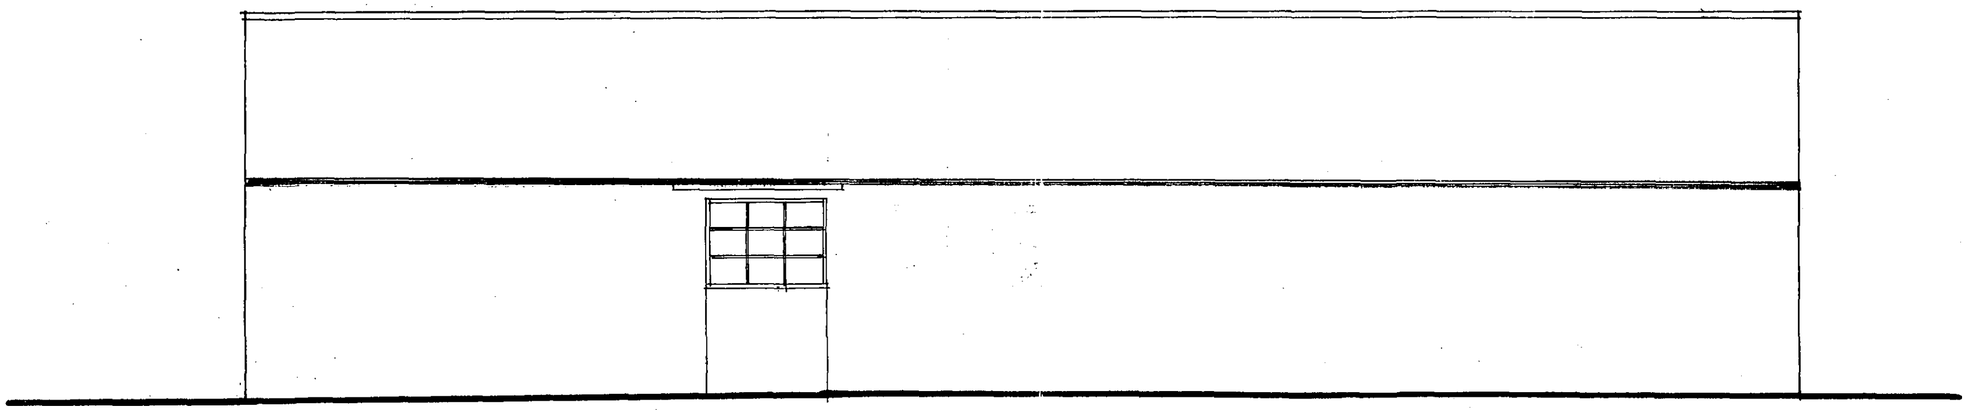



NORTH

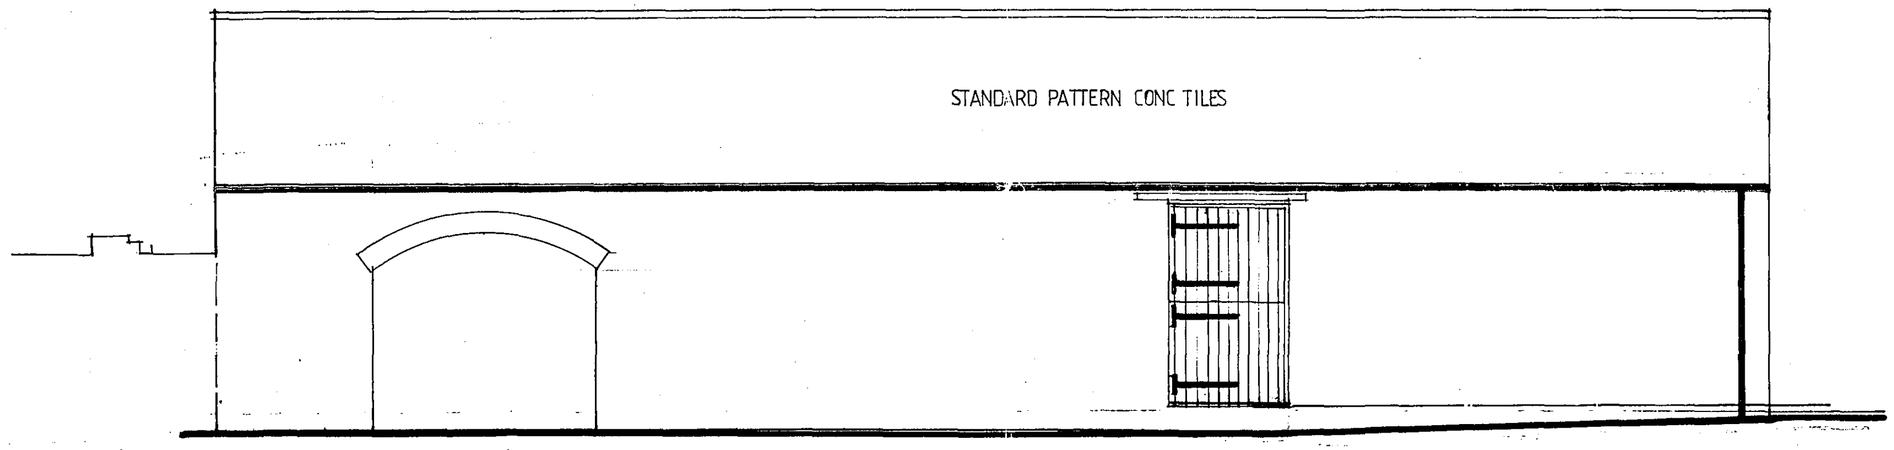

SOUTH

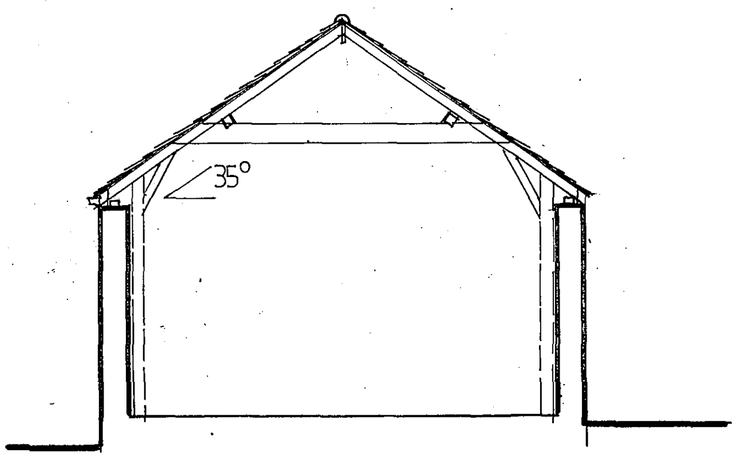

CROSS SECTION

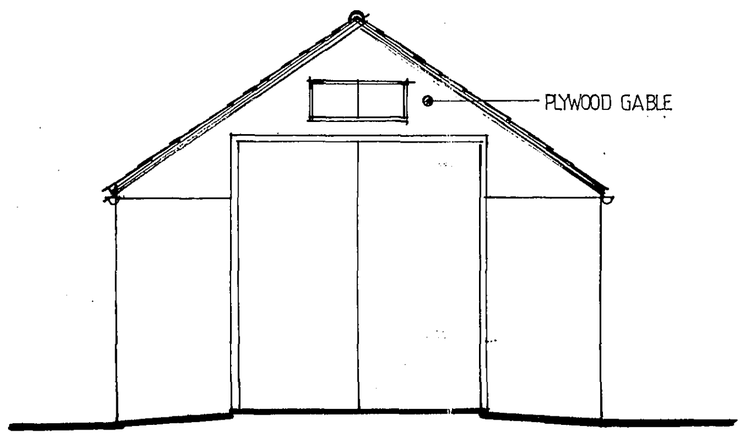

EAST

SHDC
PLANNING & DEVELOPMENT
- 3 APR 2006
Ref. 04/7506

DETERMINED
PLAN

REVISIONS

survey elevations

CLIENT MR.MRS.L.WHITTINGTON

PROJECT PROPOSED CERAMICS STUDIO & AND WORKSHOP. WHAPLODE

DRAWING

DATE MAR 06 DRAWING NO 1074.06 2

SCALE 1:50

CB DESIGN GROUP
ARCHITECTURAL & PLANNING SERVICES

NFU Buildings, Cameigate,
Spalding, Lincolnshire PE12 6ET.
Tel: 01775 722241
Fax: 01775 769986
Email: enquiries@cblnewhomes.co.uk
Web: www.cblnewhomes.co.uk