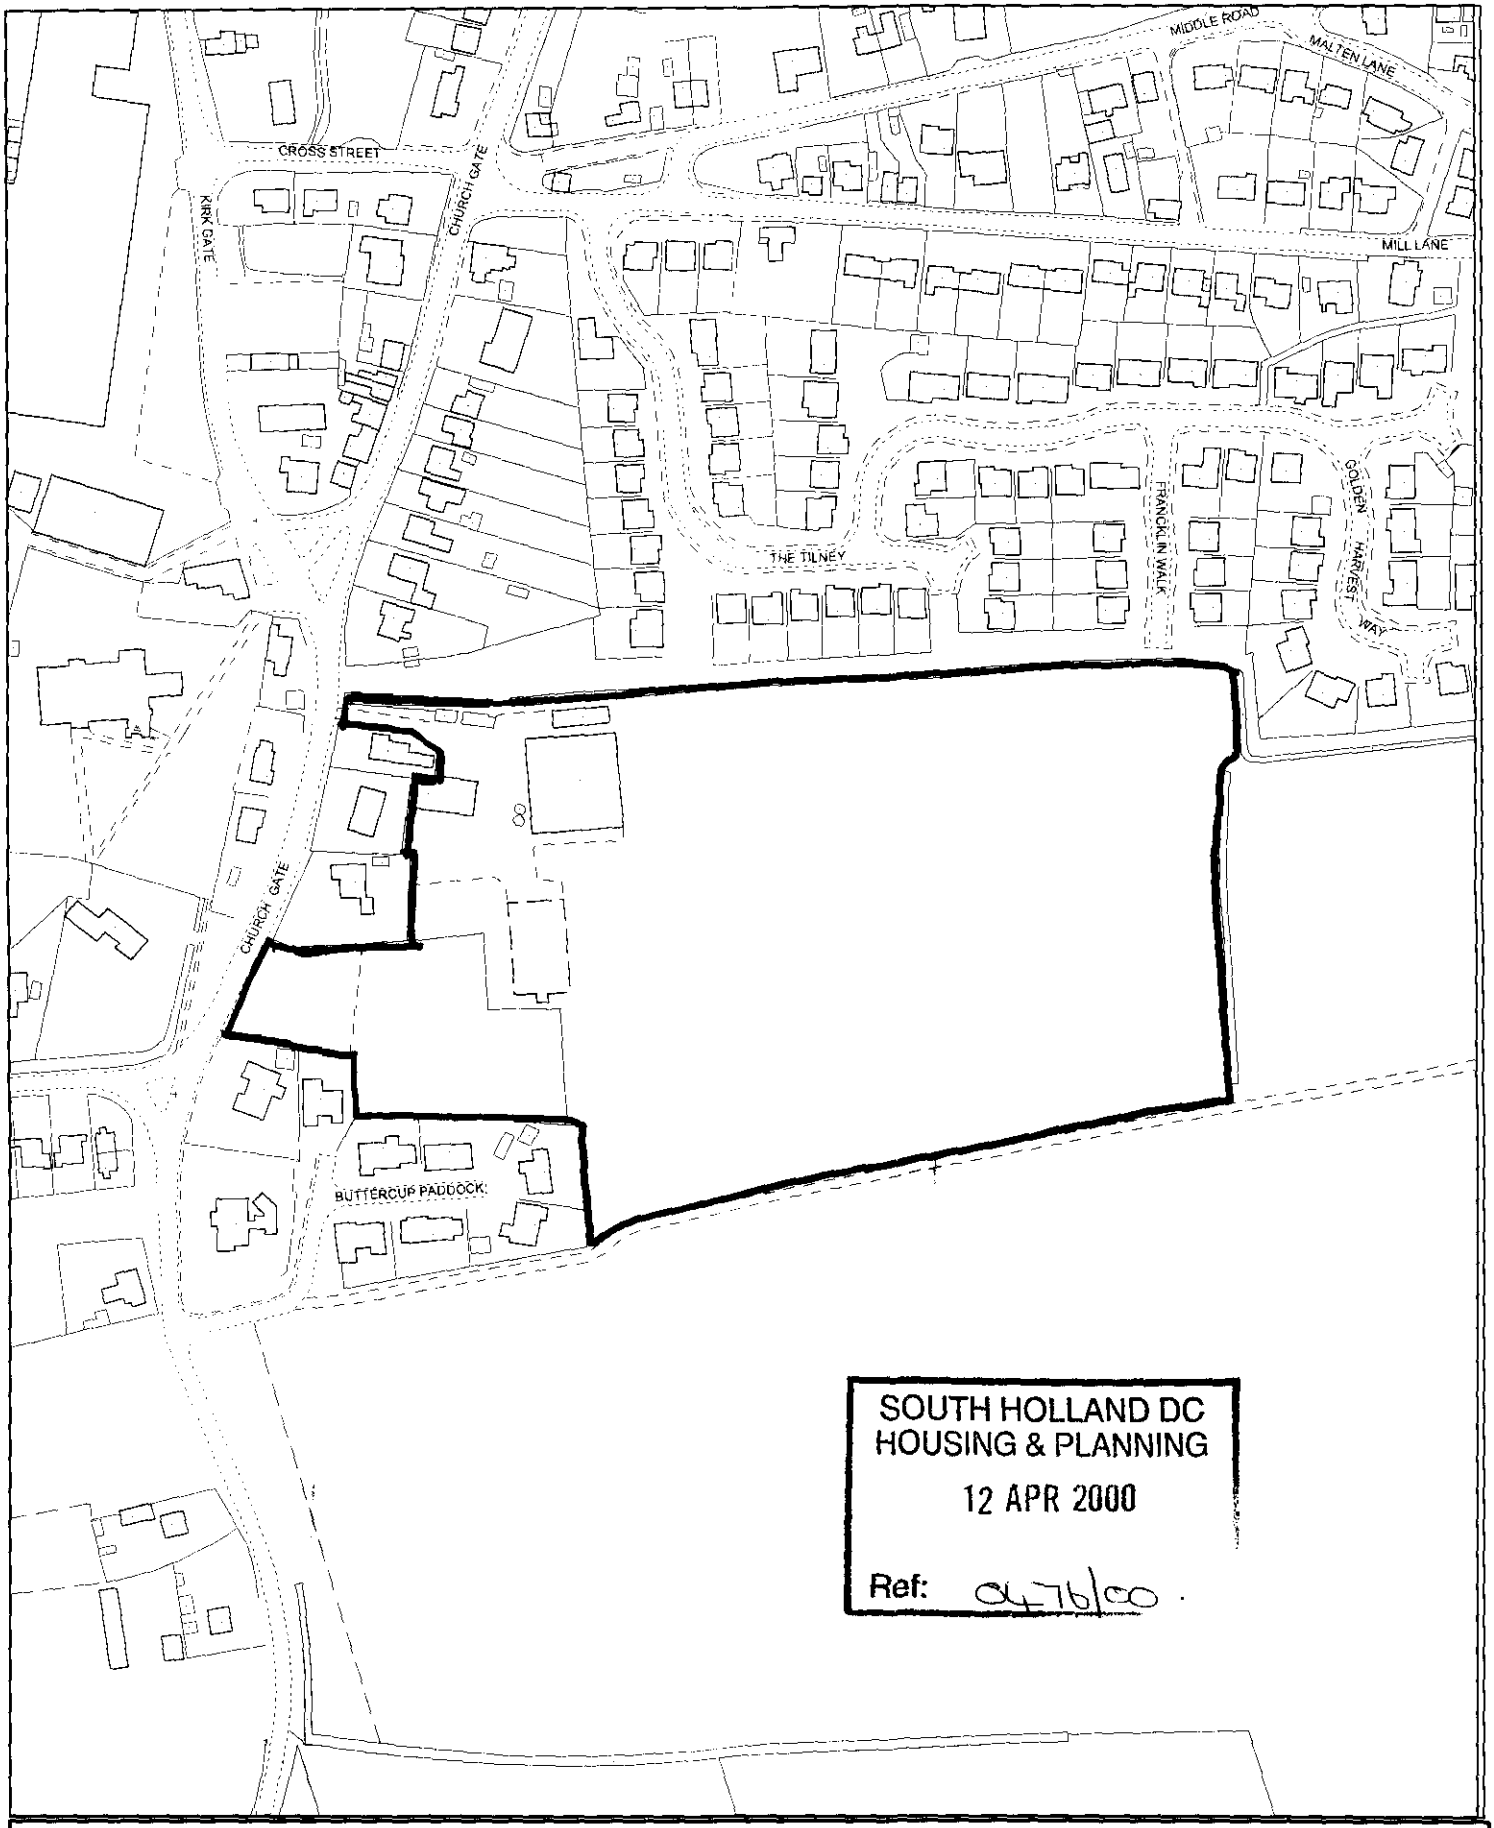


SOUTH HOLLAND DC
HOUSING & PLANNING
12 APR 2000
Ref: 0476/00

SOUTH HOLLAND DISTRICT COUNCIL


Council Offices, Priory Road, Spalding, Lincolnshire PE11 2XE

This copy has been produced specifically for the map return scheme purposes only. No further copies may be made.

Scale: 1:2500

This map is reproduced from Ordnance Survey material with permission of Ordnance Survey on behalf of Her Majesty's Stationery Office (c) Crown copyright. Unauthorised reproduction infringes Crown copyright and may lead to prosecution or civil proceedings. South Holland District Council LA079413 2000

N

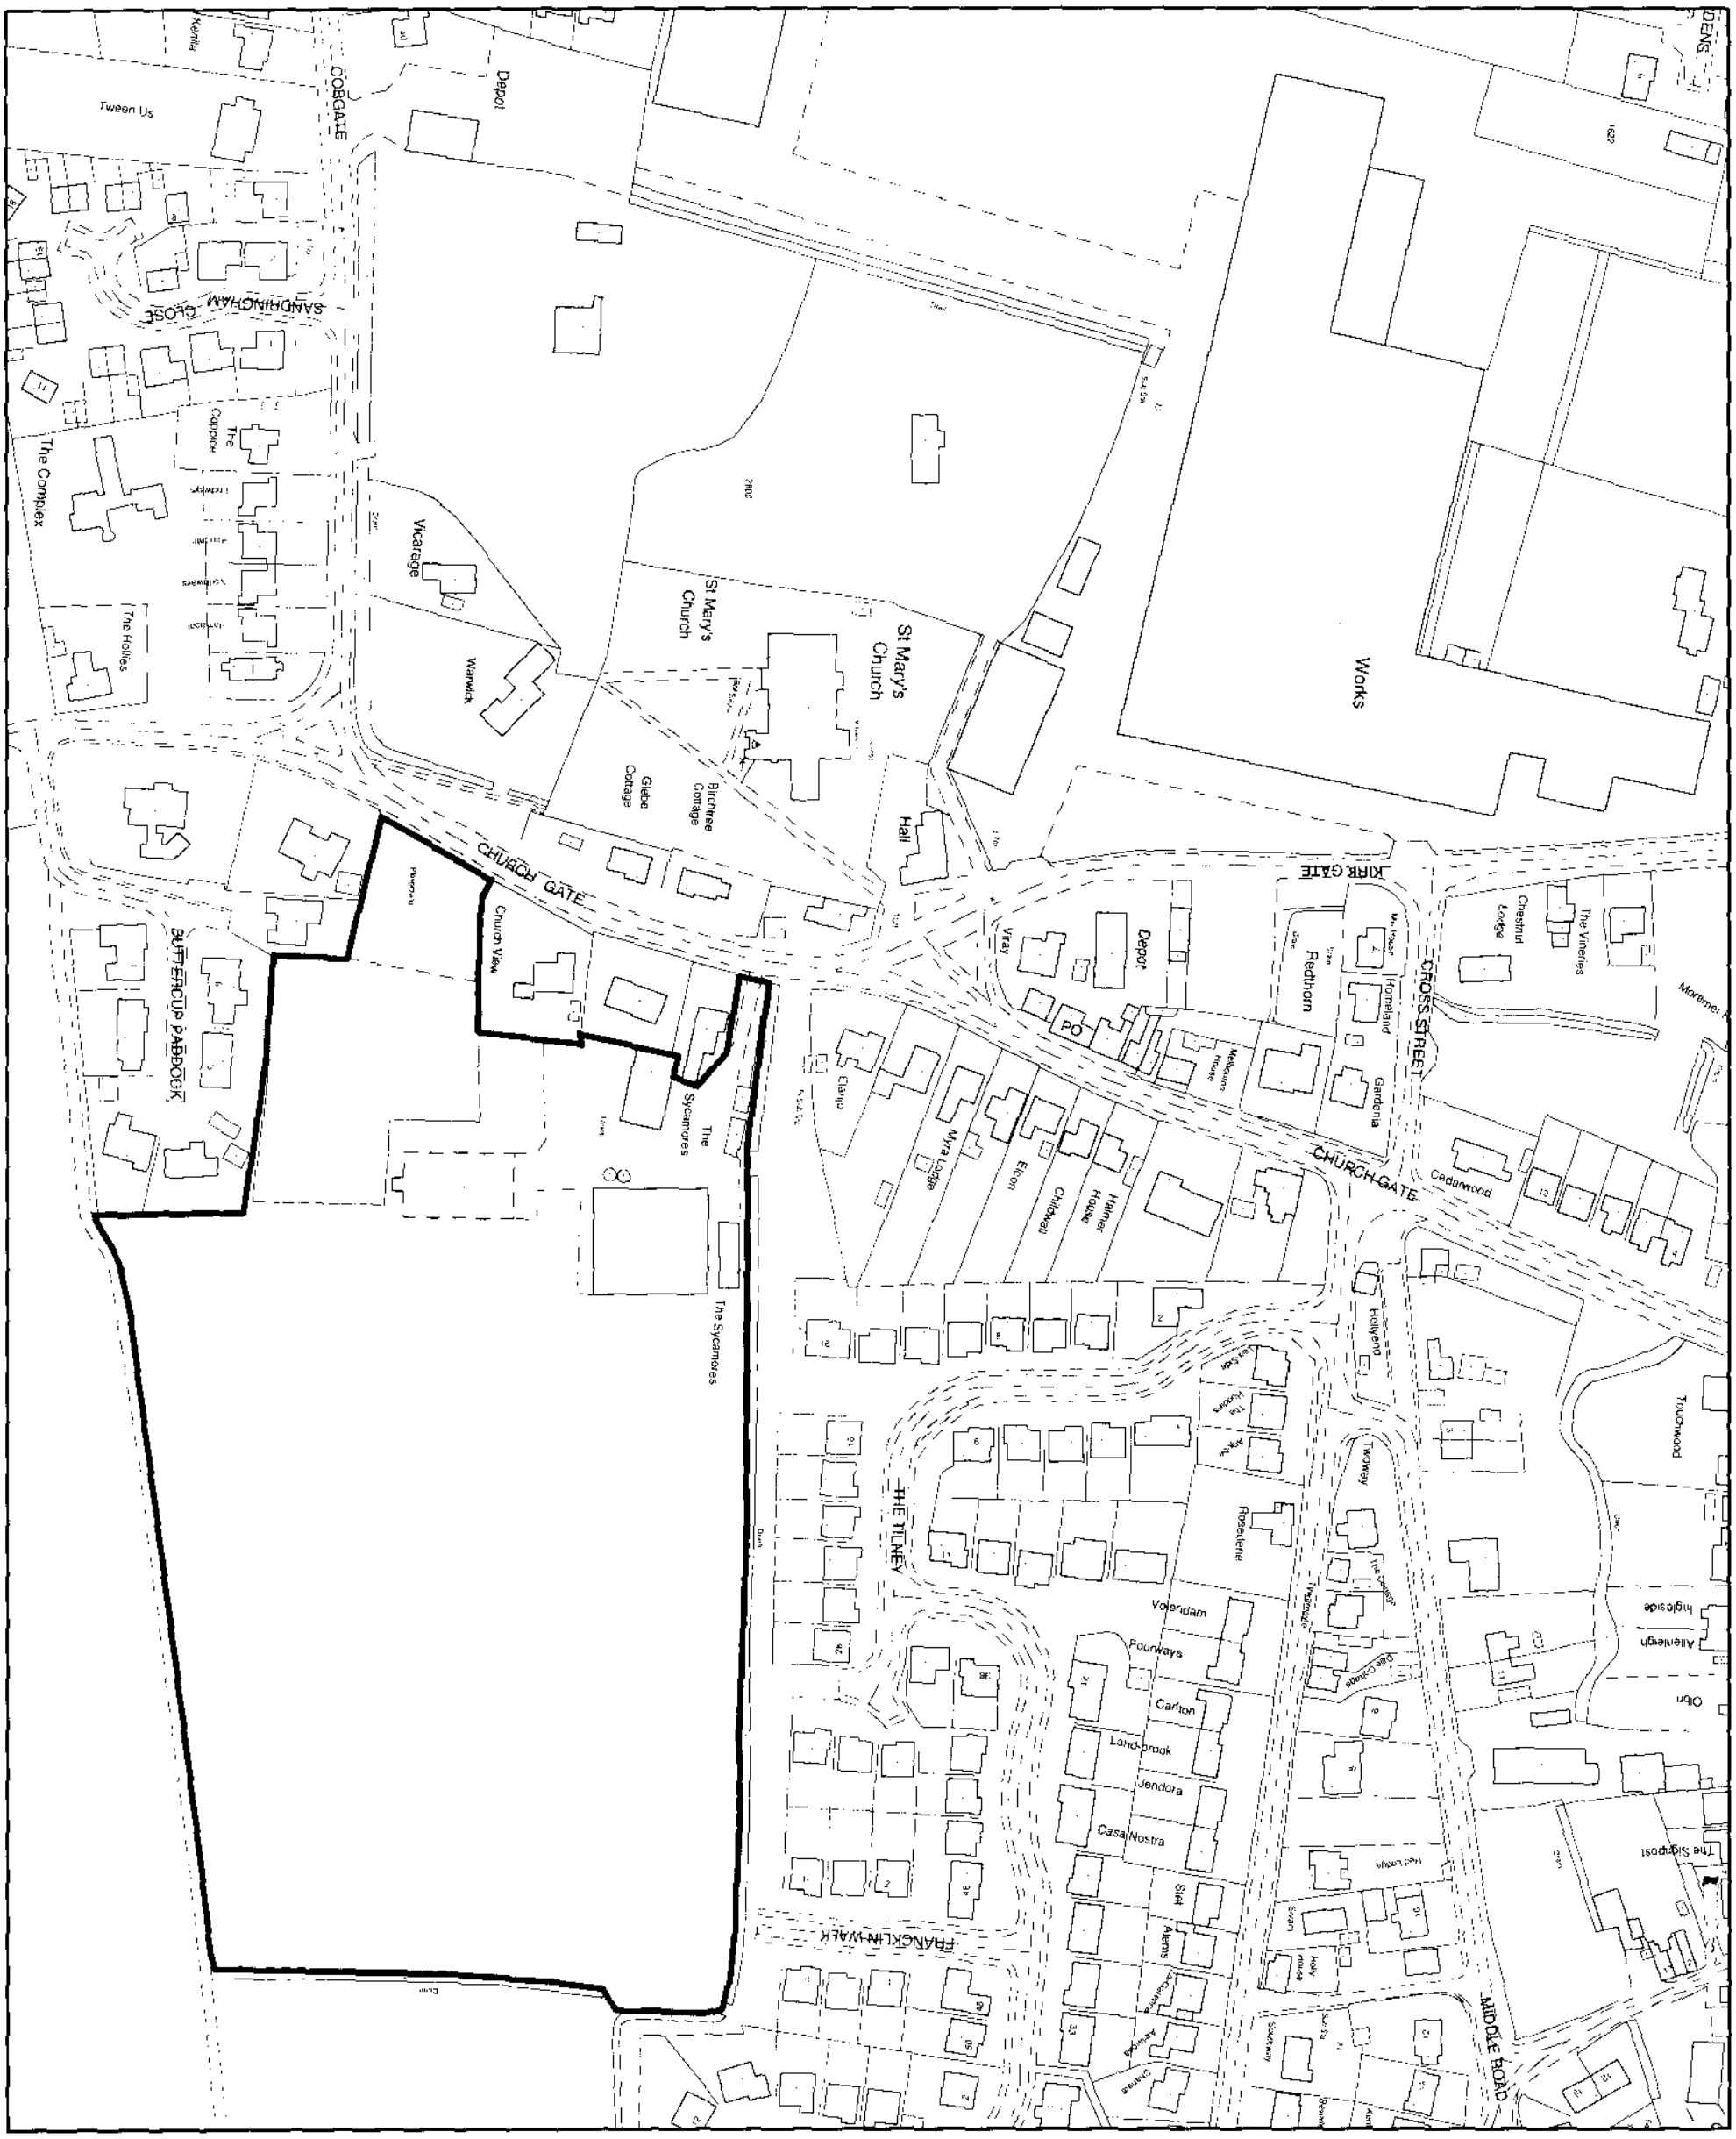

S O U T H
H O L L A N D
DISTRICT COUNCIL

Planning Application Location Plan
Ward Member Notification


H23/0476/00

Scale: 1:2500

Housing and Planning Services Department

Council Offices, Priory Road, Spalding, Lincolnshire
PE11 2XE

PLEASE DO NOT COPY THIS PLAN
This map is reproduced from Ordnance Survey material with permission of Ordnance Survey on behalf of Her Majesty's Stationery Office (c) Crown copyright. Unauthorised reproduction infringes Crown copyright and may lead to prosecution or civil proceedings. South Holland District Council LA079413 2000

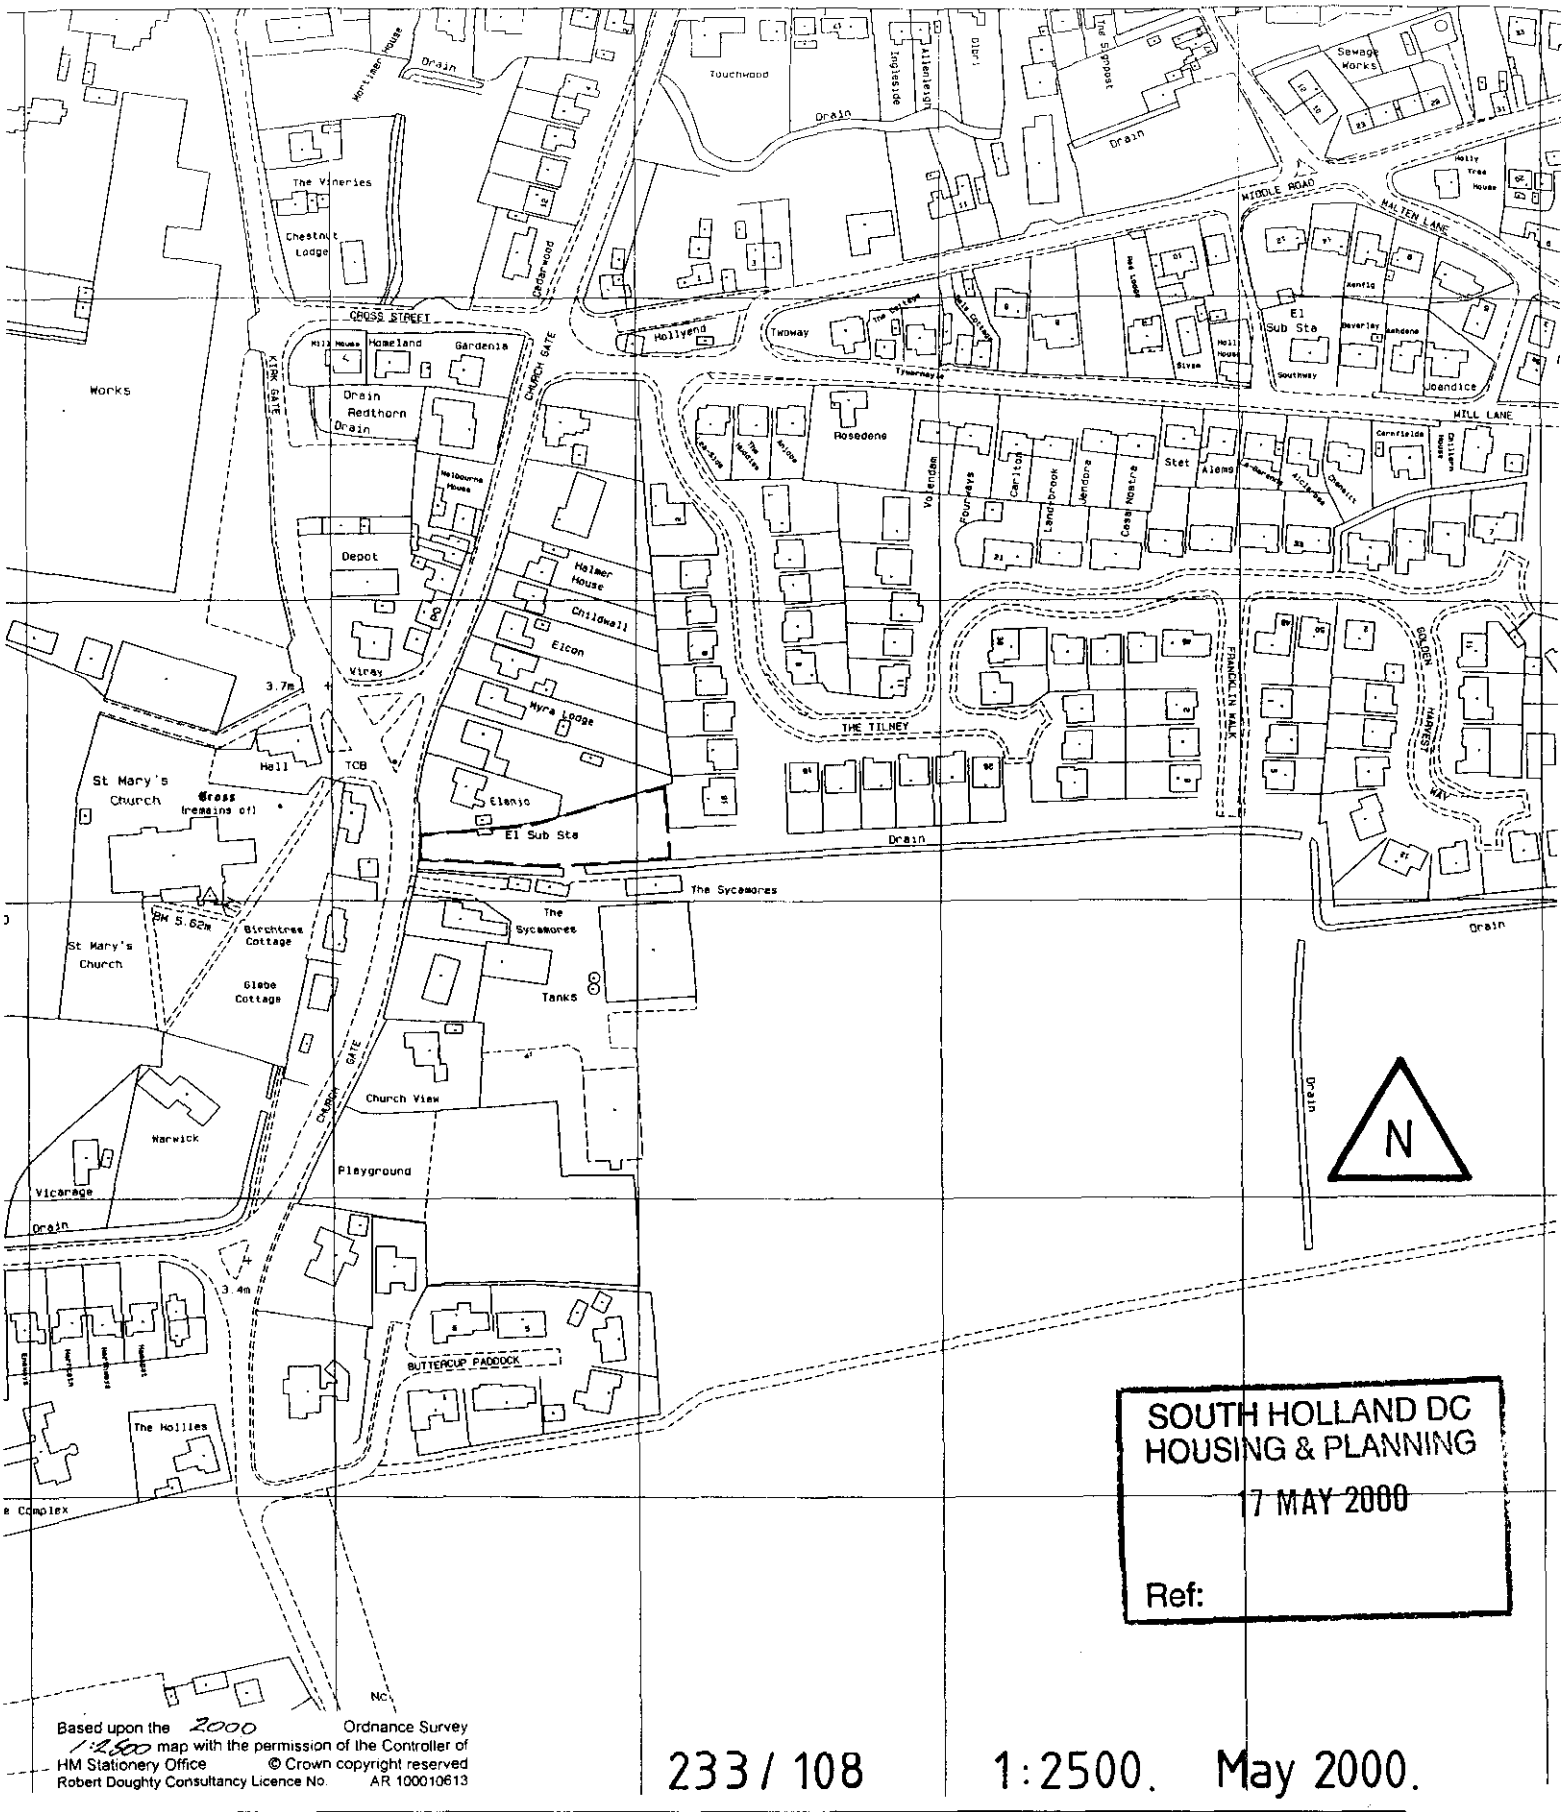

SOUTH HOLLAND DC
HOUSING & PLANNING
17 MAY 2000
Ref:


Based upon the 2000 Ordnance Survey 1:2500 map with the permission of the Controller of HM Stationery Office © Crown copyright reserved
Robert Doughty Consultancy Licence No. AR 100010613

233/108 1:2500. May 2000.

Town & Country Planning
Ecology
Landscape Architecture

Robert Doughty Consultancy

32 High Street, Helpringham, Sleaford NG34 ORA Tel: (01529) 421646 Fax: (01529) 421358

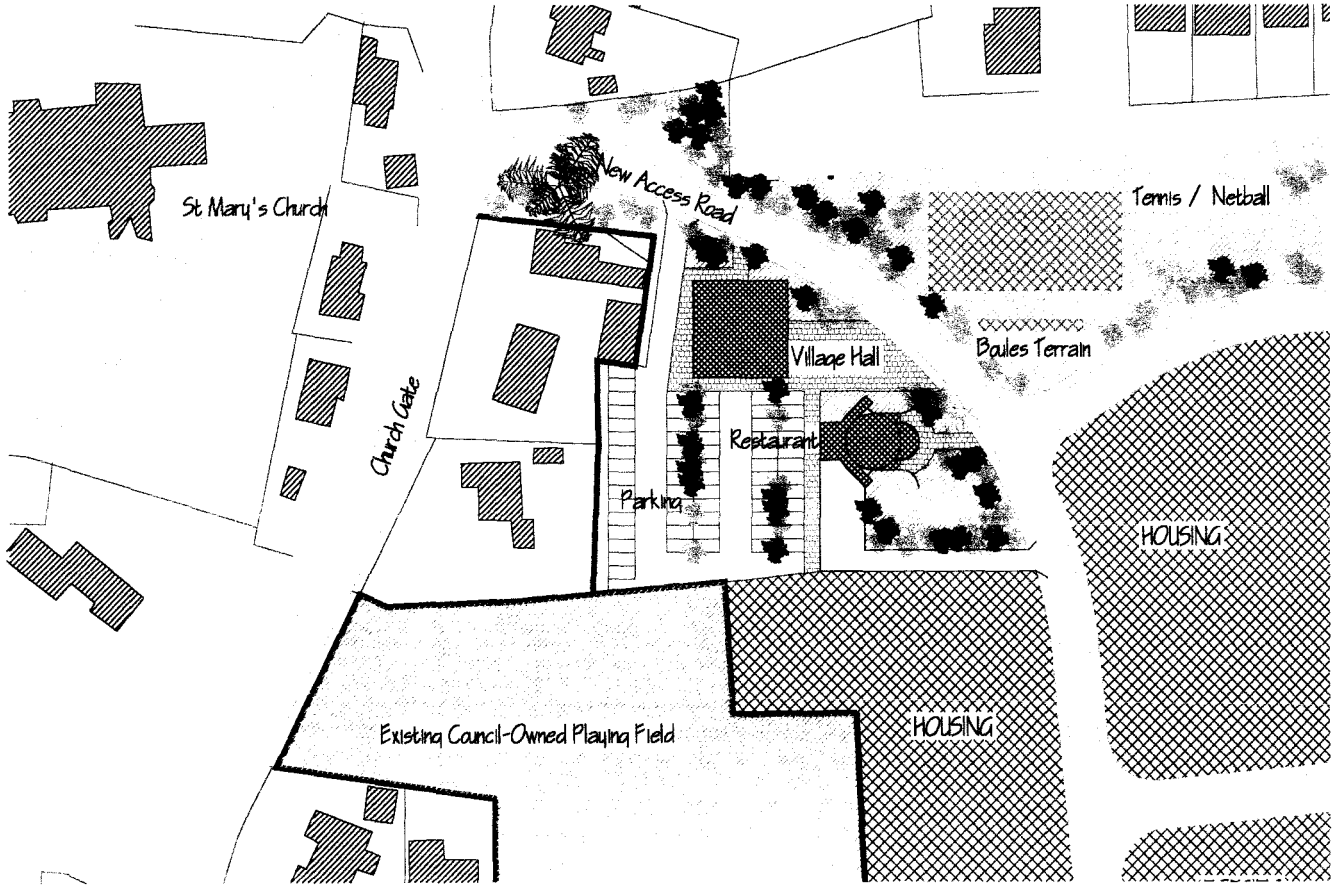

PROPOSED RESIDENTIAL DEVELOPMENT OFF CHURCHGATE, WHAPLODE, FOR MR S HOYES
sketch illustration of intended village facilities to be included as part of the proposed residential development to benefit the overall village of Whaplode June 2000 - NOT TO SCALE