



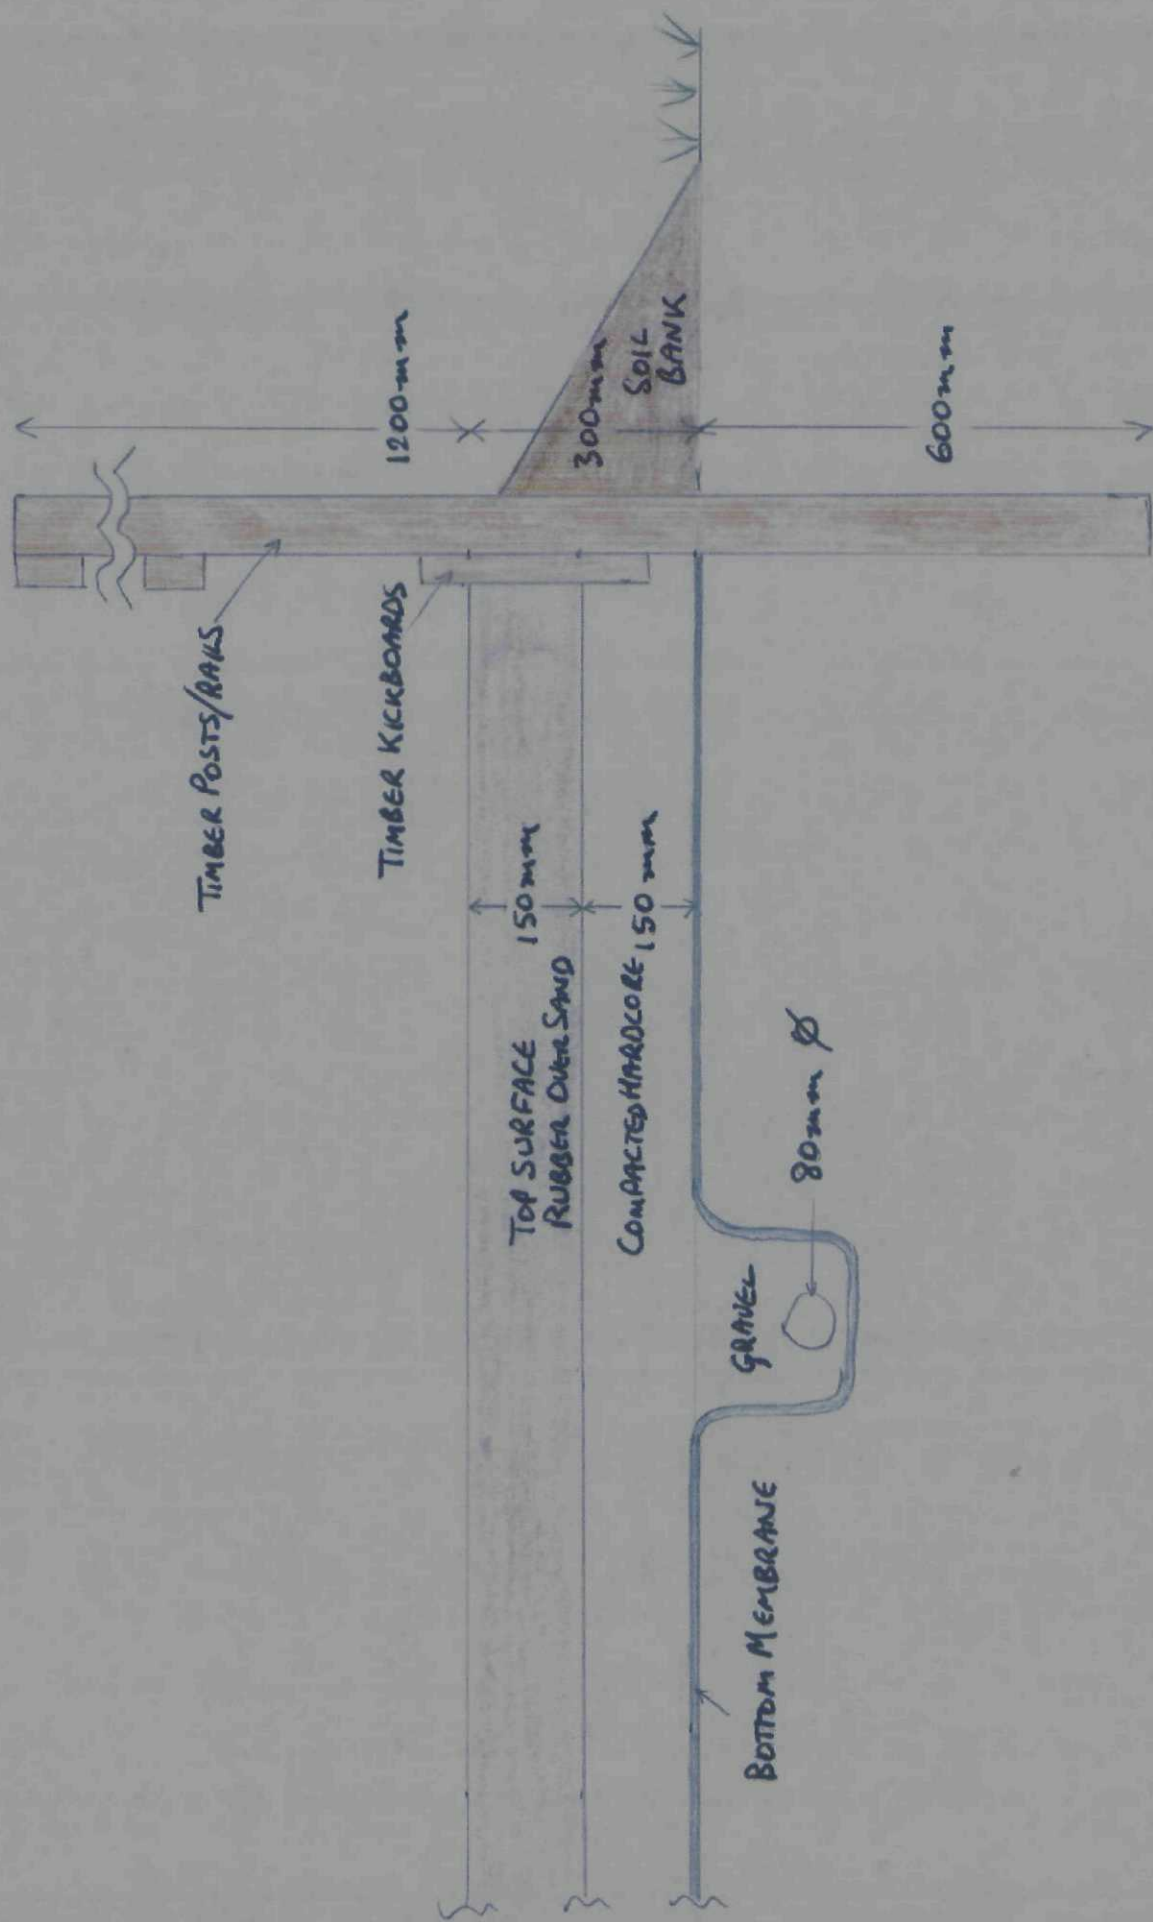

Electric fence

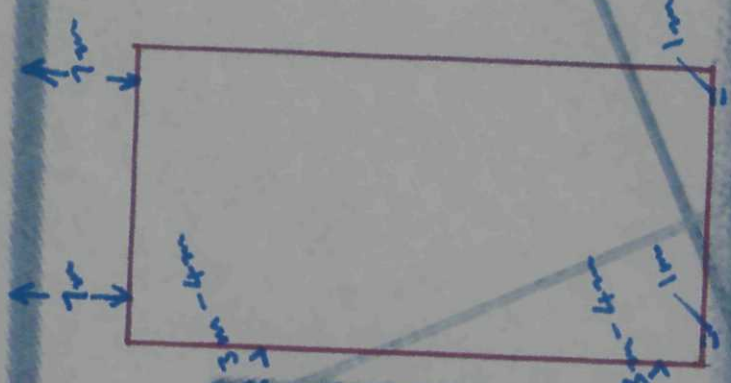

2

Existing hedge

Acacia House

Whale Cove

Ditch



TF2911 TF3011  
TF2910 TF3010

529500

Scale 1:2500

530000

Reproduced by permission of Ordnance Survey on behalf of HMSO  
© Crown copyright and database right 2008. All rights reserved.  
Ordnance Survey Licence number 100022861