

DETERMINED
PLAN

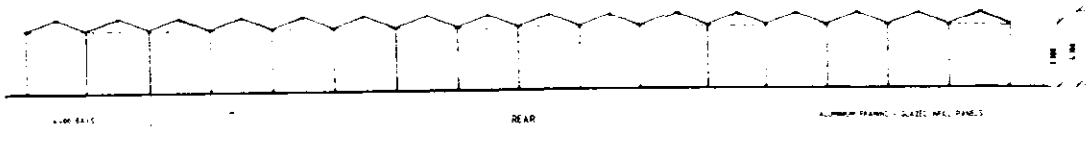

DETERMINED
PLAN

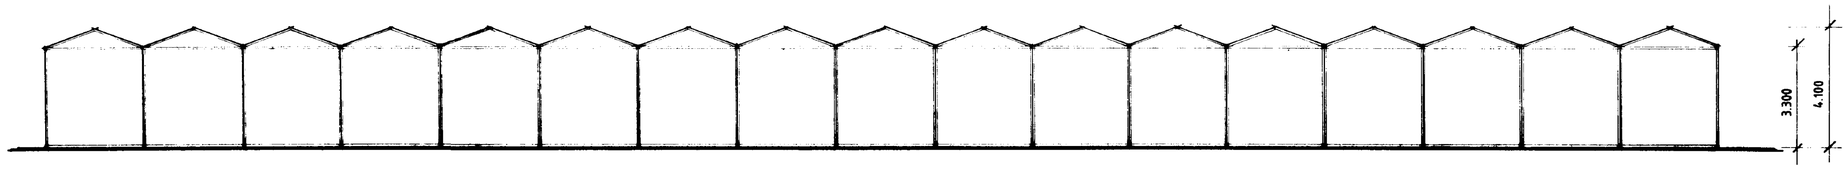


6.400 BAYS

REAR


ALUMINIUM FRAMING - GLAZED INFILL PANELS


R.W.P'S CONNECTED TO PROPOSED LAGOON
& EXISTING IRRIGATION TANKS.
OVERFLOW TO SOAKAWAYS

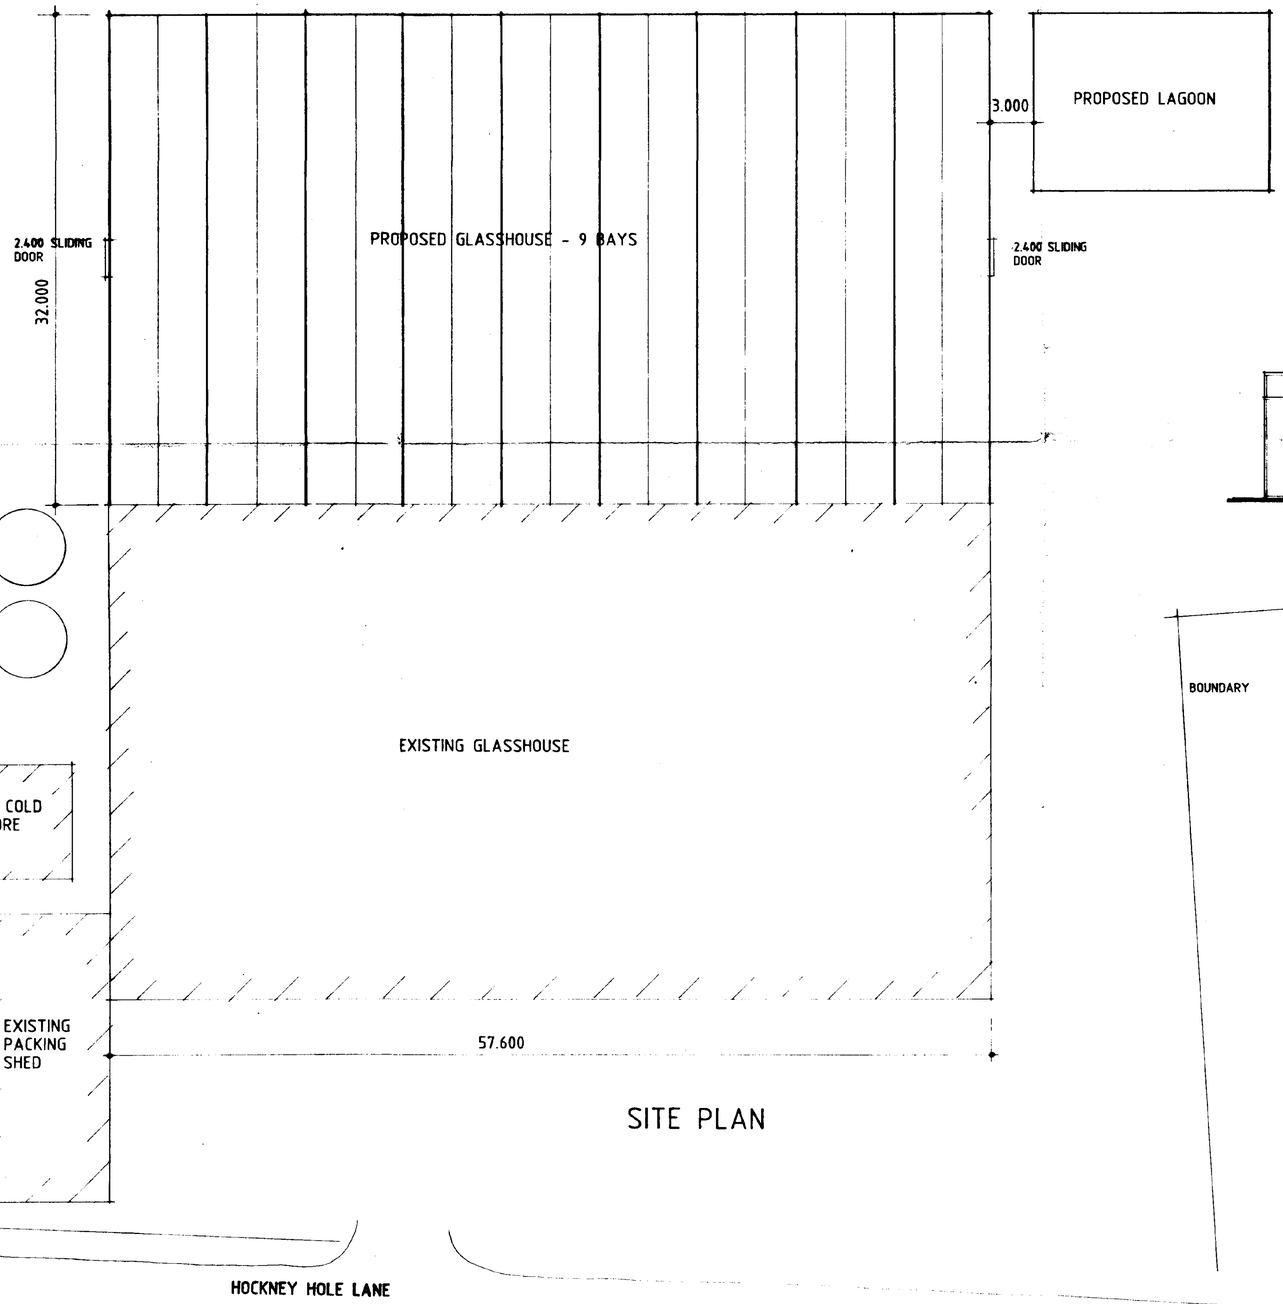


SITE PLAN

PROPOSED LAGOON
15.500 X 11.500 X 3.000 DEEP
1.500 ABOVE GROUND

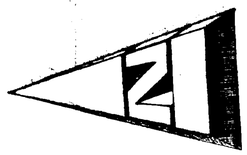

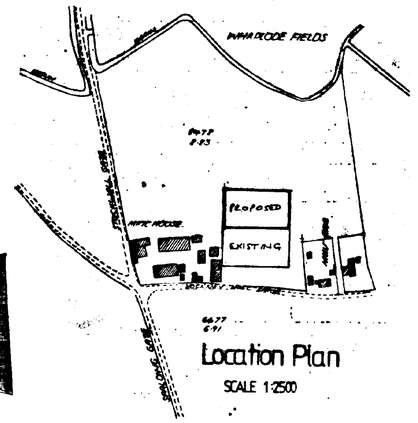

Location Plan
SCALE 1:2500

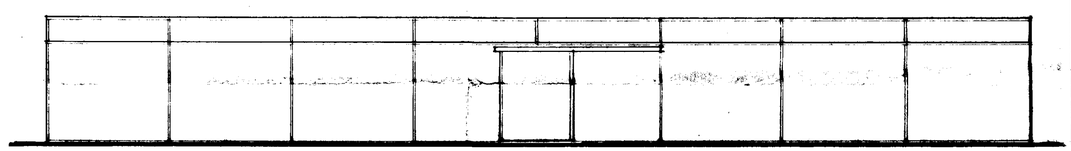

SIDE

SLIDING ACCESS DOOR

DETERMINED PLAN

BOUNDARY

FRONT & REAR

SOUTH HOLLAND D.C.
PLAN DEPT
08 JUN 1994
REF H.16/94

SIDE

ELEVATIONS OF LAGOON

EX.HOUSE

DESIGN Status
ARCHITECTS & PLANNING CONSULTANTS

PROPOSED GLASSHOUSE & SURFACE WATER LAGOON AT MINT FARM, HOCKNEY HOLE LANE, WHAPLODE FOR

JOHN BLOM & SON

1:200 1:100 1:2500	771780/1
MAY-94	B.GILHAM.

A - LAGOON ELEVATIONS

Status House, 4 Princes Street,
Holbeach, Lincs. PE12 7BB
Tel: 0406 424343 Fax: 0406 490702