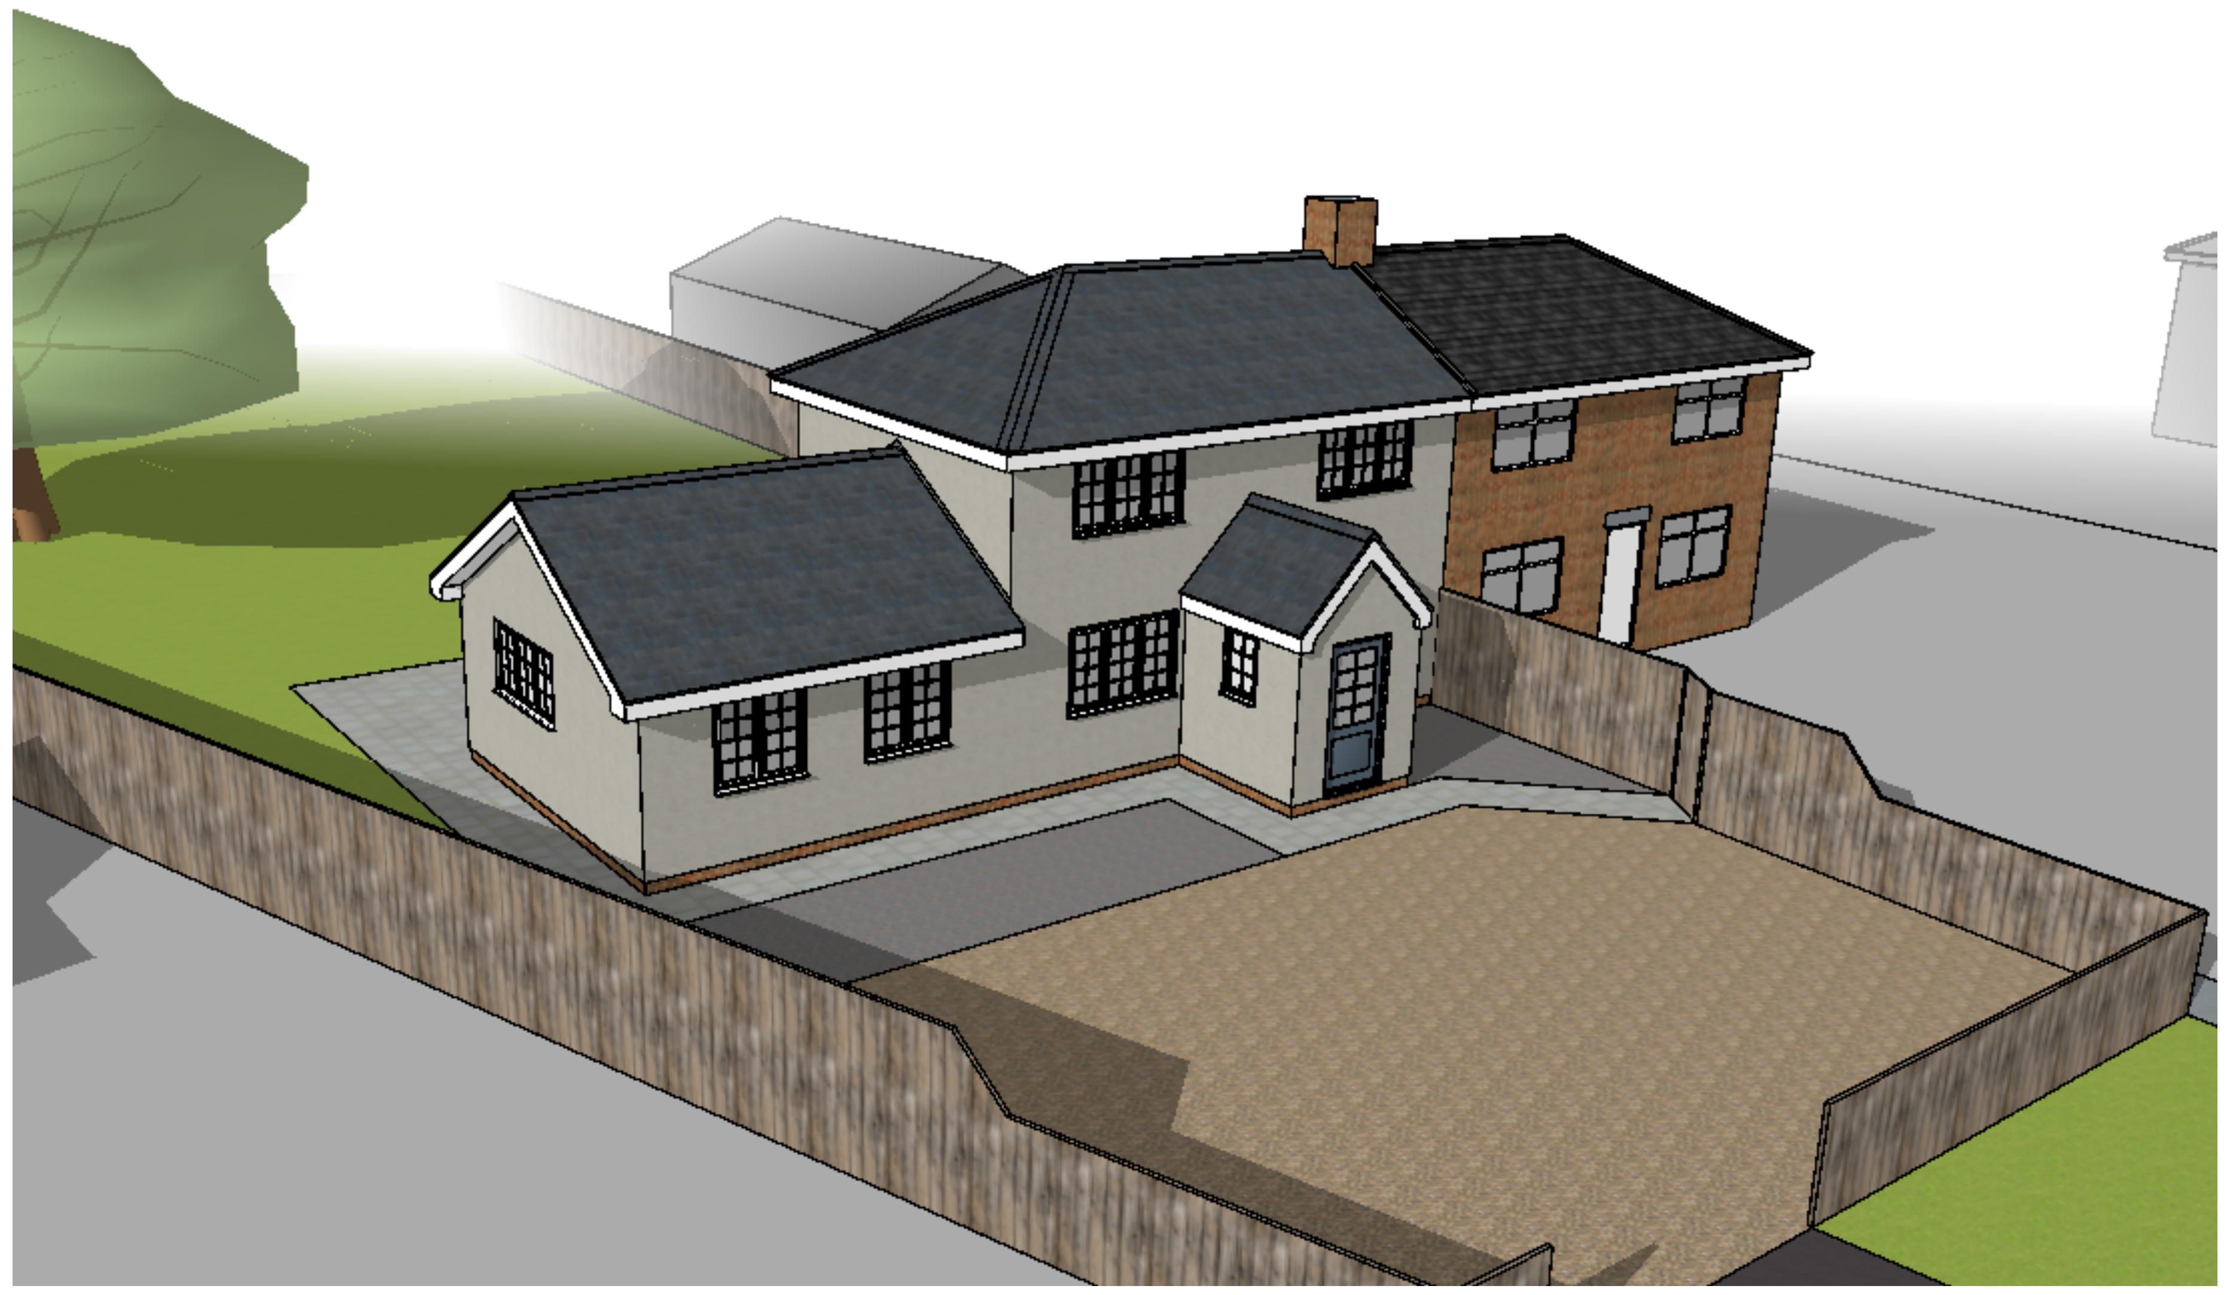

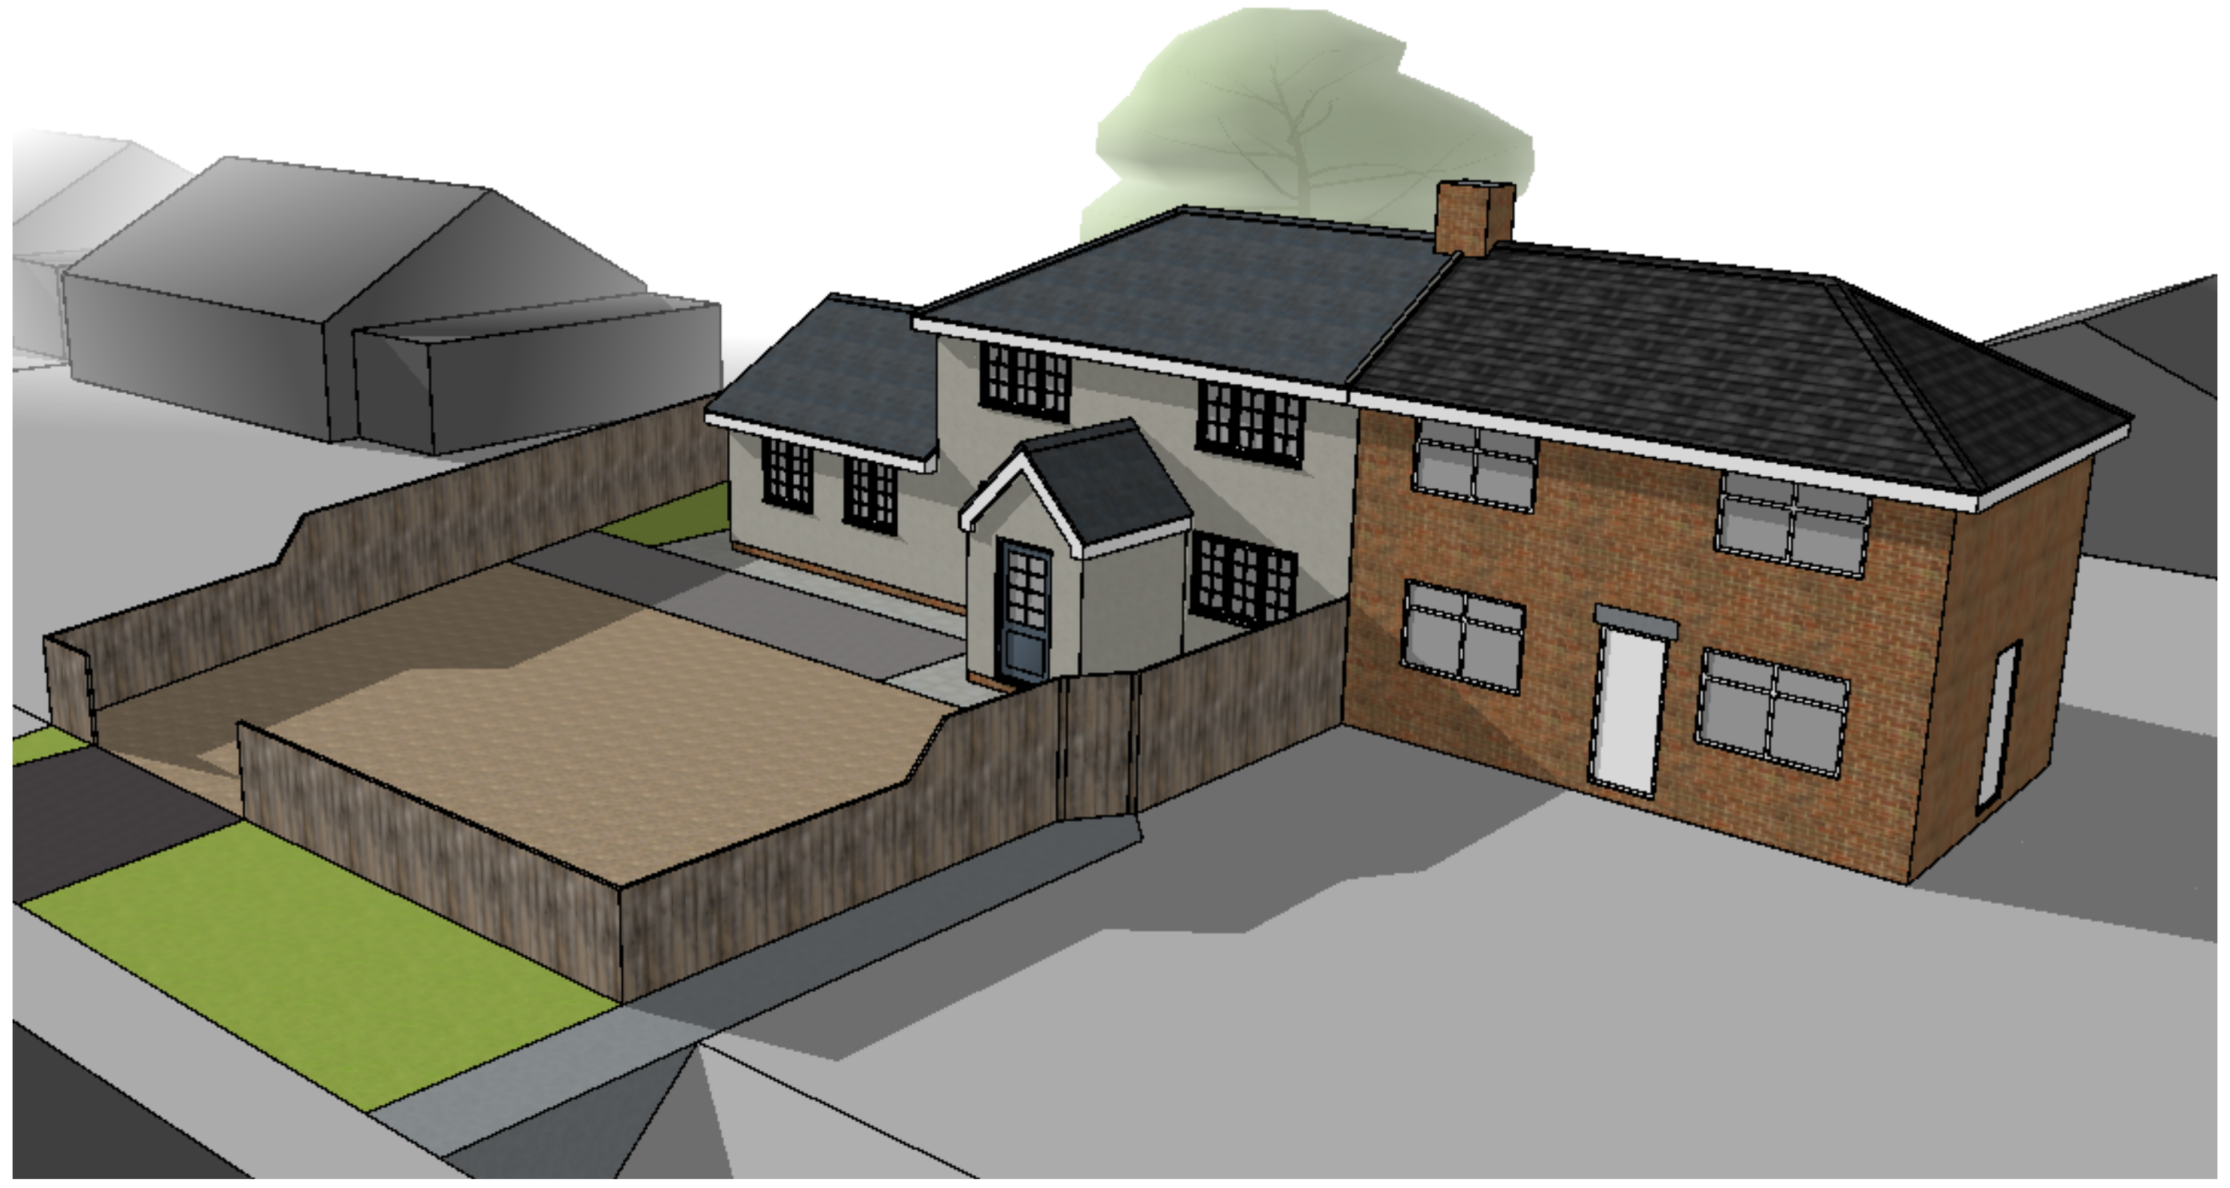

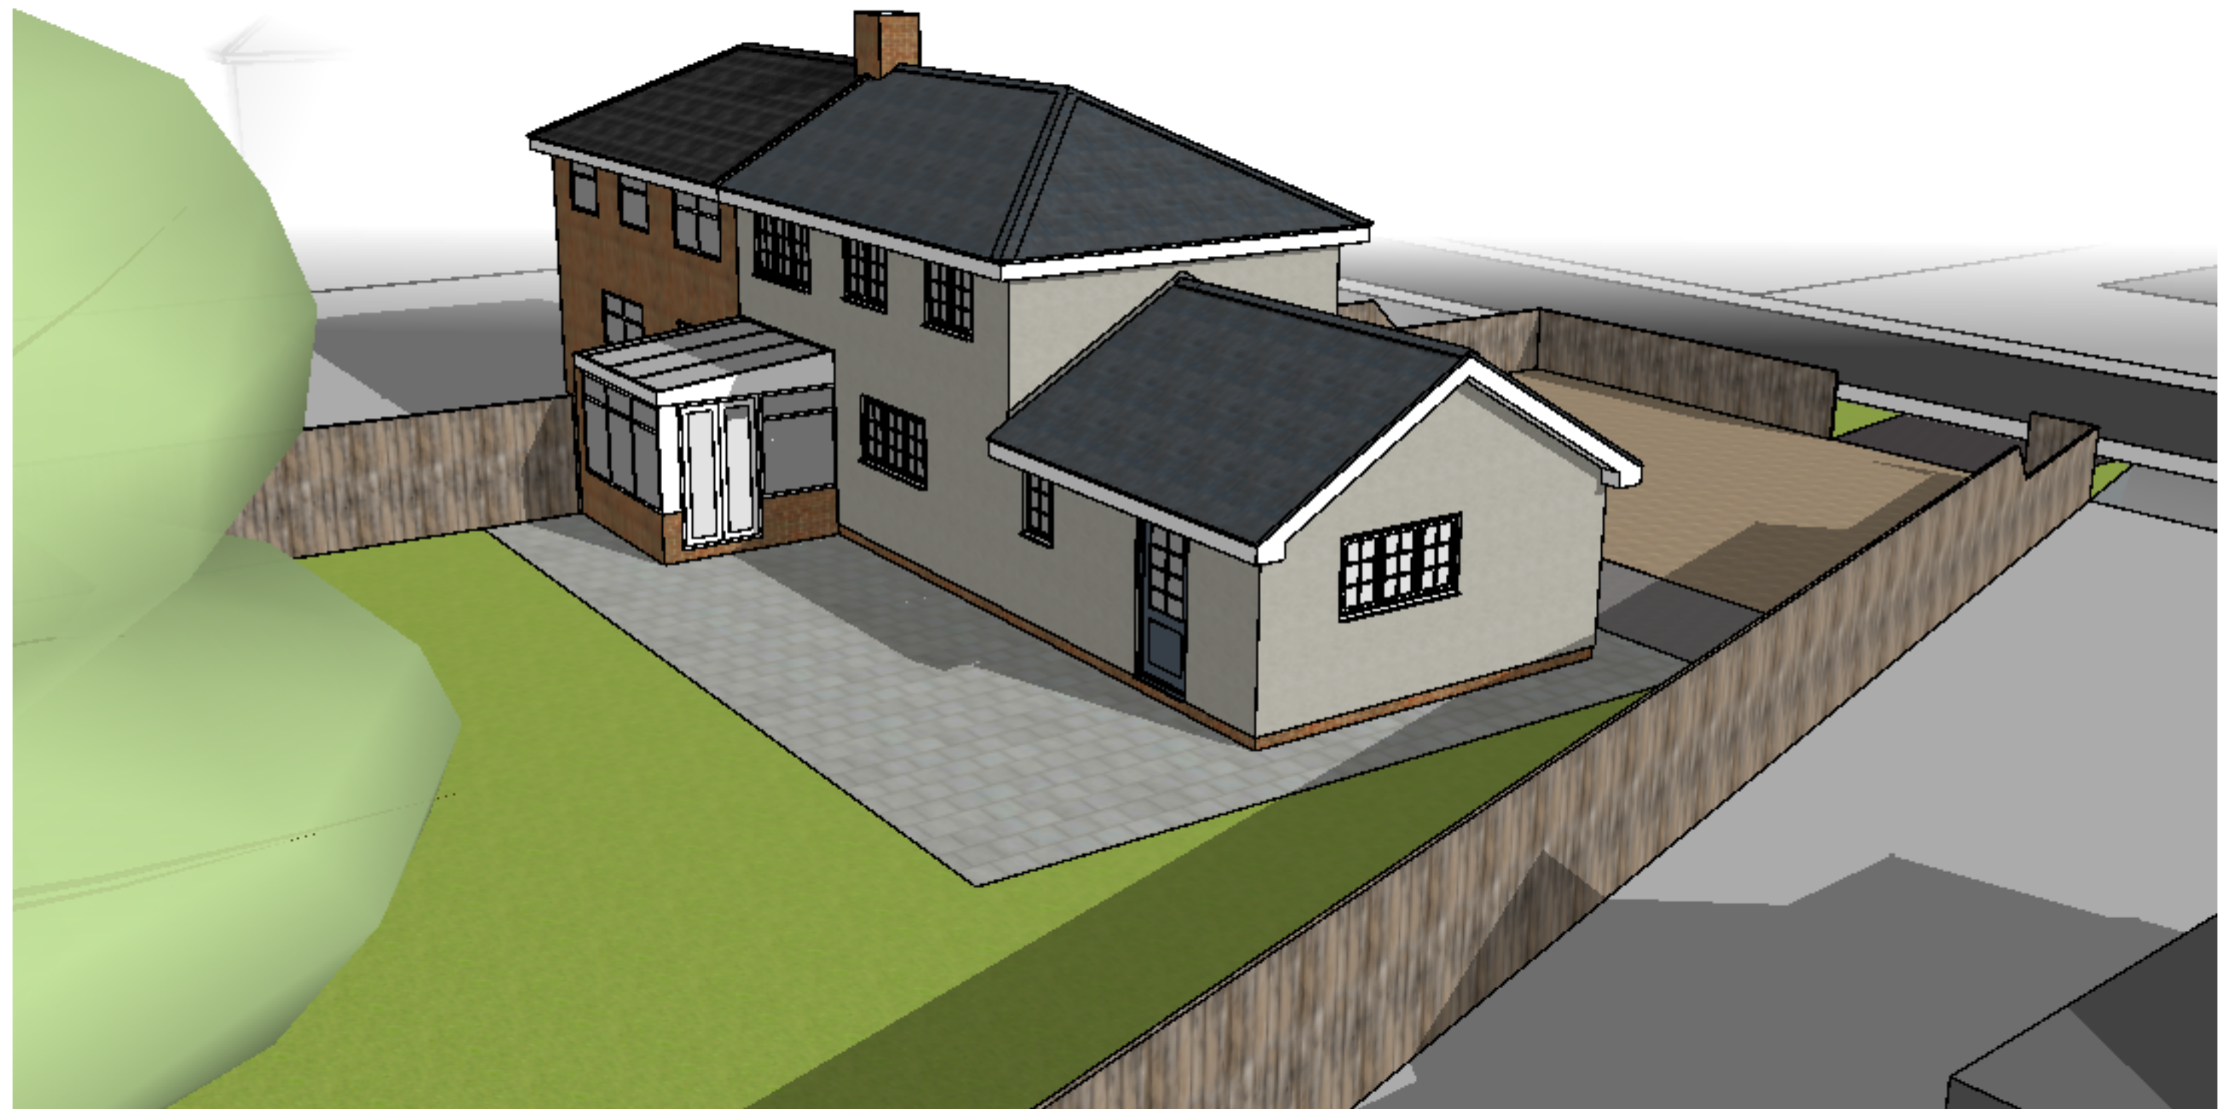

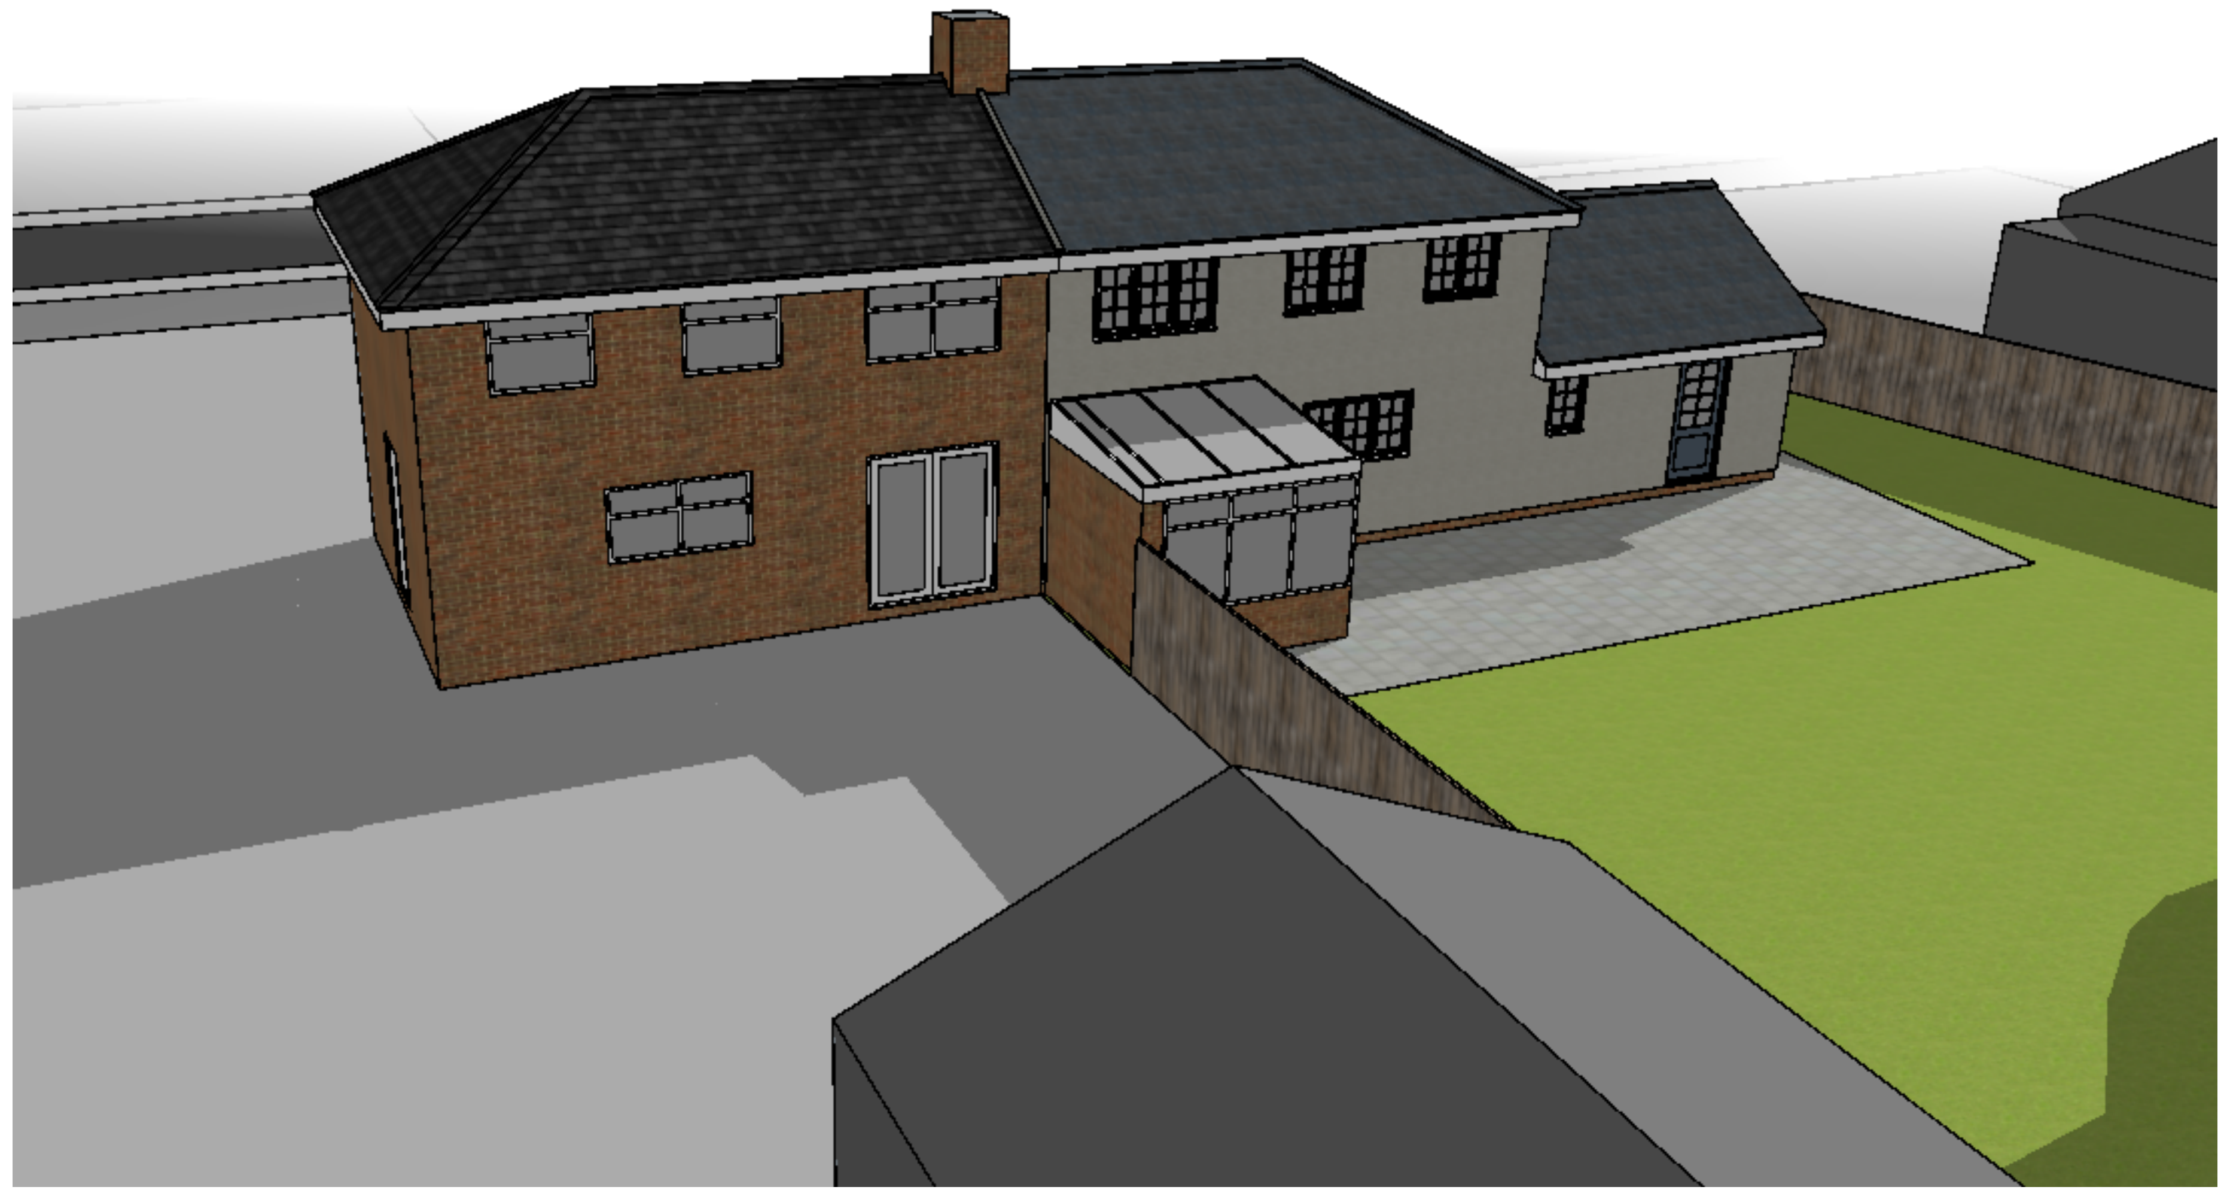

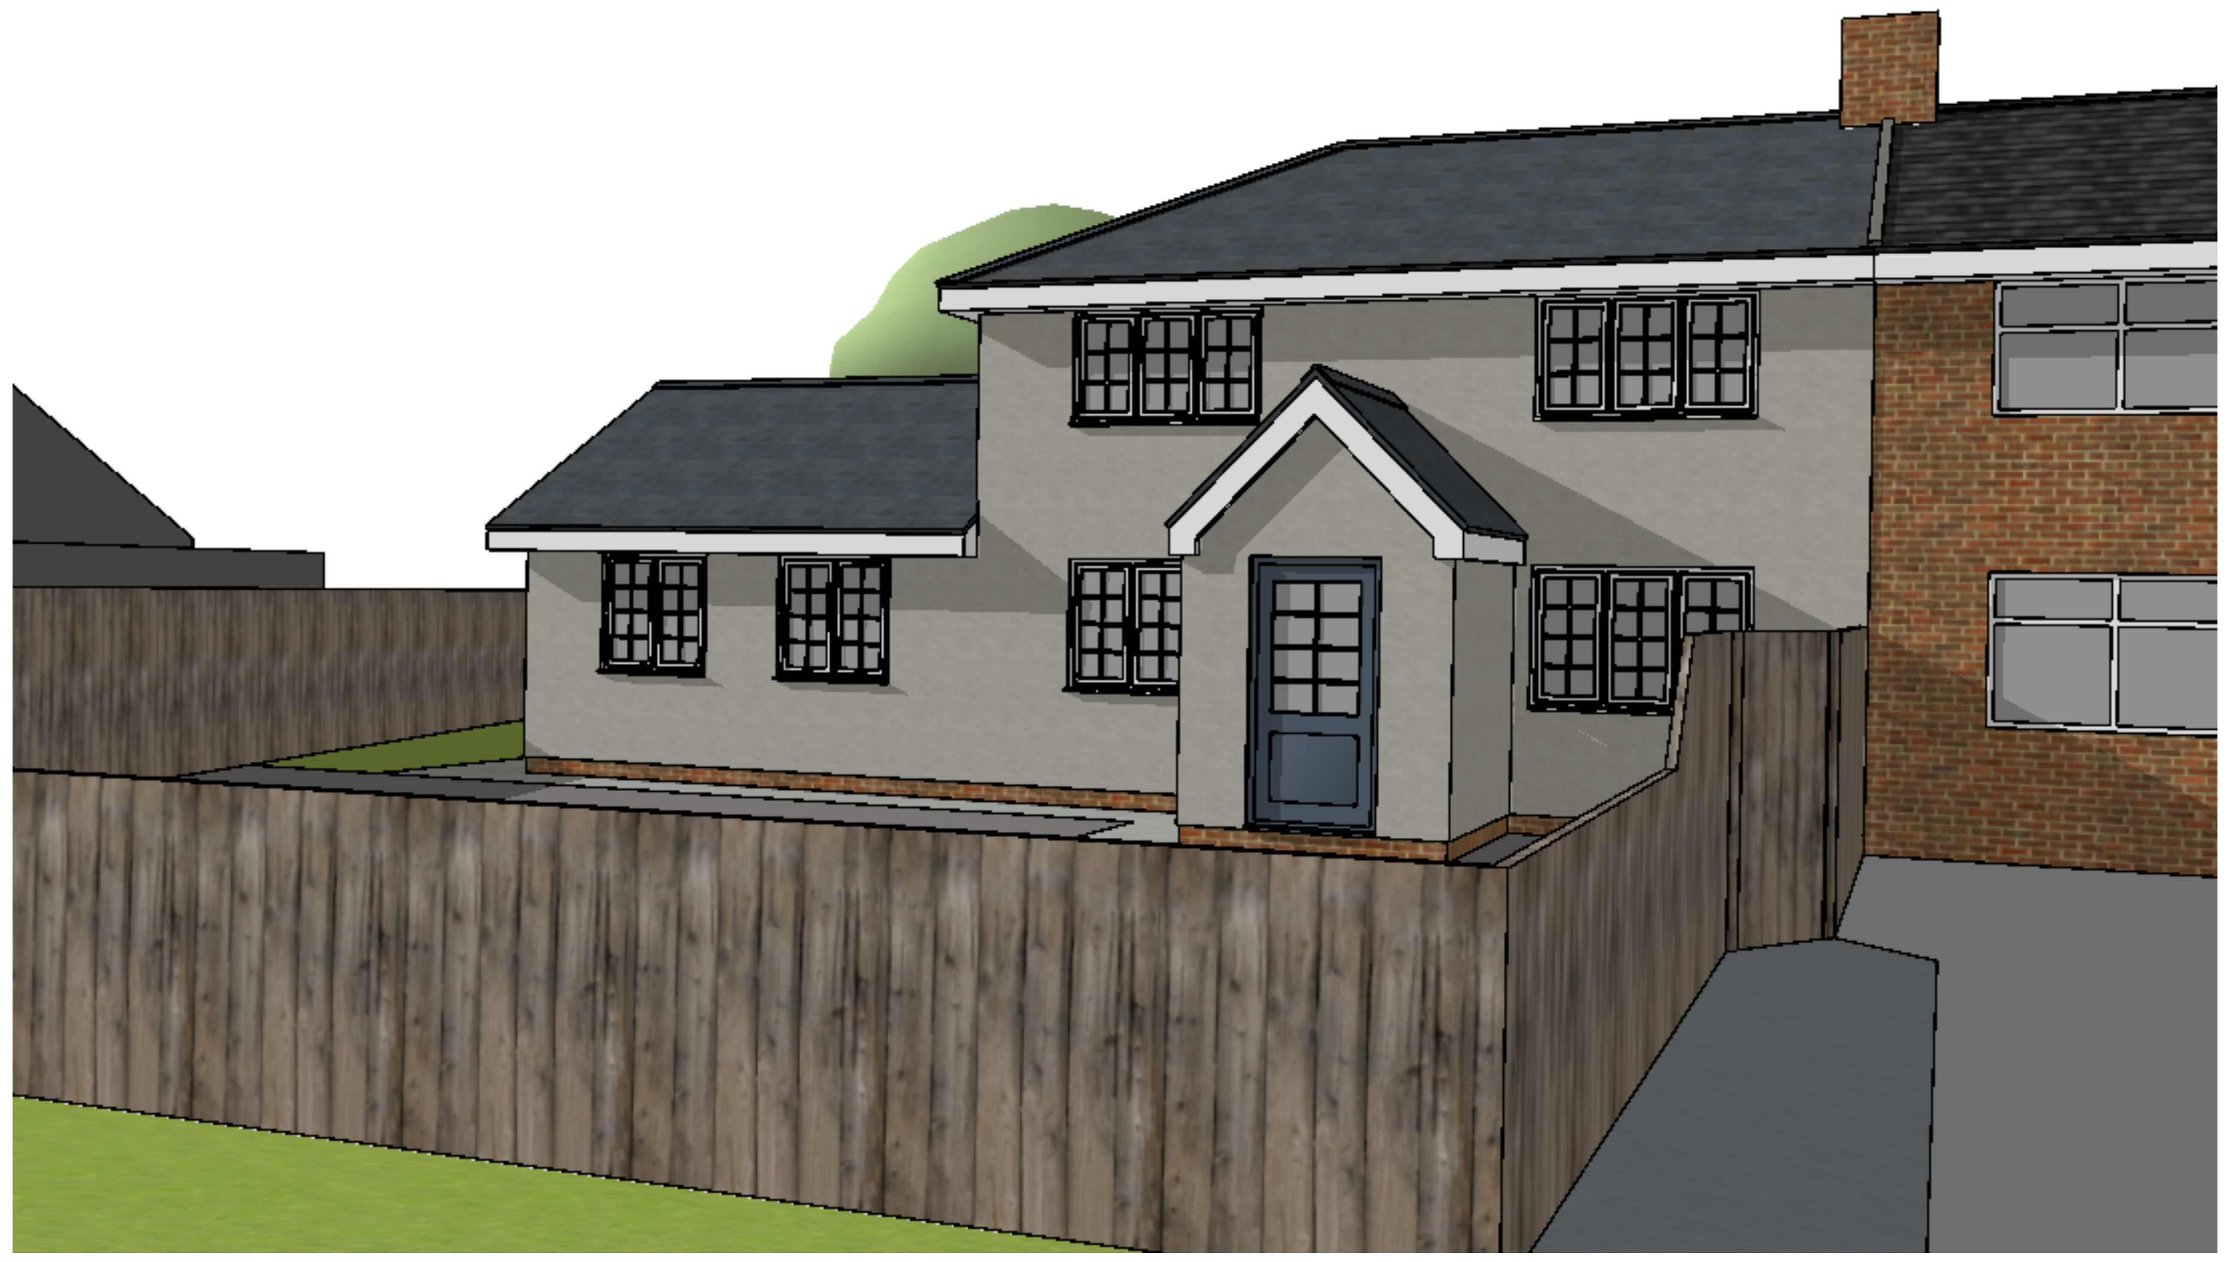

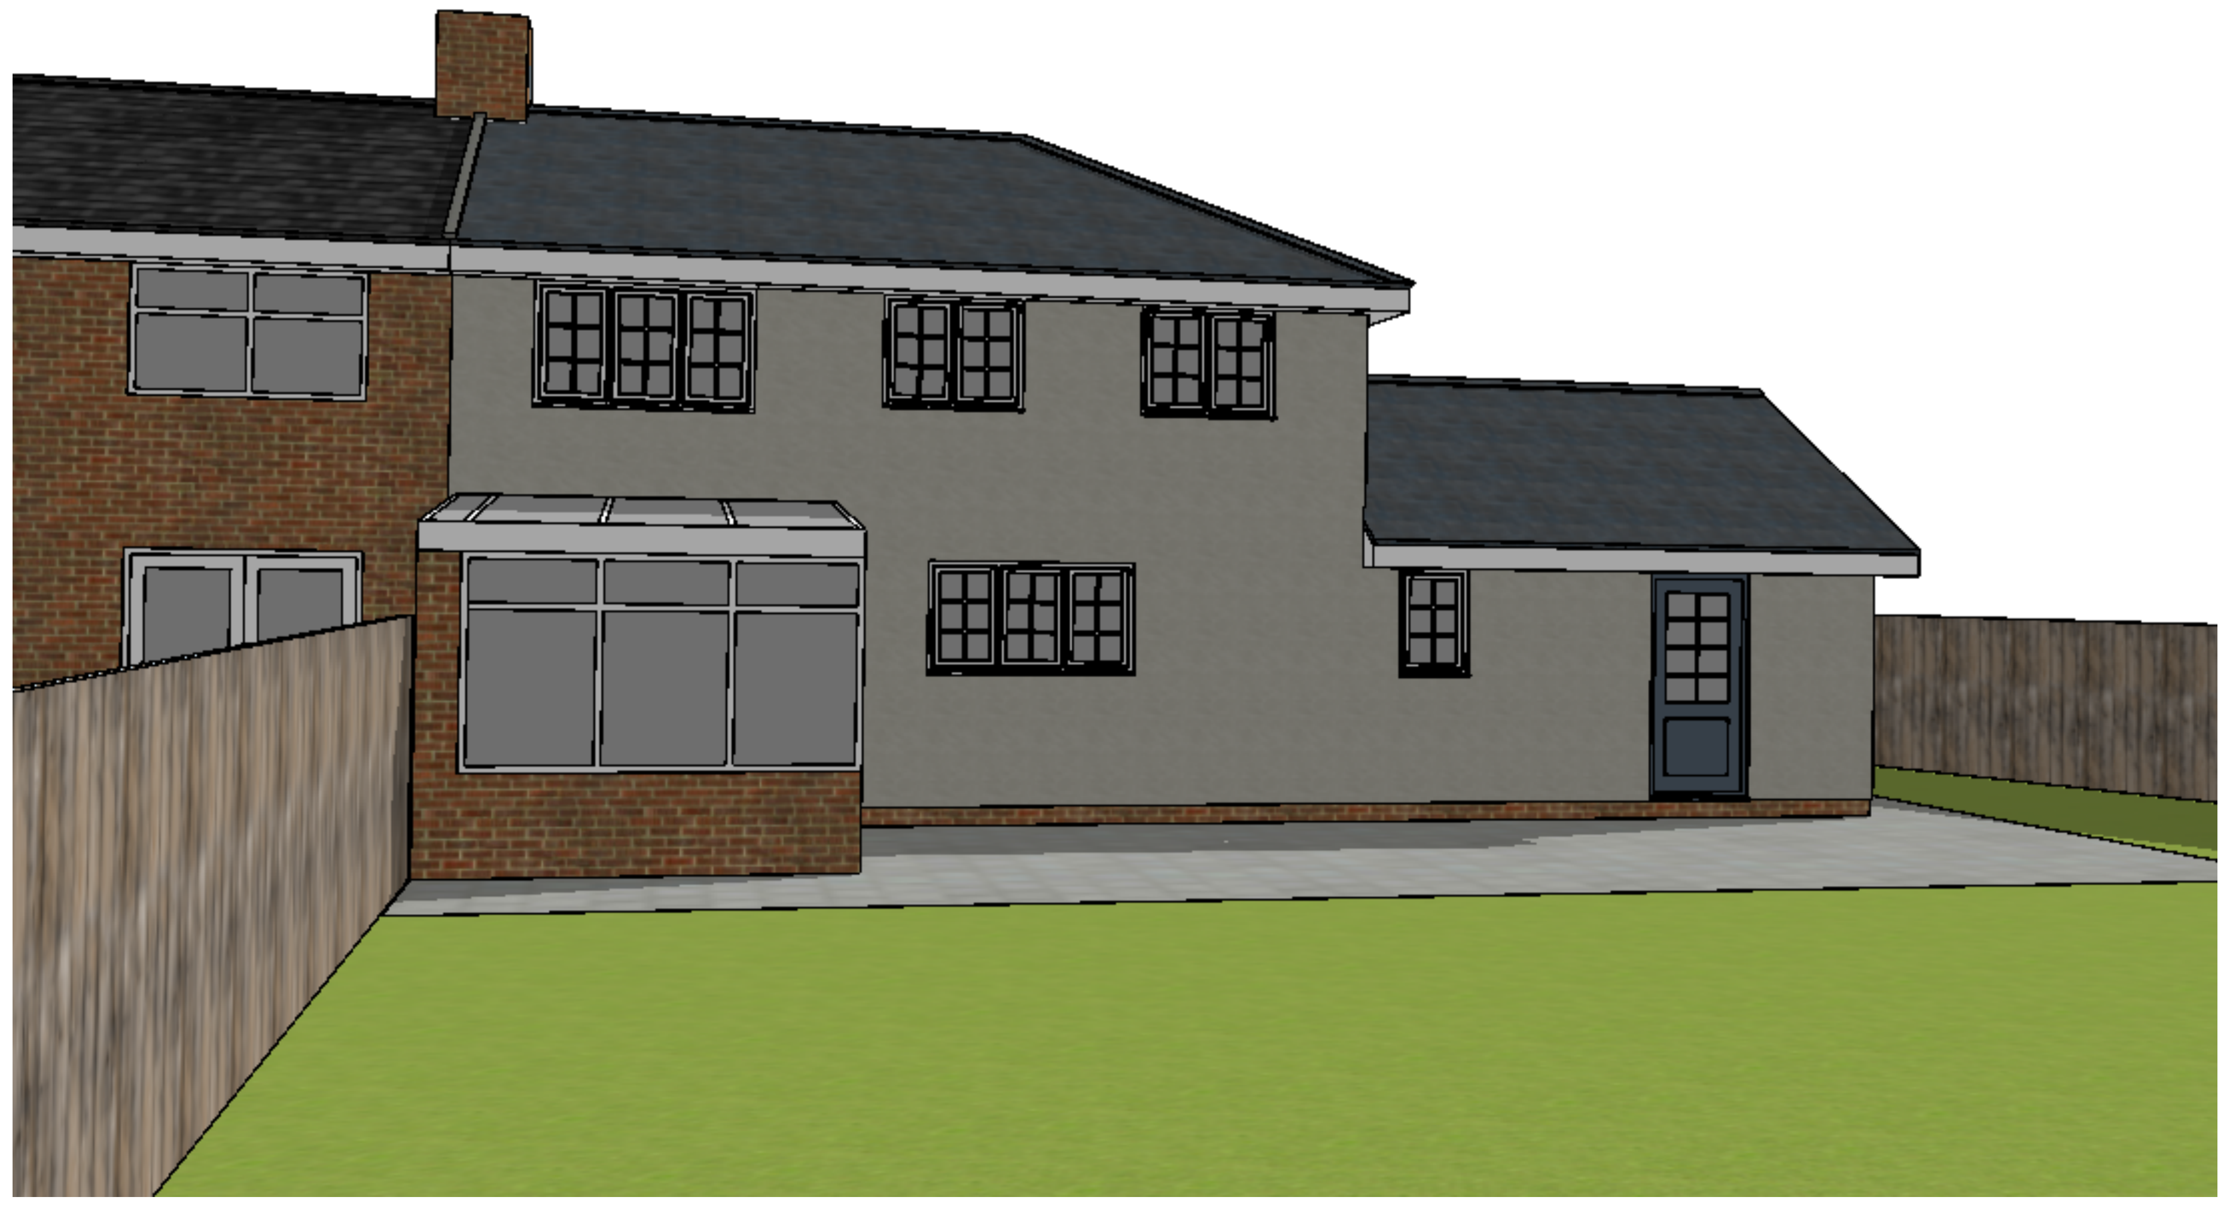

PROPOSED EXTENSION AND ALTERATIONS AT 138 BROADGATE WHAPLODE DROVE FOR MRS ABRAMS

DO NOT SCALE FROM THIS DRAWING

3D VIEWS

NO SCALES	15/5/18

J097-PL 3

Julian Warrick
Architectural Design Consultant
SEE your design. Imagine no longer how it looks. SEE how it looks

Email: julian@jwarrick-design-cons.com
Tel: 01775 820123
Mob: 07849 652067
JulianWarrick.co.uk
Google +

8 Beech Grove
Donington
Spalding
Lincs
PE11 4XQ