




Existing Front Elevation (Grid Line B)

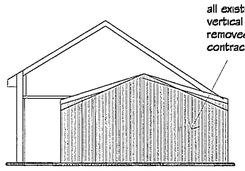


Existing End Elevation (Grid Line 2)

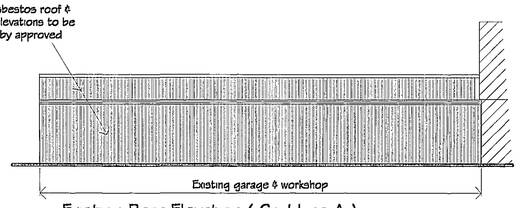


Existing Rear Elevation (Grid Line A)

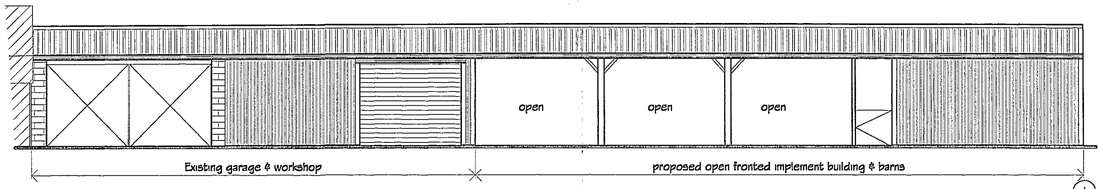


Proposed Front Elevation (Grid Line B)

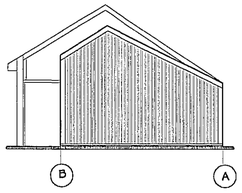


Proposed End Elevation (Grid Line 1)

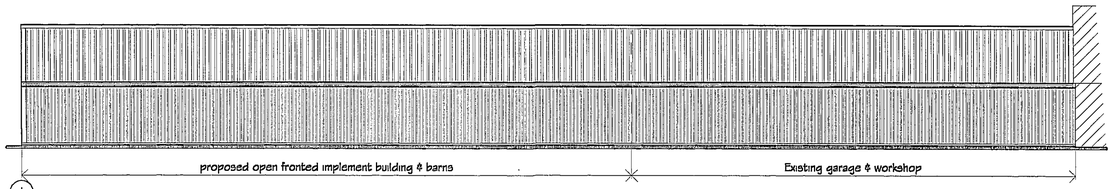


Proposed Rear Elevation (Grid Line A)

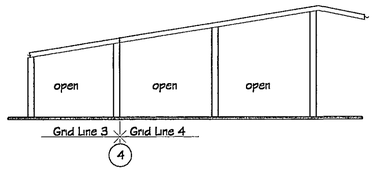


Proposed End Elevation (Grid Line 3 & 4)

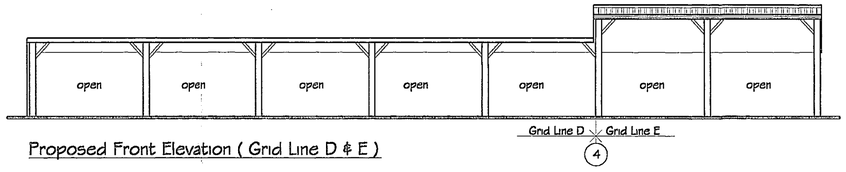


Proposed Front Elevation (Grid Line D & E)

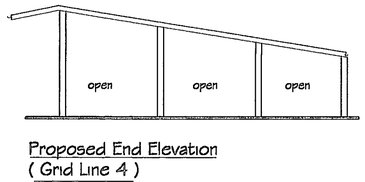

Proposed End Elevation (Grid Line 4)

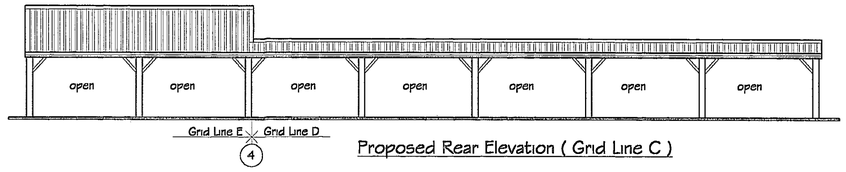

Proposed Rear Elevation (Grid Line C)

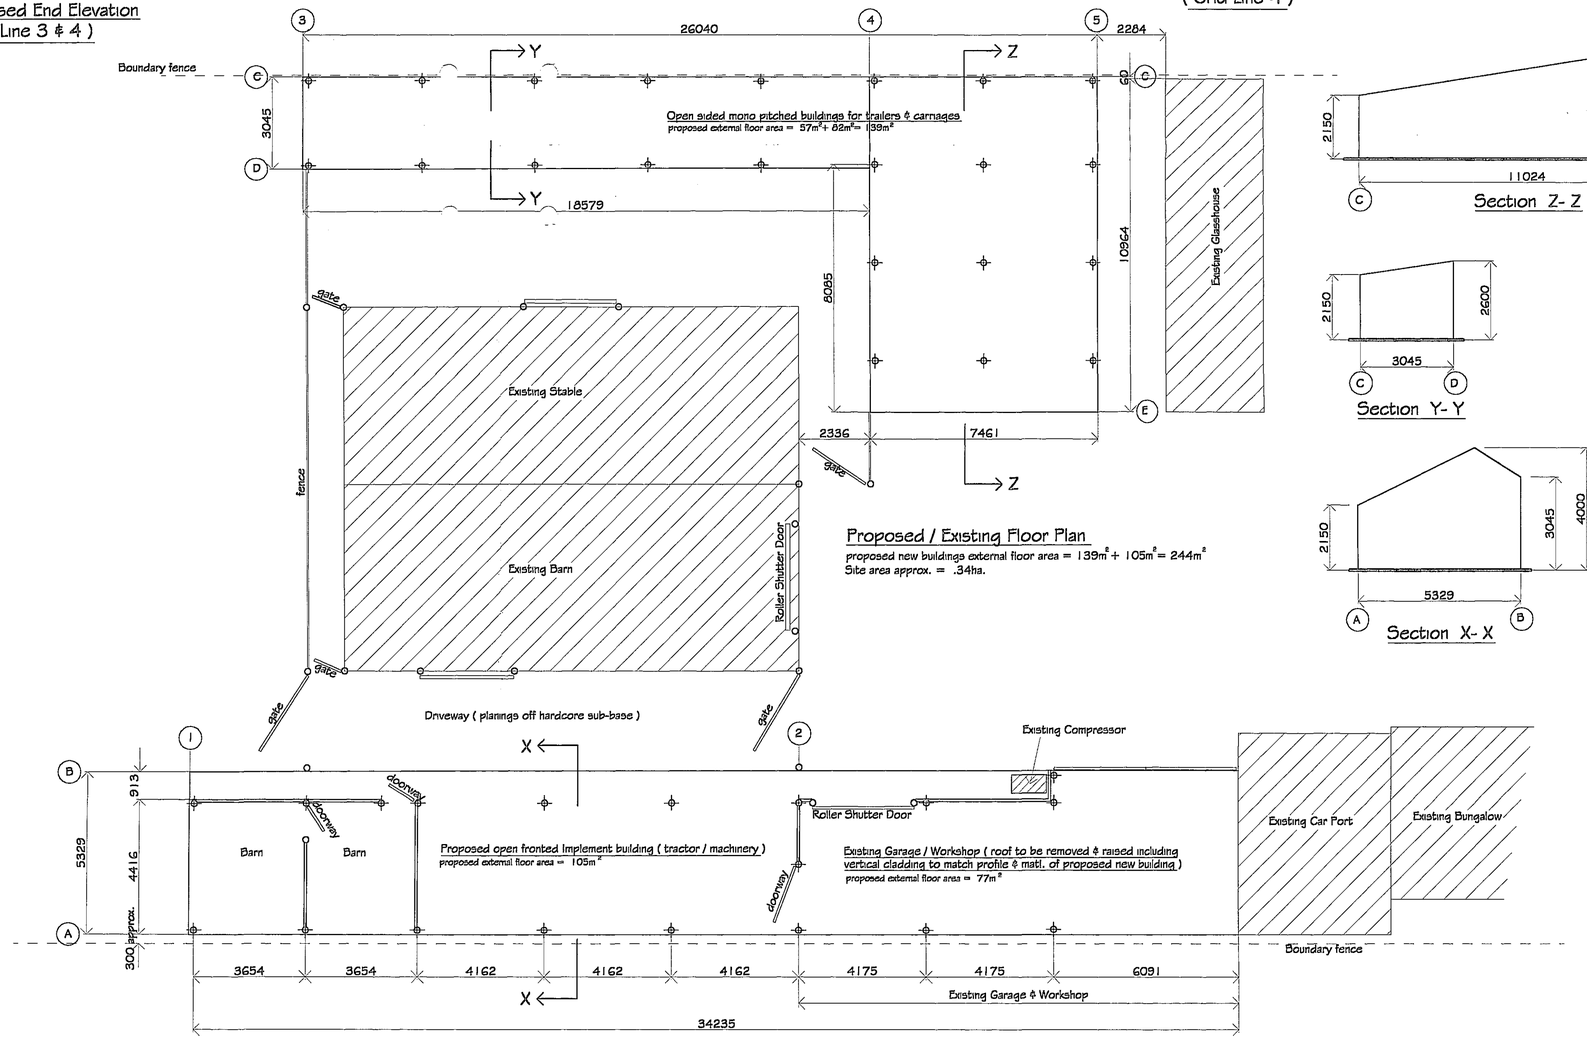

Section Z- Z

Section Y- Y

Section X- X

GENERAL NOTES

Copies of drawing 144/1/2006 must not be taken,traced or altered for any purpose other than that for which it is issued without written permission of MW Architectural - Detailing Services. The drawing is produced only for the purpose of obtaining Planning Permission & does not contain a full specification for the proposed works & must not be used as a contract document alone.The proposed work will not be supervised / inspected on site by MW Architectural / Detailing Services & it therefore the client or their appointed Builder / Contractor responsibility to control workmanship / materials / specification & any variations to the contract. All measurements on this drawing are not to be scaled for construction / ordering purposes, dimn's & set out of the works as shown on the drawing to be checked by the Builder / Contractor prior to the commencement of work & any discrepancies report immediately.The actual position of existing gas / electric underground service pipes / cables, surface water pipes / soakaways are not known / shown the actual positions of all these apparatus must be established by the Builder / Contractor prior to commencement of or during any work

HEALTH & SAFETY

The client is to ensure that the appointed contractor is familiar with & complies with Health & Safety for Building Sites & Work Places.

STANCHIONS :

All supporting stanchions to be timber poles exposed where shown on elevations

VERTICAL / ROOF CLADDING : (all asbestos cladding to be removed from existing garage / workshop & disposed of by approved contractor)

New single skin plastic coated trapezoidal profile sheeting to all elevations where shown & painted to match existing carport colour i.e. : Mid Grey BS18B25 fixed in an over rail / purlin position & c/w all necessary fillers & fixings. To lap fil on all elevations unless noted open on elevations, leaving out for doors.

ROOFLIGHTS

GRP translucent rooflights as reqd. by client

BARGE BOARDS / VERGES / DRIPS / TRIMMERS & DOOR JAMBS

Plastic coated steel colour : Meadowland BS12B17

RWP'S / GUTTERS :

110 mm pvcu gutters colour : black c/w 68 dia rwps to soakaways min. 5m from buildings

REVISIONS		BY	DATE
DRAWN	MJW	DATE	2/1/06
SCALE	1 / 100	CHECKED	

CLIENT

Mr. P.J.M. Creese
' Lannercroft '
Cobgate
Whaplode
Spalding
Lincs. PE12 6TD

PROJECT

Proposed buildings for storage of agricultural / horticultural machinery, carriages & animal bedding, to include raising of existing workshop / garage roof line & vertical cladding to match profile & matl. of proposed new building

DETAILS

Proposed / Existing Floor Plans & Elevations

Malcolm Watson
architectural - detailing services
Residential - Commercial - Industrial - Agricultural
Planning & Building Regulations Submissions
13 Wimberley Way, Pinchbeck, Spalding, Lincs. PE11 3RY.
Tel / Fax : 01775 767650
email : mjw.13@btinternet.com

DRWG No. 144/1/2006

A1