DO NOT SCALE DRG OR ASSUME - IF IN DOUBT ASK

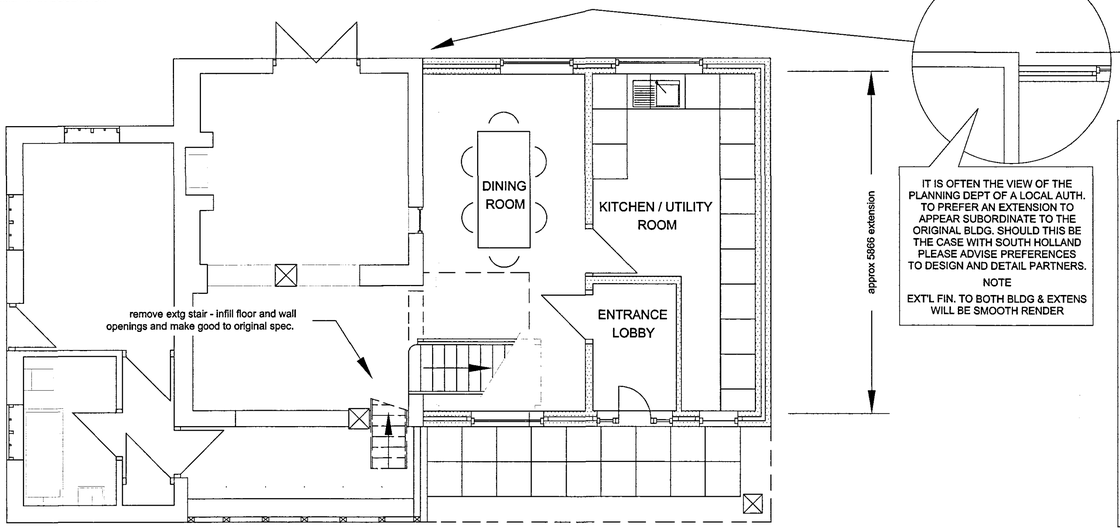

GF FLOOR PLAN AS PROPOSED

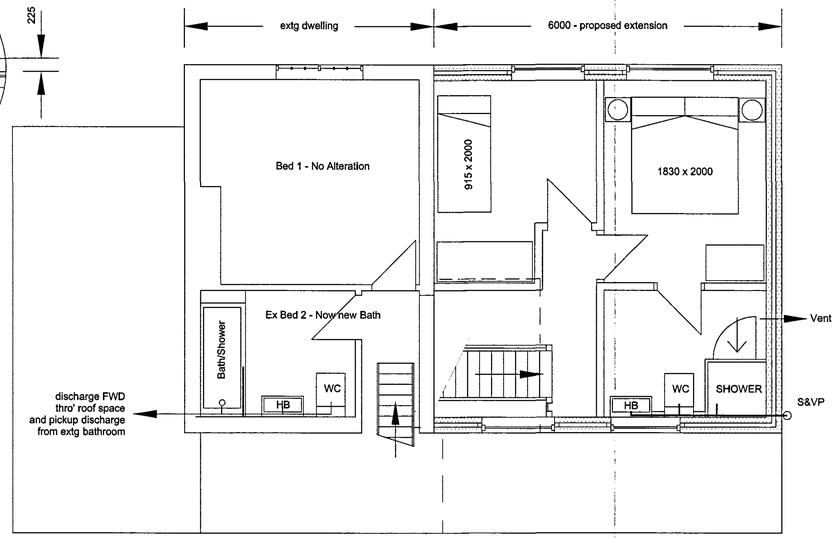

FF FLOOR PLAN AS PROPOSED

Note to Planner at Local Authority

Even though these drawings show the external timberwork, it may be that all false timbers on outside of cottage may be removed comletely

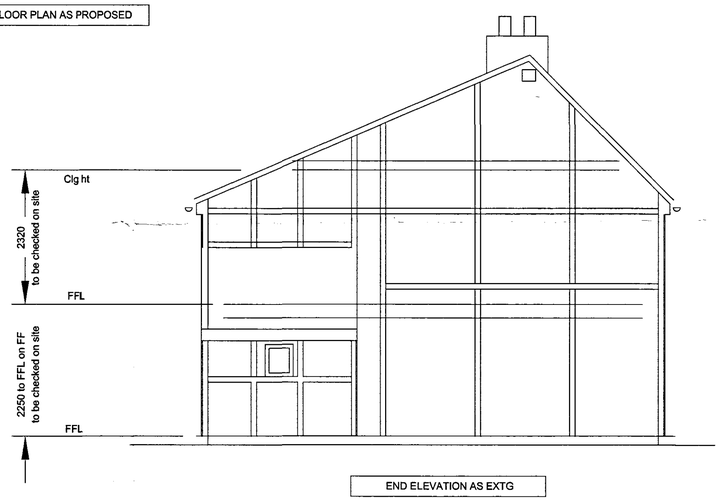

END ELEVATION AS EXTG

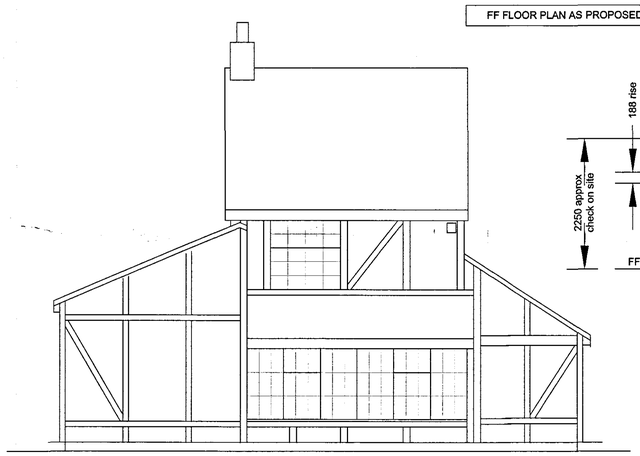

FRONT ELEVATION AS EXTG

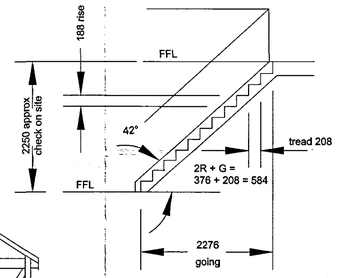

STAIR DIAGRAM

It should be noted that floor levels vary hence they should be confirmed on-site to achieve best alignment possible



END ELEVATION REMAINS UNALTERED (IN DIRECTION OF ARROW 'A')

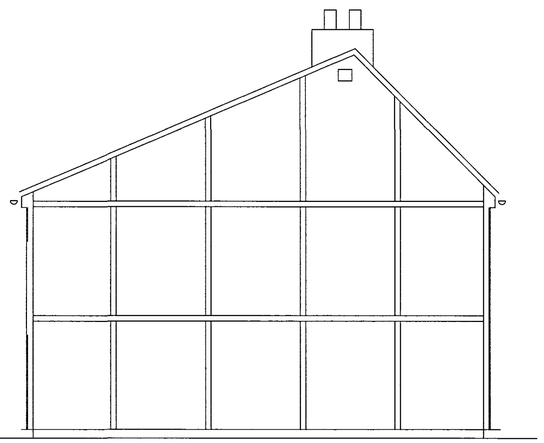

END ELEVATION AS PROPOSED

'A'

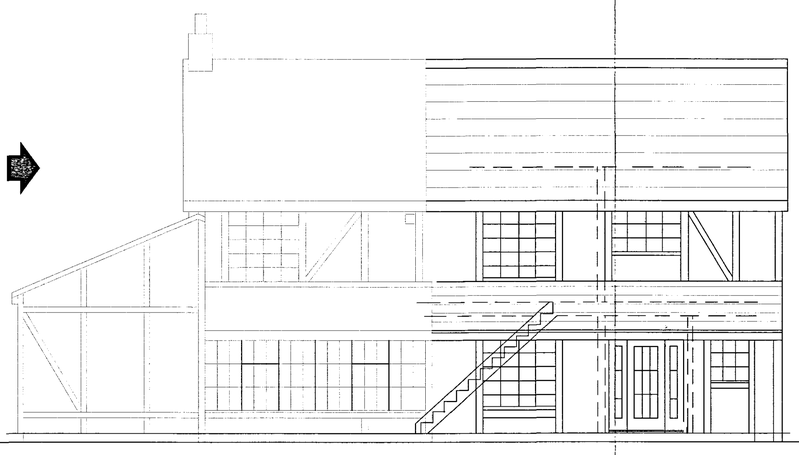

FRONT ELEVATION AS PROPOSED

FOR LOCAL AUTHORITY PLANNING APPLICATION ONLY

A1 THE DESIGN AND DETAIL PARTNERSHIP TEL : 01945 881126 FAX : 01945 880920 E-mail : designanddetail@aol.com

DRG. No. C-521-01 of 2 Sheets

Notes:

Symbol Library :

Revisions:	Date:	Description:

RECEIVED
Planning & Development
12 APR 2005
Ref: 0490/05/-

Finish :	:
Material :	:
Drawn By: Geoff Place	Date: April 2005
'Checked' Doc'ment No. :	Date:
Checked By: -	Date: _

Project:
ALTERATIONS and EXTENSION to detached house known as Willow Cottage, Waplow, Spalding.

Drawing No:
C-521-02- AE/AP
(Rev 0)

DETERMINED
DATE

Date of 1st Issue: 11.04.05	CamBack Code For this Drg:
Scale: 1:50	willowcottageAEAPPlans.dwg

Drawing Title:
As Existing Views of Willow Cottage, Also Views as extended. Ground and First Floors

All dimensions shown on this document are shown in millimetres unless otherwise stated. DO NOT SCALE OR ASSUME FROM THIS DRAWING – IF IN DOUBT CONSULT THE DESIGNER.

The basic design detailed on this document, both visual and structural, has been prepared for the benefit of the Client only. Further circulation and use by others is expressly forbidden without prior written permission from The DESIGN and DETAIL Partnership. Existing dimensions which may be shown on this document are the result of a careful survey but to ensure economy, the builder or his representative should confirm their accuracy before taking a commitment with work or the purchase of materials.

The DESIGN and DETAIL Partnership
'WOODSTOCK', Church Road,
Cnr of Workhouse Lane, Tilney St.Lawrence,
King's Lynn, Norfolk PE34 4QQ.
Office Tel : 01945 881126
Mobile Telephone : 07775 725 515
AE+AP