

REAR ELEVATION AS EXTG

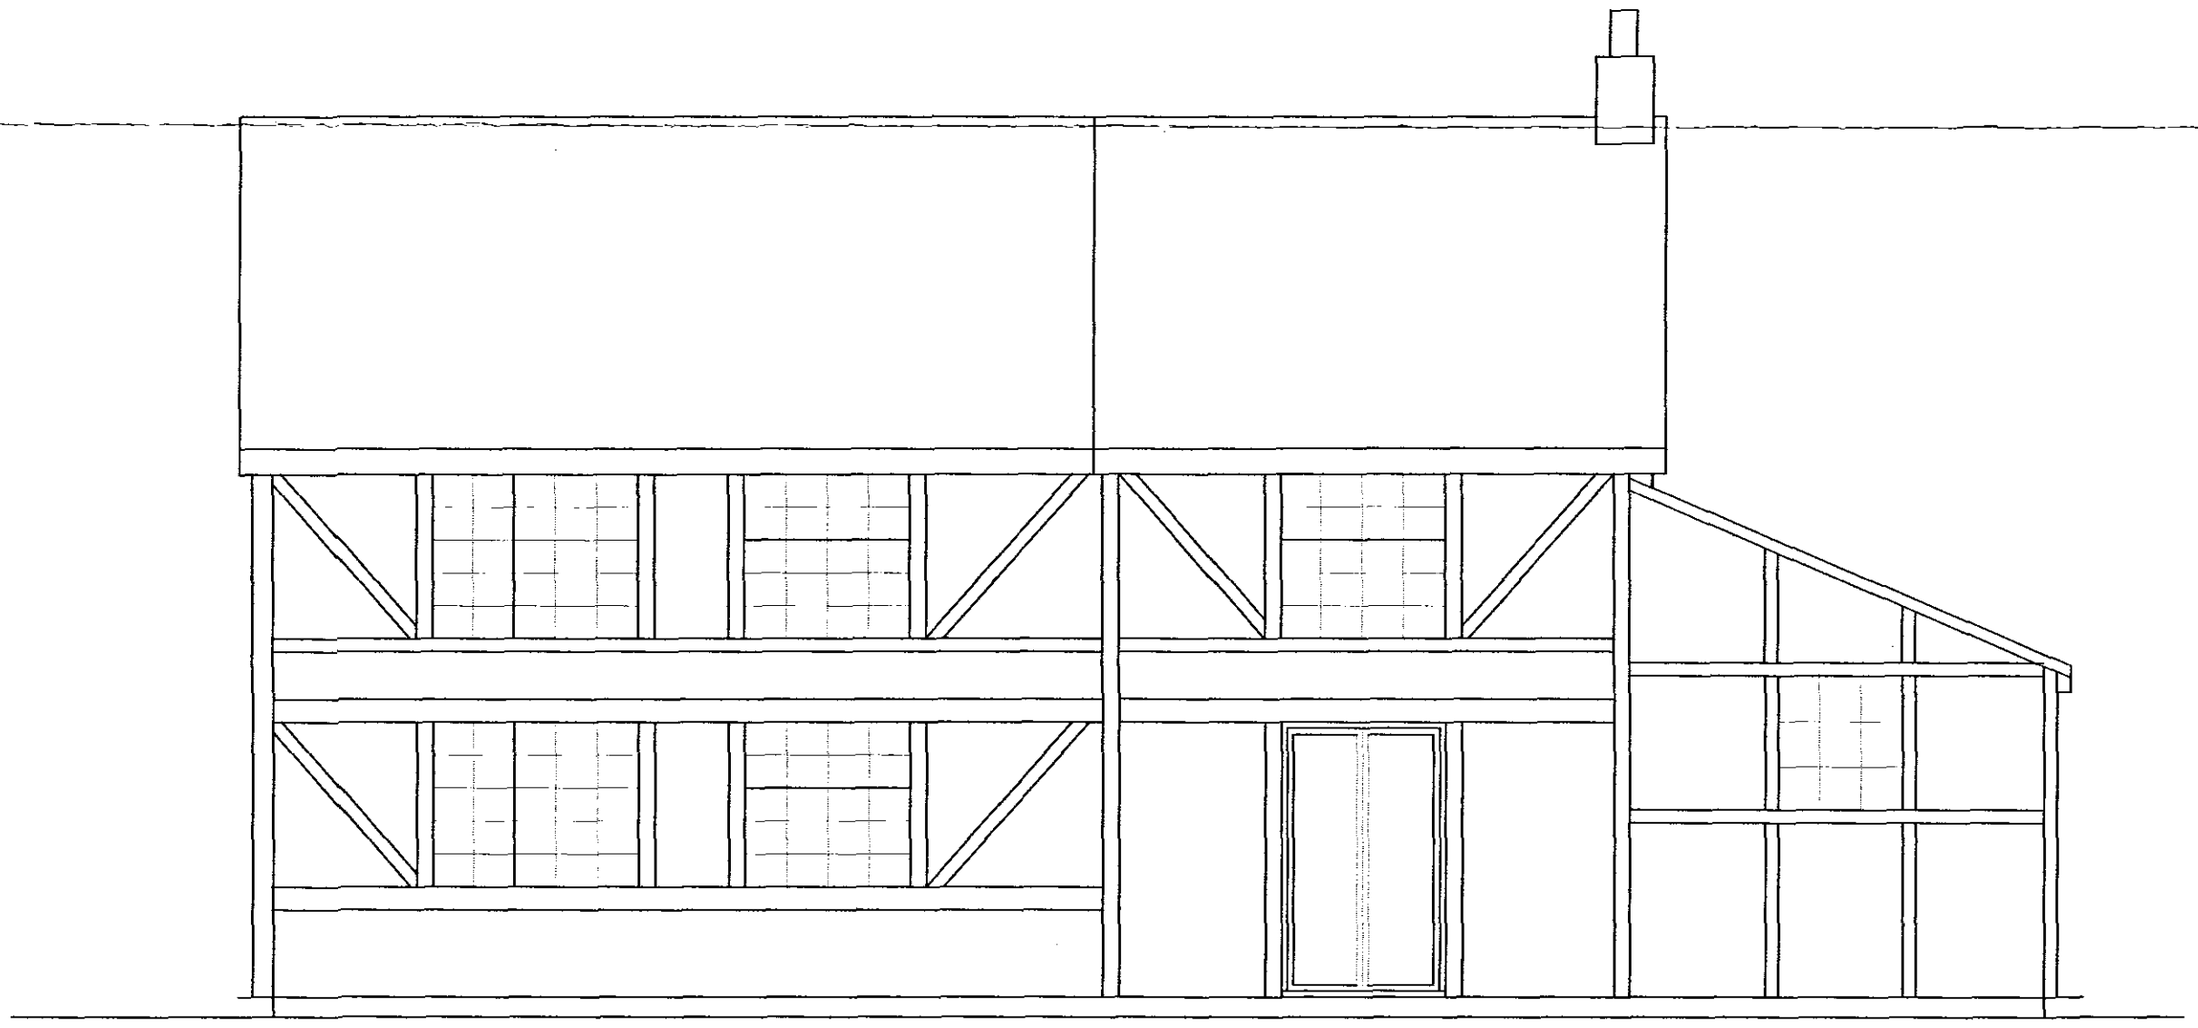

REAR ELEVATION AS PROPOSED

DETERMINED PLAN

Planning & Development

12 APR 2005

Ref: 0490/05

As Existing Views of Willow Cottage,
Also Views as extended.
Ground and First Floors