Mary E. Cresswell MBIAT COIB
4 Victoria Mews
Spalding, Lincs
PE11 1XL
Tel: 01775 723656


PROPOSED SITE at THORPES LANE WHAPLODE for MR J. CLAY & PARTNERS


Scale : 1:500. Date. ~~April 1987~~ Oct. 2003.
amended Feb. 04

* Note:
All surrounding land is under ownership of applicants

* Not.
Outbuildings to be removed coloured Yellow

Landscaping to rear boundary with indigenous trees

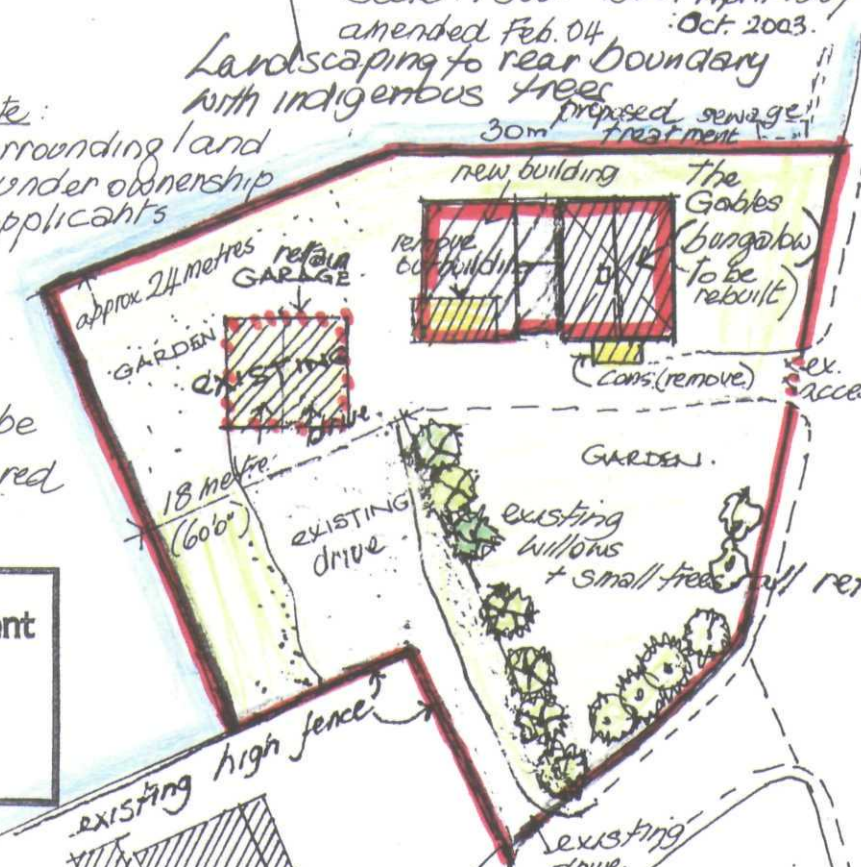

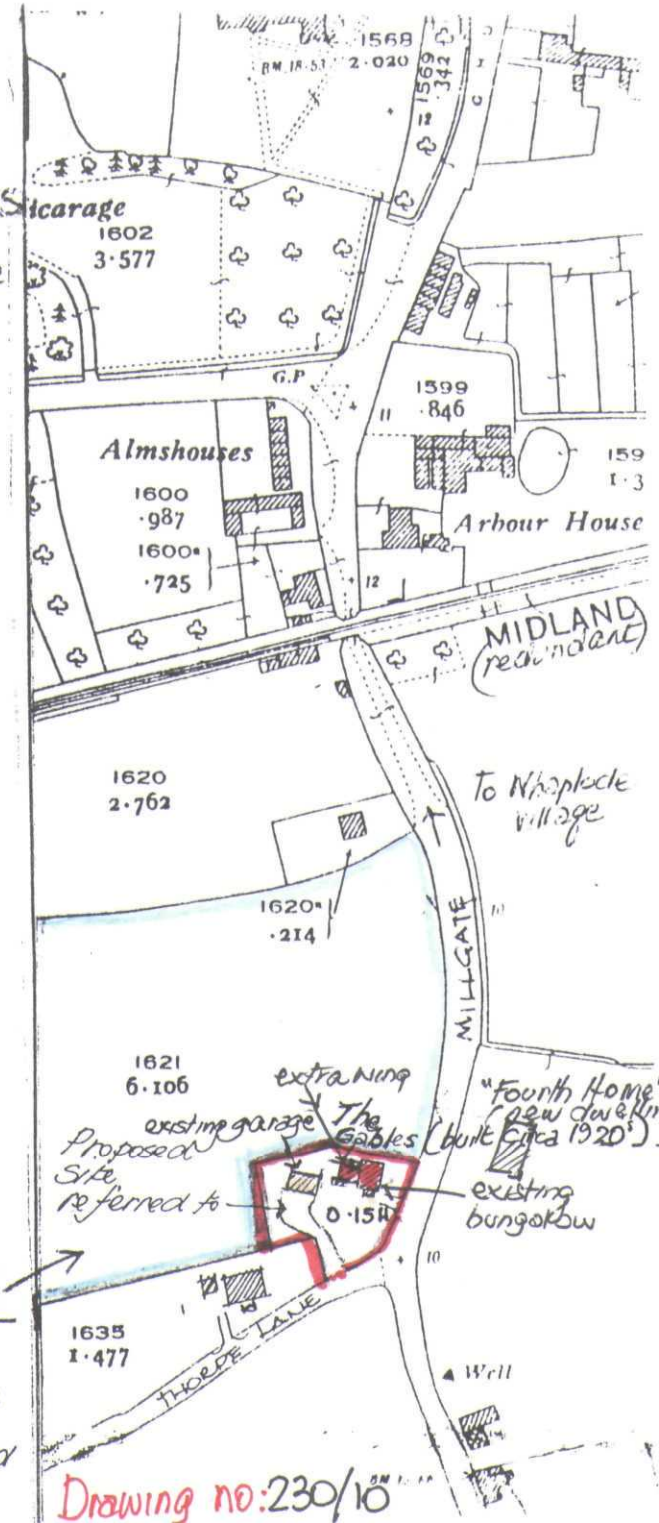

BLOCK PLAN
Scale 1:500

DETERMINED PLAN

* AREA of LAND EDGED RED = 0.150H.

SITE PLAN
Scale 1:2500
Taken from O.S. Sheet

Crown copyright reserved

SHDC
Planning & Development
15 APR 2004
Ref: 491/04

Drawing no: 230/10