




FRONT ELEVATION of ORIGINAL BUNGALOW (circa 1920)
no longer habitable - to be REBUILT on same site (Walls + floors damp due to dpc failure, subsidence, no insulation, asbestos present)

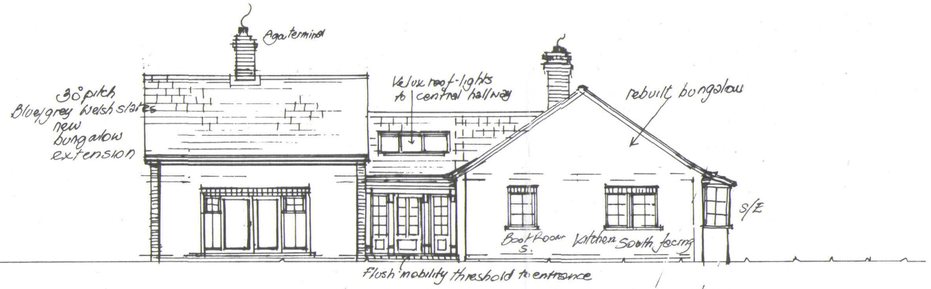


SIDE ELEVATION facing south to Thorpes Lane

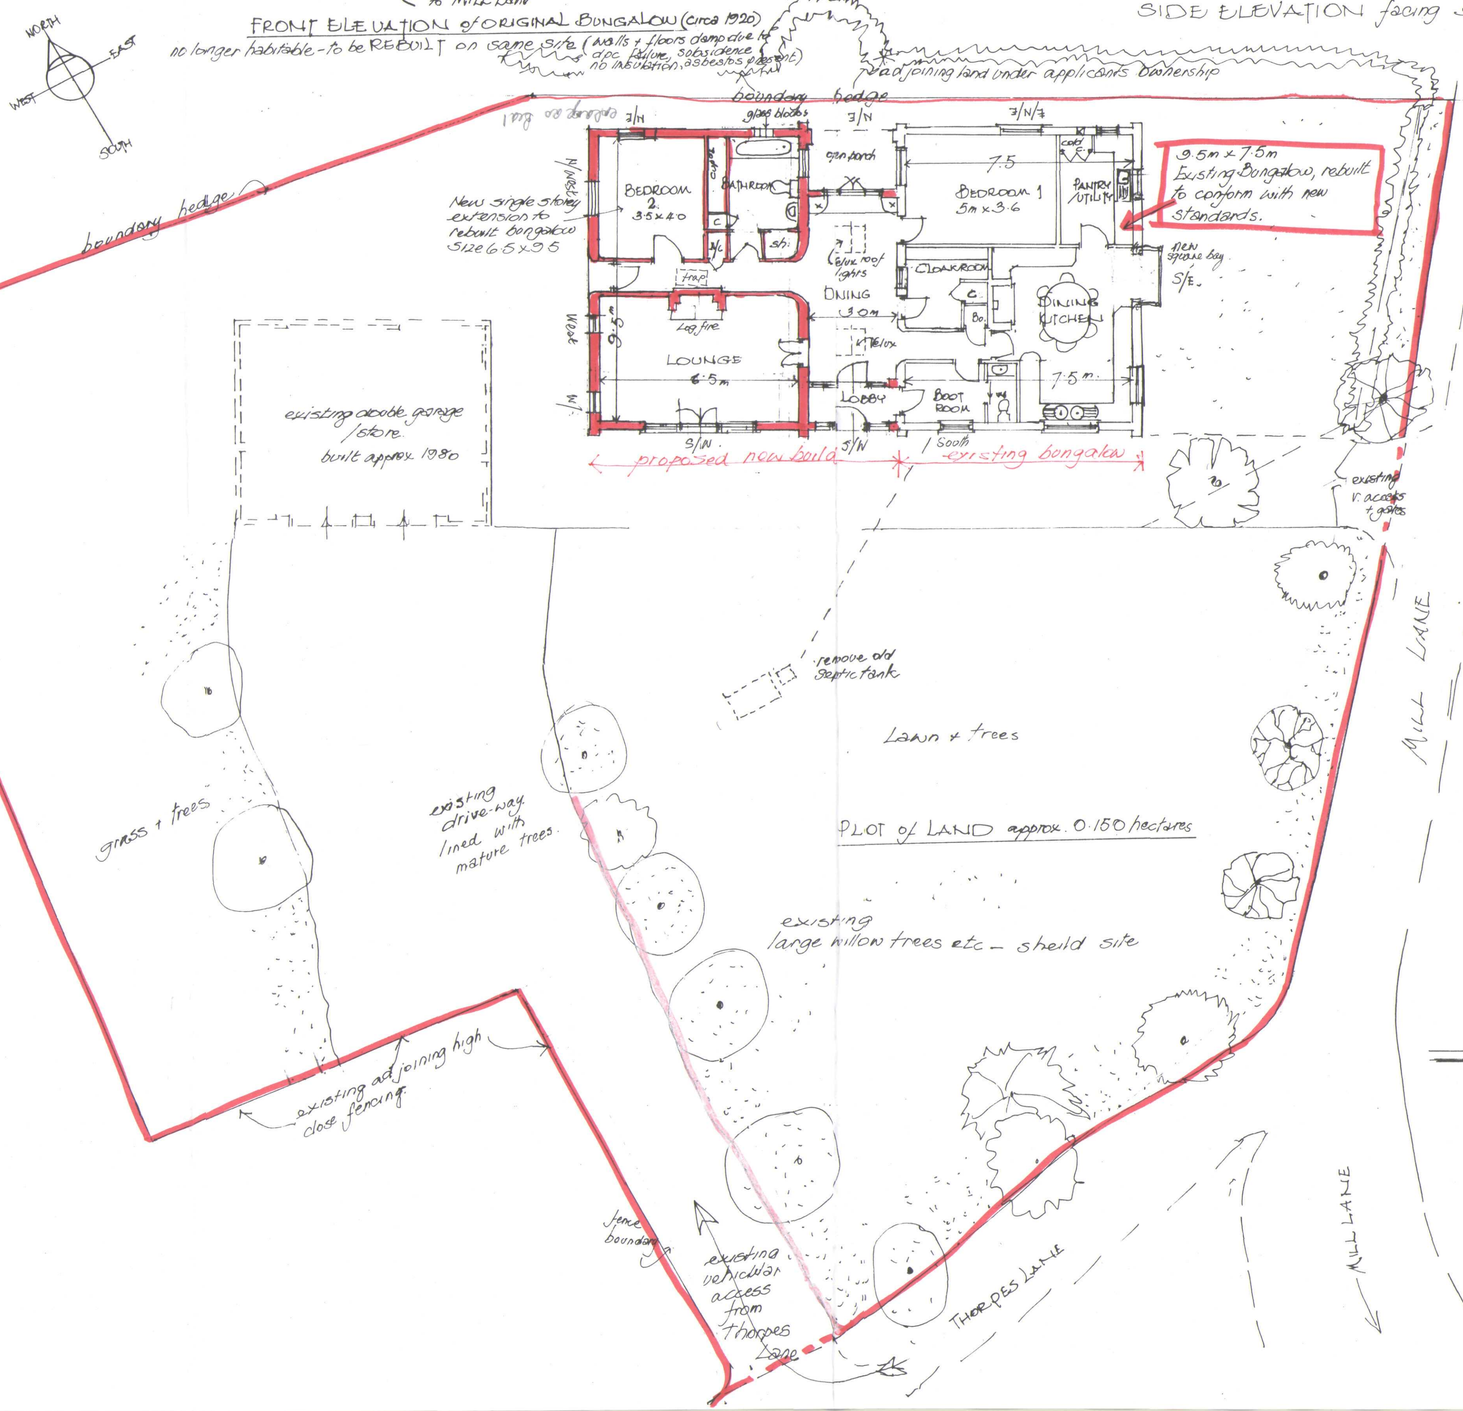

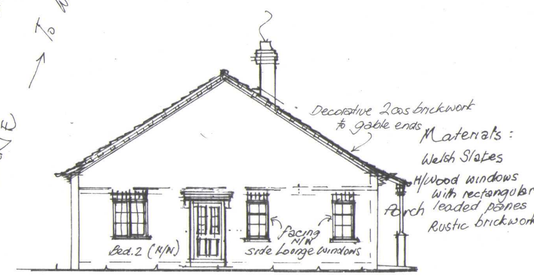

SIDE ELEVATION (north west) to NEW BUILD SECTION
new-build section behind

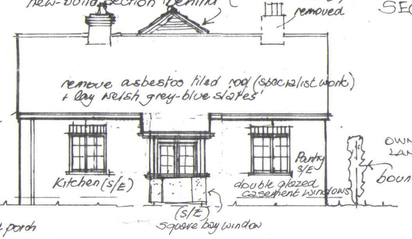

FRONT ELEVATION to MILL LANE - South-east -
ABANDONED BUNGALOW REBUILT TO ORIGINAL SIZE

DETERMINED PLAN



enlarge as Bed 2

SIDE ELEVATIONS < NEW BUILD SECTION >
from owners field

Mary E. Cresswell MCIAT COFB
4 Victoria Mews
Spalding. Lincs
PE11 1XL
Tel: 01775 723656

Drawing no: 230/6 ~~RC3~~ 1st March 04 windows B2.

RENOVATION and EXTENSION to THE GABLES
MILL LANE · WHAPLODE · SPALDING
for MESSRS [illegible] & PARTNERS

SHDC Planning & Development
15 APR 2004
Ref: 491/04

~~20th Feb 04~~
amended. March
c/Trap 59. bay window. Dec. 9