




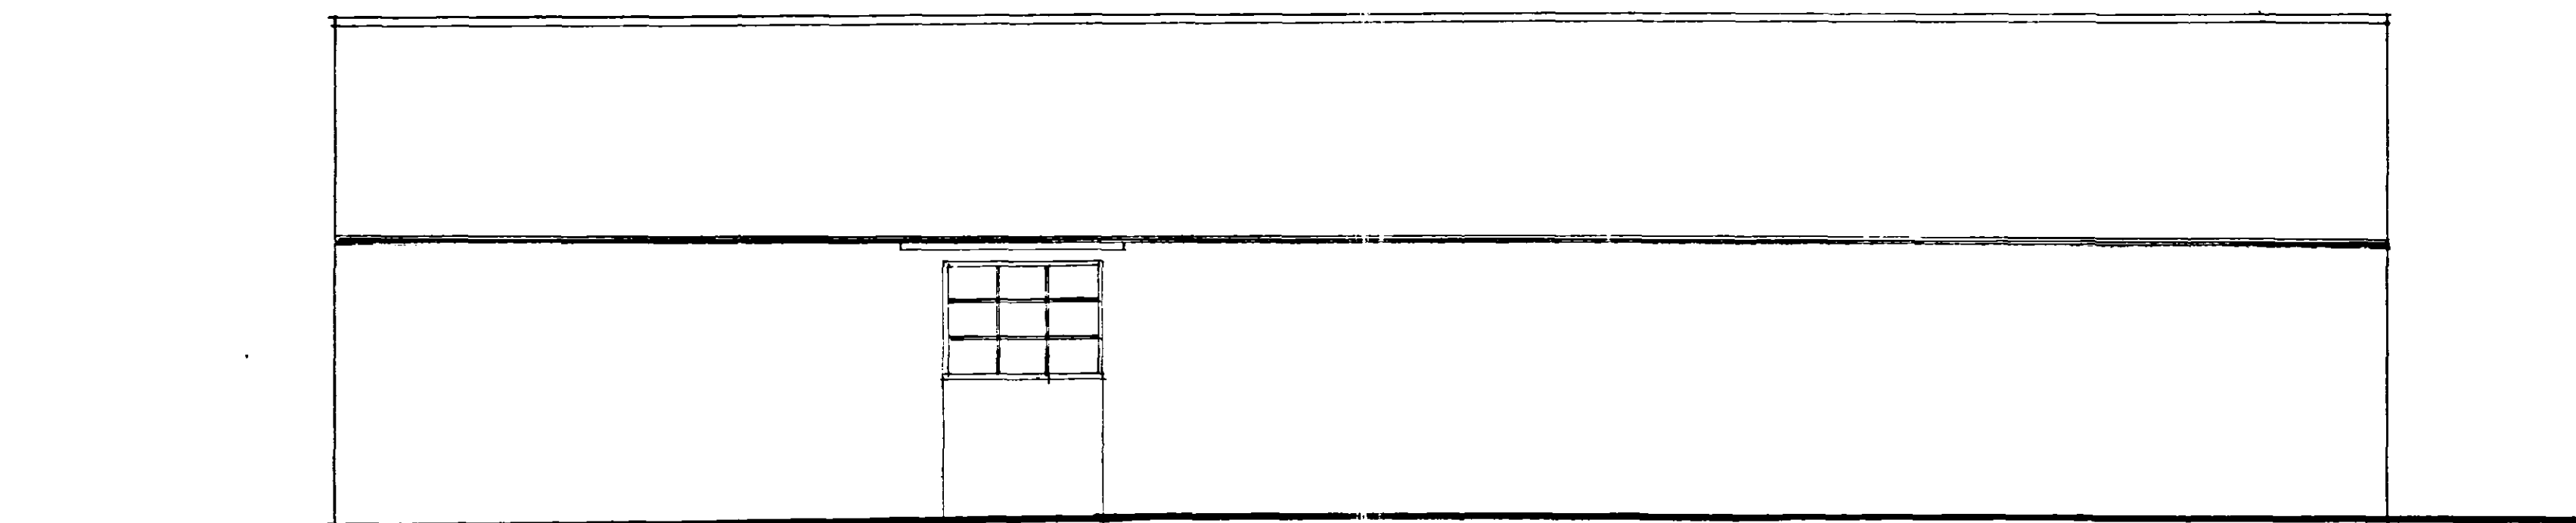


NORTH

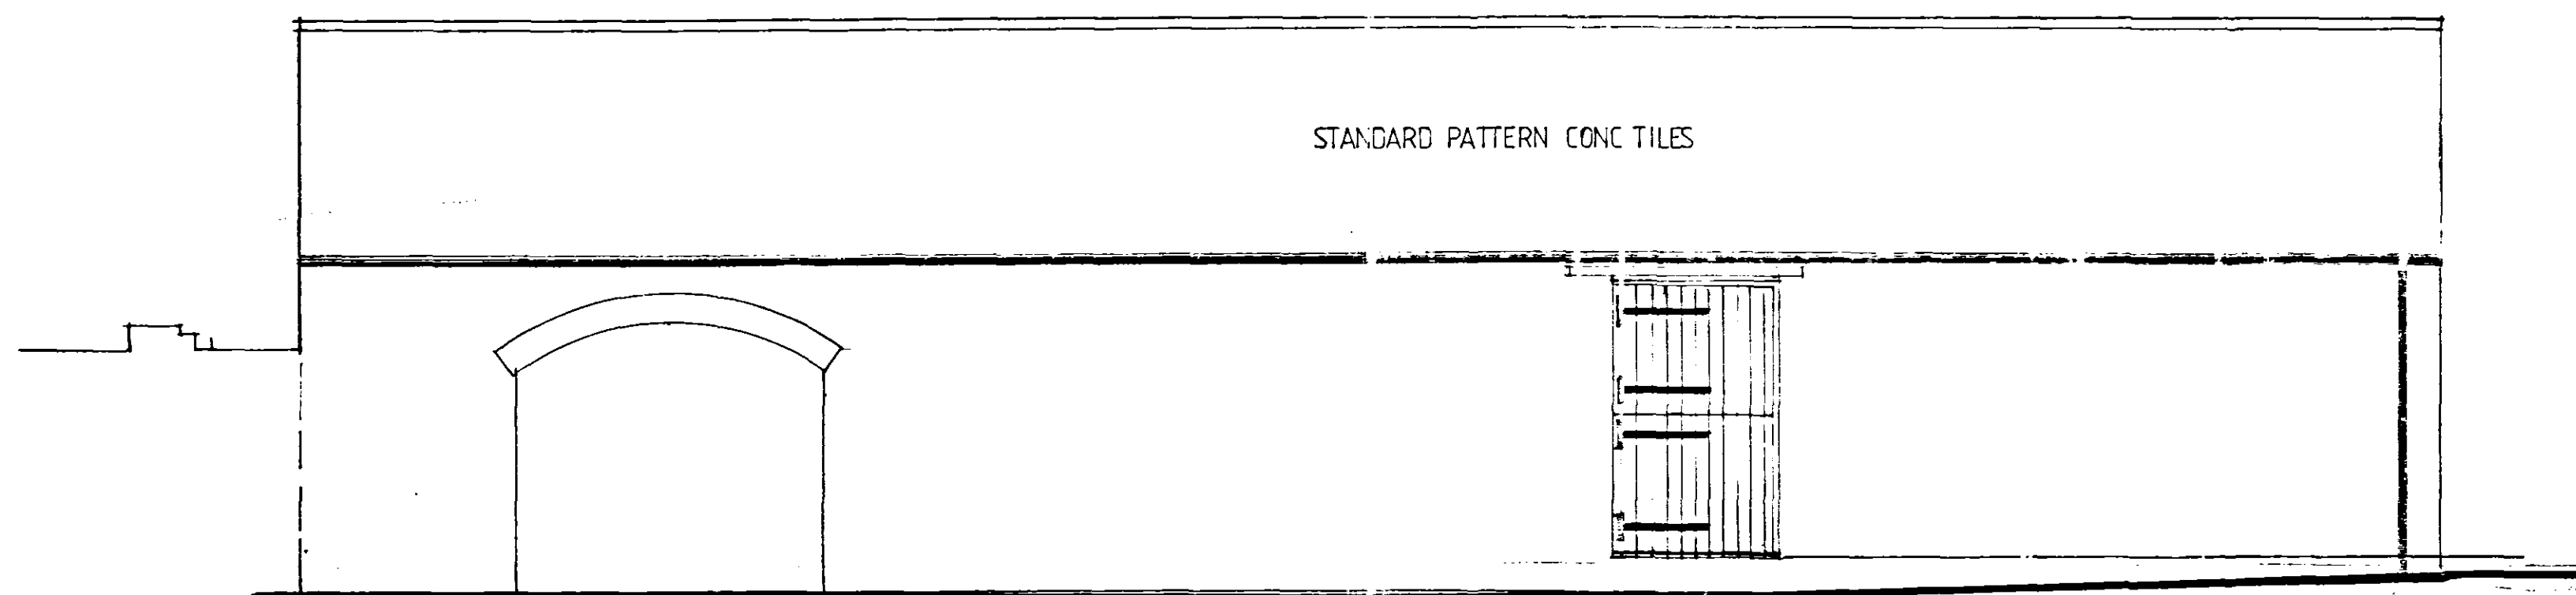

SOUTH

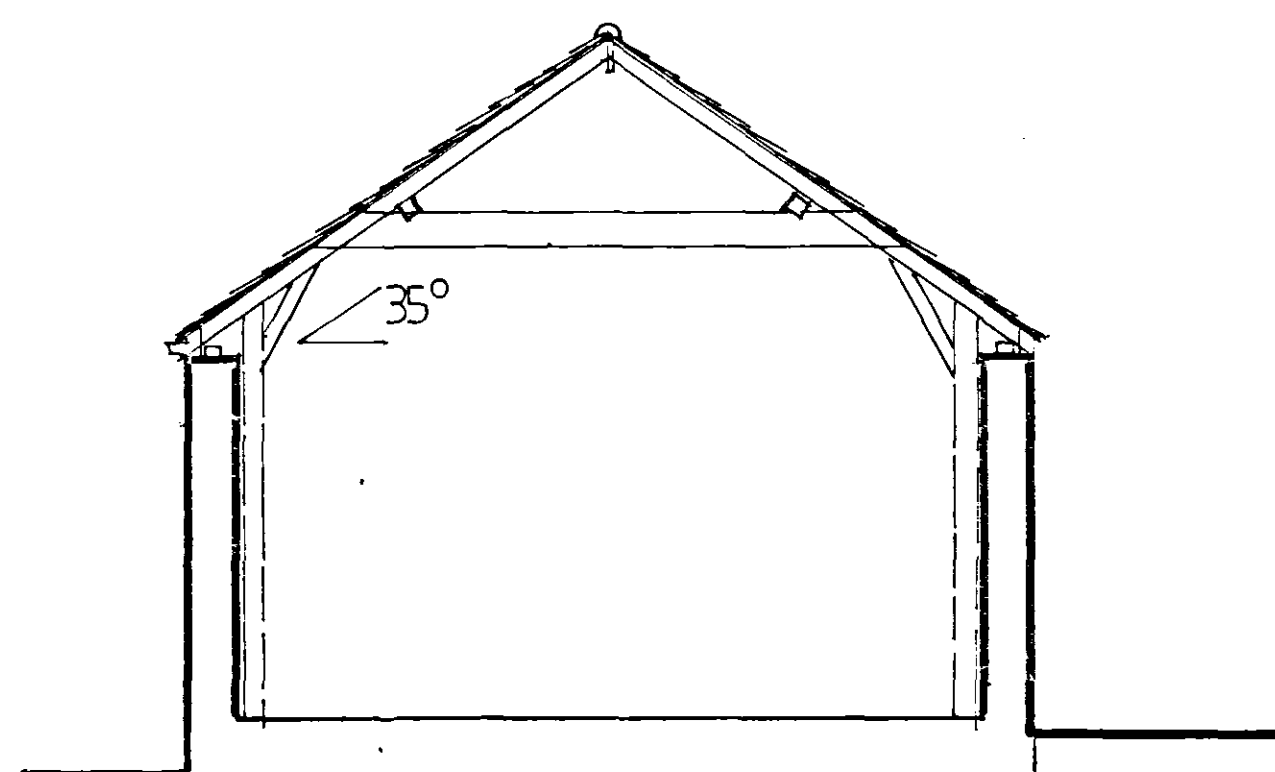

CROSS SECTION

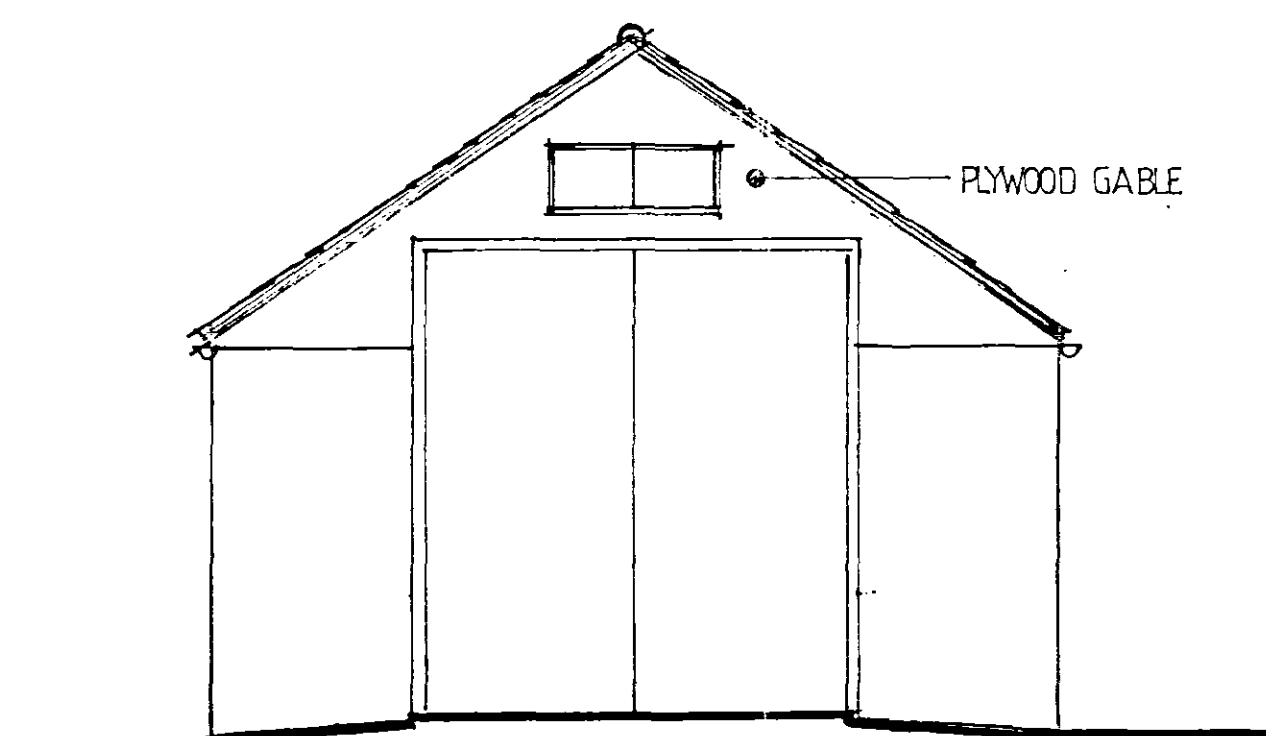

EAST

DETERMINED
PLAN

SHDC
Planning & Development
13 APR 2007
Ref: 0492107

REVISIONS	



	survey elevations	CB DESIGN GROUP ARCHITECTURAL & PLANNING SERVICES NFU Buildings, Camlegate, Spalding, Lincolnshire PE12 6ET. Tel: 01775 722241 Fax: 01775 766986 Email: enquiries@cbnewhomes.co.uk Web: www.cbnewhomes.co.uk
	CLIENT MR.MRS.L.WHITTINGTON	
	PROJECT PROPOSED CERAMICS STUDIO& AND WORKSHOP WHAPLODE	
	DRAWING	

DATE MAR 06 SCALE 1:50	DRAWING NO 1074 06 2
---------------------------	-------------------------