

PLANNING REF No.
H23-0502-15

N →

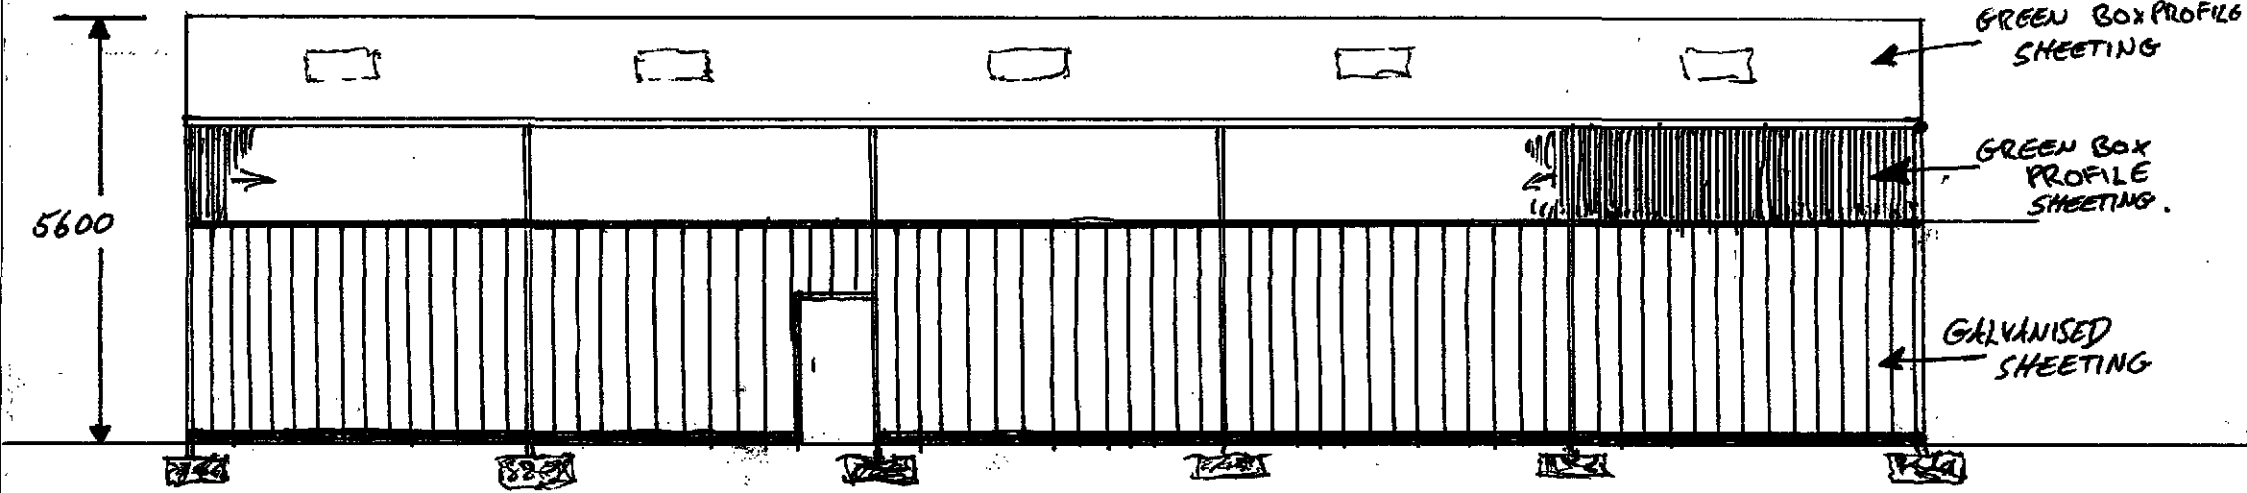

REAR ELEVATION.

← N

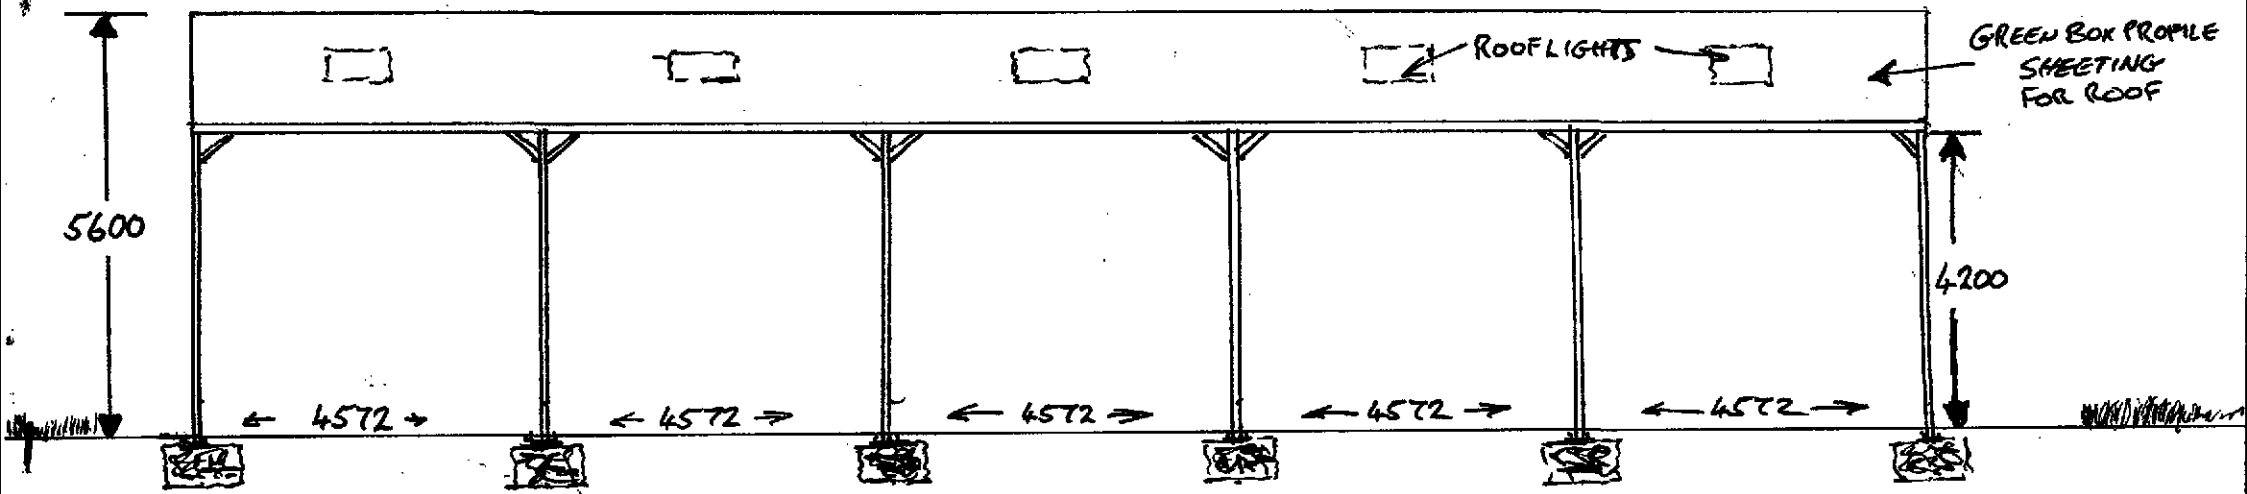

FRONT ELEVATION ← 22860 →

1:100

C.N. HONNOR.
NEW AGRICULTURAL MACHINERY STORE