

PLANNING REF No.
H23-0502-15

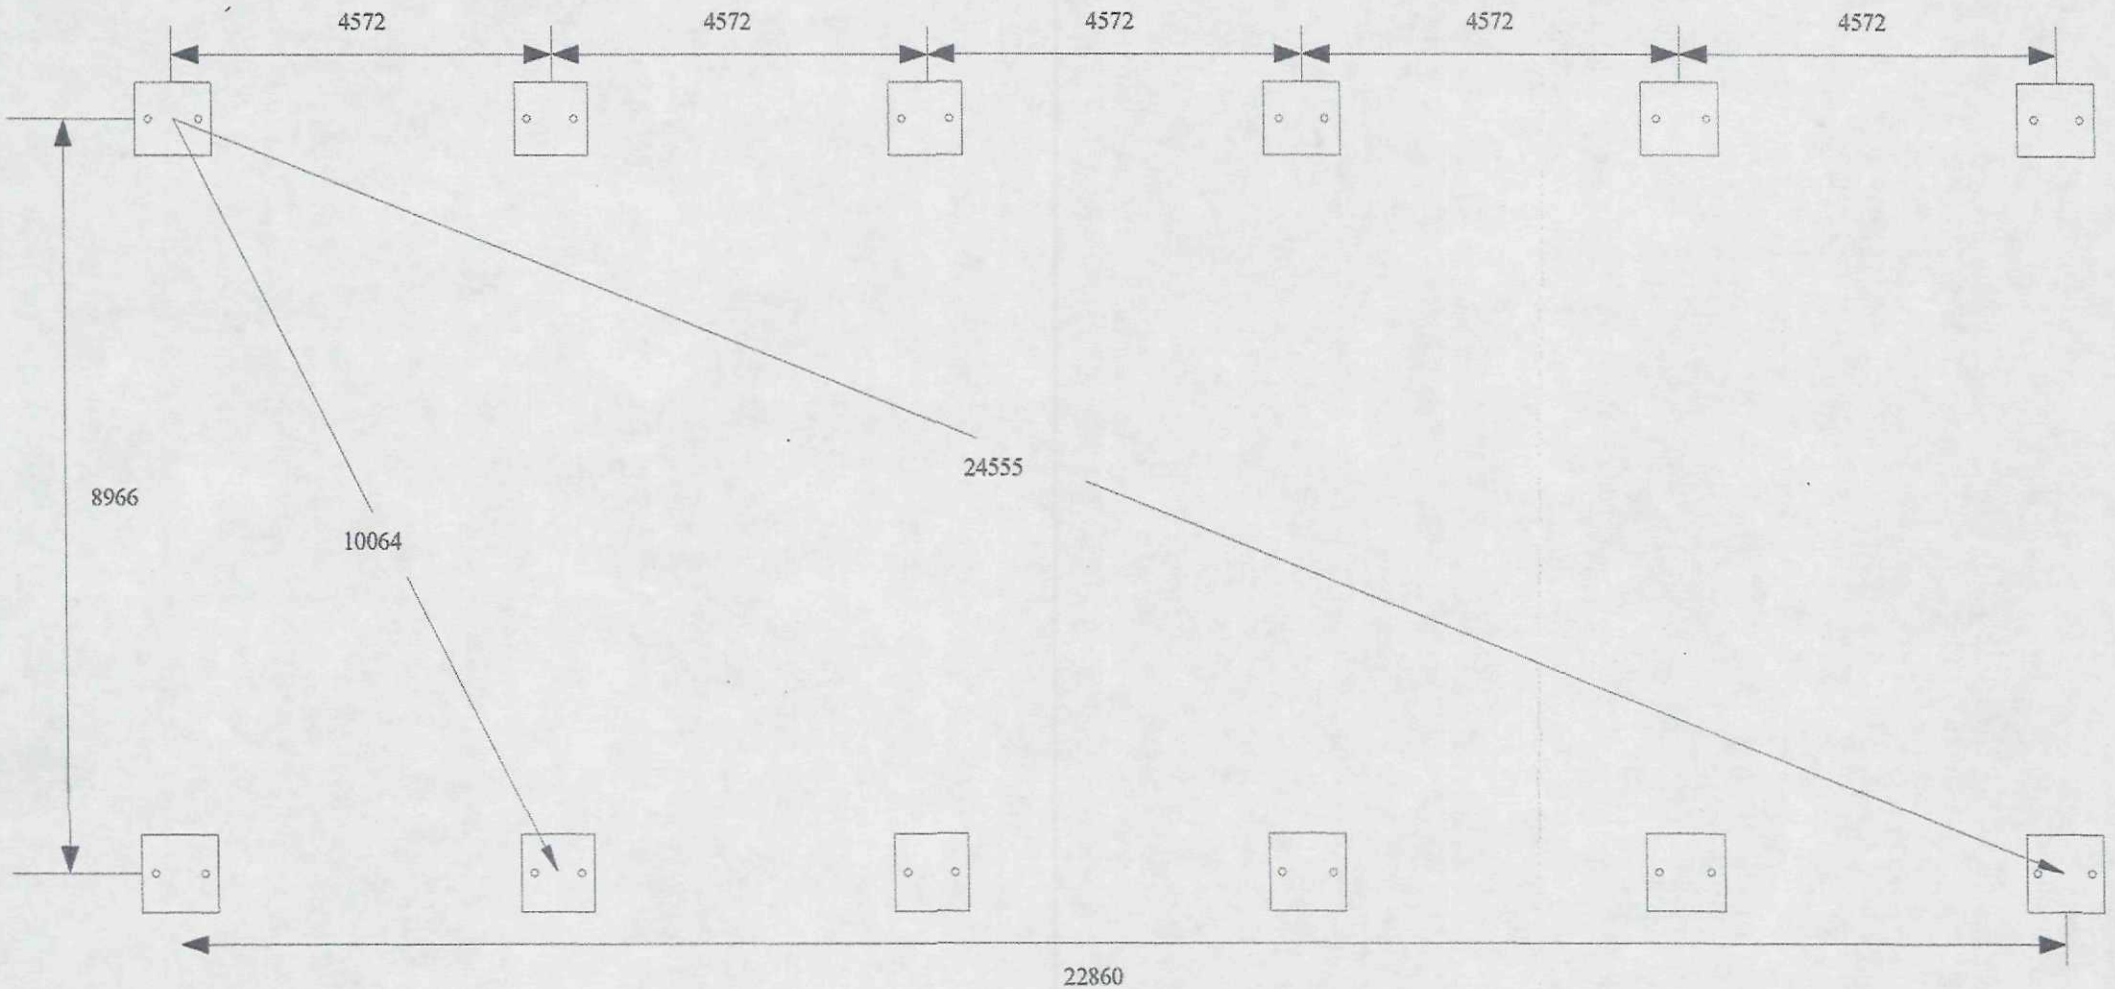

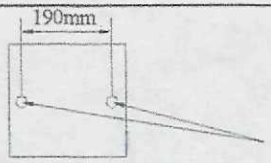

Marshall Steel Buildings

C.N. HONNOR
NEW FARM BUILDING. FOUNDATION PLAN.

NOT TO SCALE.

REVISIONS		
	MM/DD/YY	REMARKS
1	__/__/__	...
2	__/__/__	...
3	__/__/__	...
4	__/__/__	...
5	__/__/__	...

01
A