


Proposed Development on 1:500 Site Plan

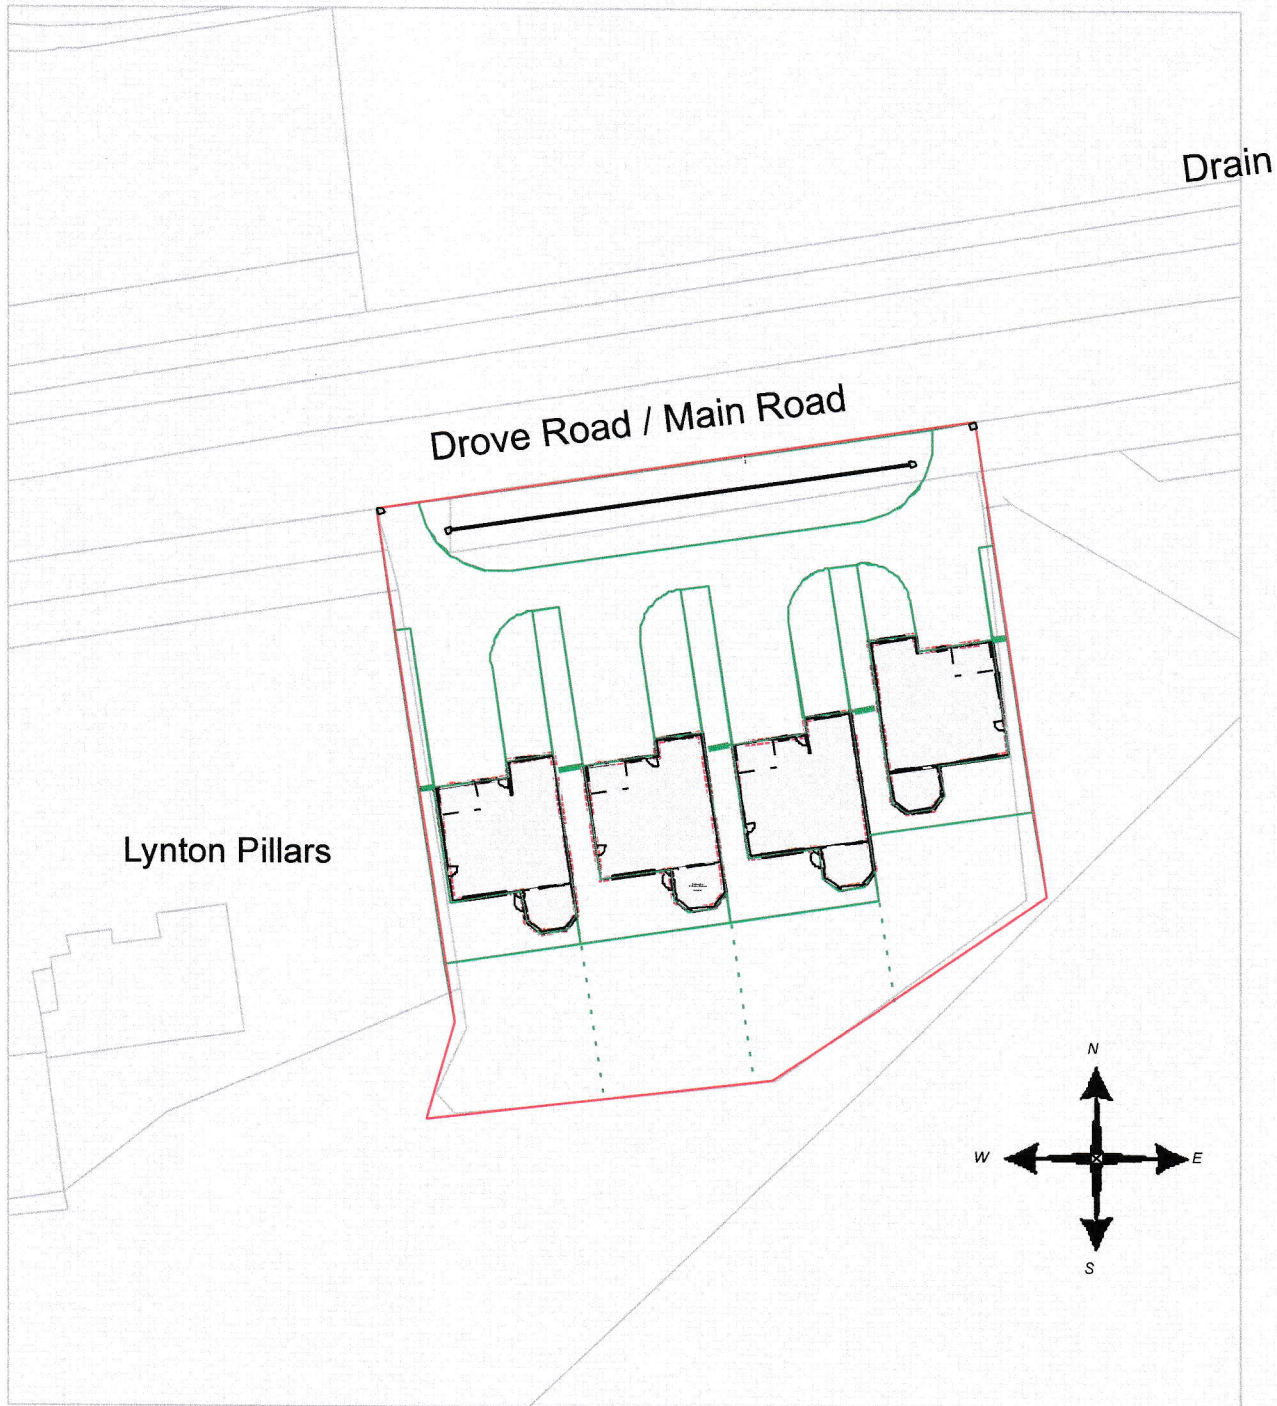

ReQuestAPIan

Map number: TQRQM21092163922924

Title: Red Bank Site Plan DWG
Map Prepared for: Outline Planning Application
© Crown copyright and database rights 2021 OS 100047766
Project ID:
Date of Purchase: 02-04-2021
1 Year subscription from 02-04-2021 for 1 workstation.

