


Visual representation of the proposed development of the site from the front



Photographs of the existing plot




Representation of the front of one of the proposed houses

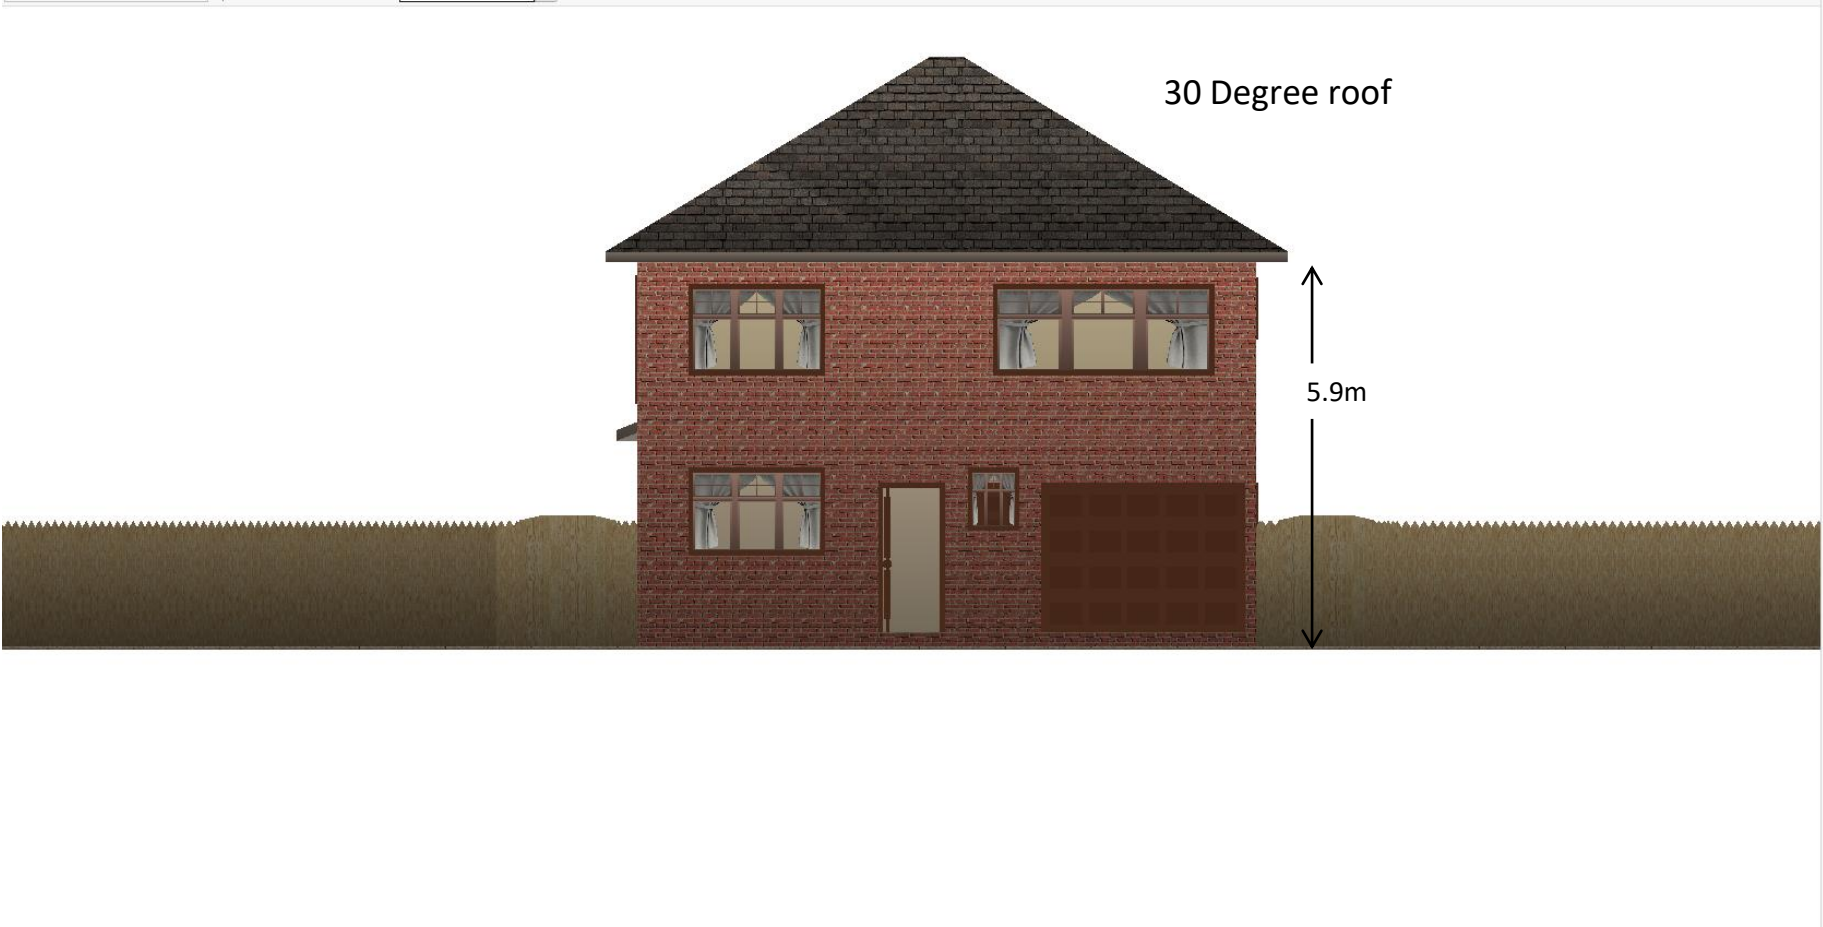

Visual representation of the proposed development of the site, easterly view.



Actual appearance of the site, easterly view.

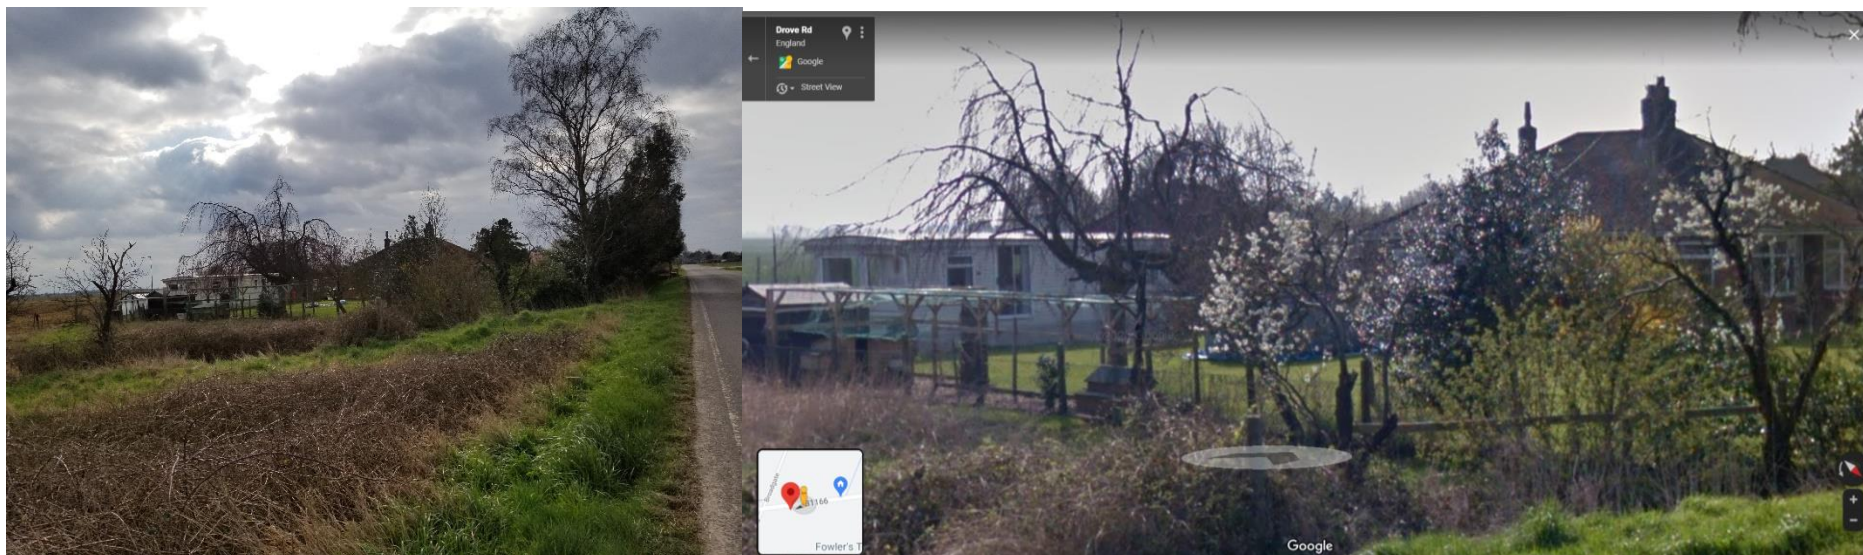

Visual representation of the proposed development of the site, westerly view.



Actual appearance of the site, westerly view.

