


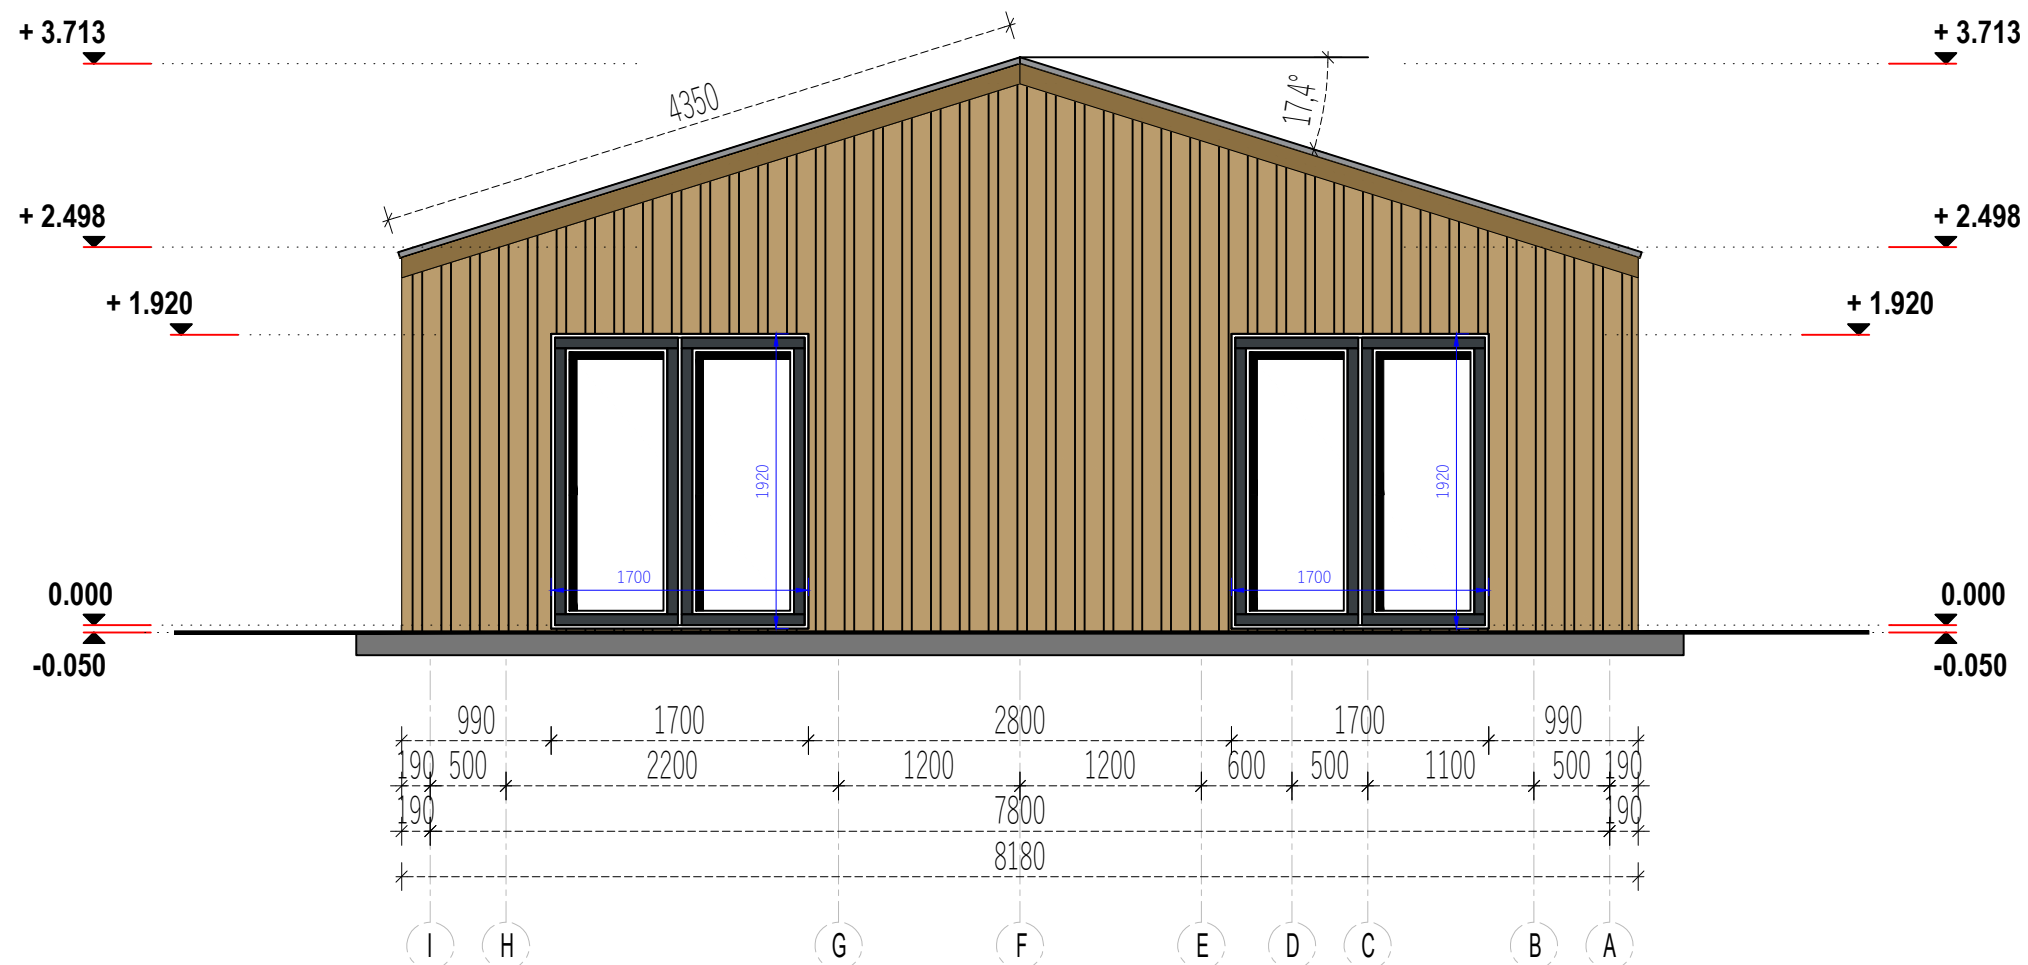

Proposed South-West Elevation

|  |             |                      |      |  |                 |            |                |             |      |   |           |
|--|-------------|----------------------|------|--|-----------------|------------|----------------|-------------|------|---|-----------|
|  | Project Nr. | dwg ref;100/963/2024 |      |  | Interior area   | 115.25m²   | Wall thickness | 44+cladding | A.B. | Paper size / scale                                                                                      | A3 / 1:50 |
|  | -           |                      |      |  | Built - up area | 125.00m²   | Built height   | min         | 2498 | <div>1 cm - 0.50 meter</div> <div><div>01.00 m2.00 m3.00 m4.00 m</div><div>2 cm4 cm6 cm8 cm</div></div> |           |
|  | -           | Name                 | Date |  | Roof angle      | 17.40°     |                | max         | 3713 |   |           |
|  |             |                      |      |  | Roof area       | 141.00m²   |                | ▲           | 1224 |   |           |
|  |             |                      |      |  | Description     | FACADE I-A |                |             |      |   |           |