


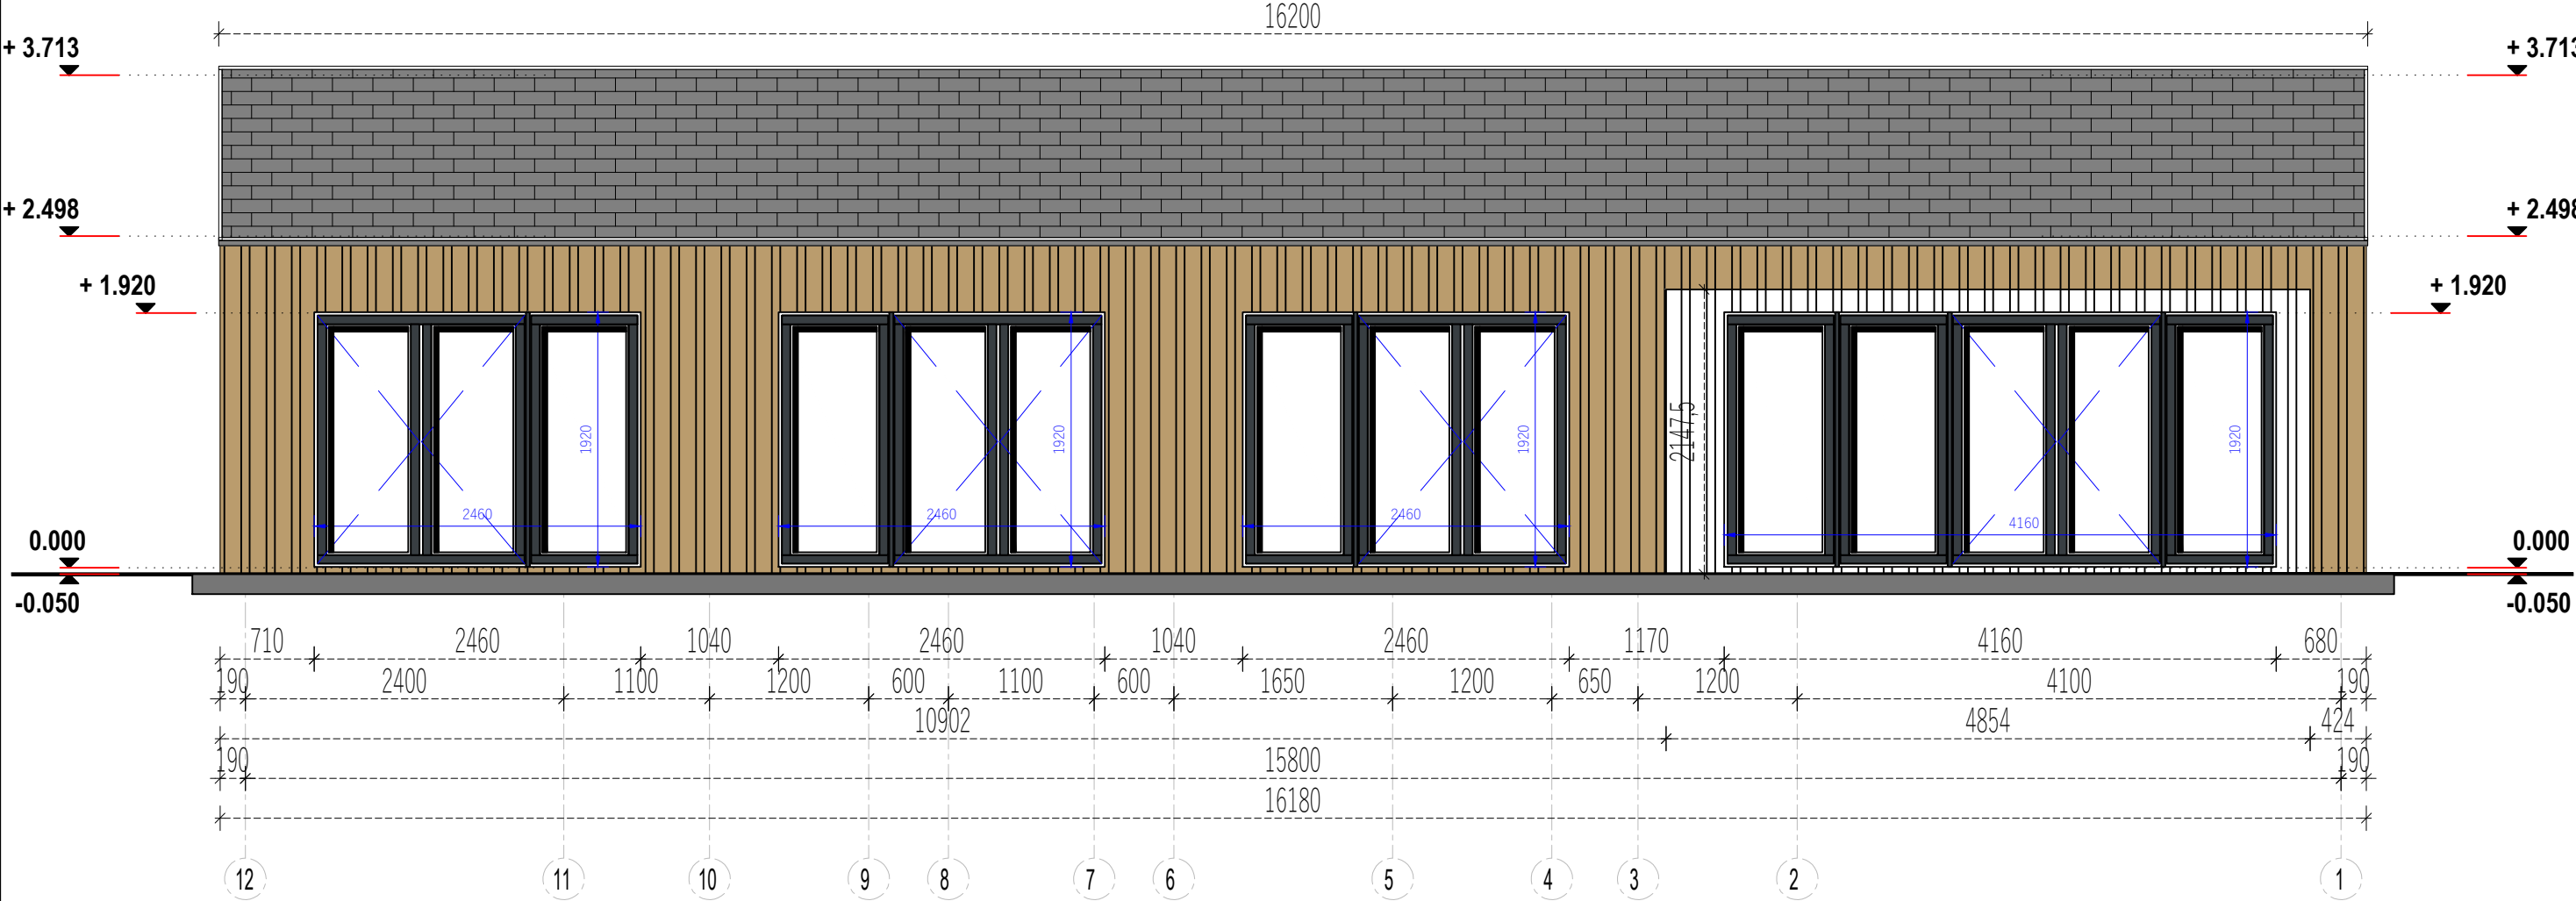

Proposed North-West Elevation

	Project Nr.		dwg ref;100/964/2024		Interior area	115.25m²	Wall thickness	44+cladding	A.B.	Paper size / scale	A3 / 1:50	
	-				Built - up area	125.00m²	Built height	min	2498	<div>1 cm - 0.50 meter</div> <div><div>01.00 m2.00 m3.00 m4.00 m</div><div>2 cm4 cm6 cm8 cm</div></div>		
	-		Name	Date		Roof angle		17.40°	max			3713
						Roof area		141.00m²	▲			1224
						Description		FACADE 12-1				