


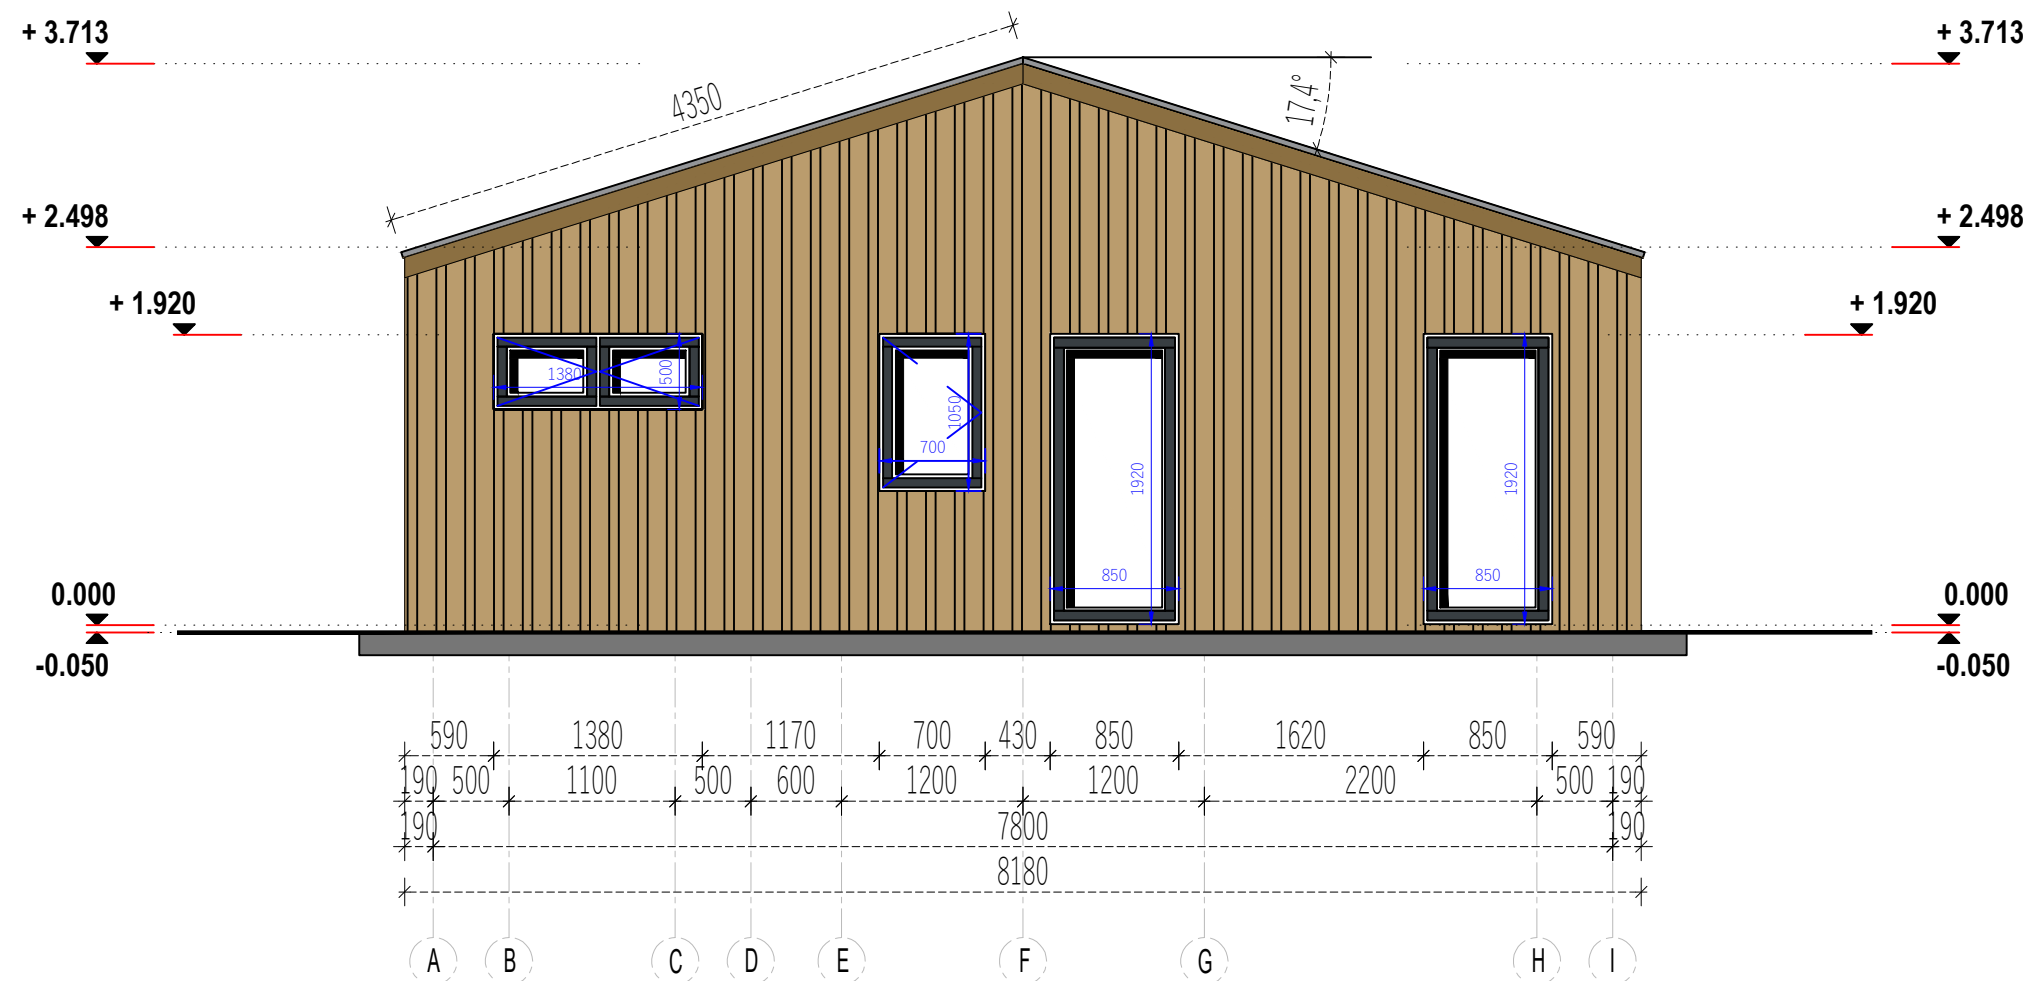

Proposed North-East Elevation

	Project Nr.	dwg ref;100/965/2024			Interior area	115.25m²	Wall thickness	44+cladding	A.B.	Paper size / scale	A3 / 1:50
	-				Built - up area	125.00m²	Built height	min	2498	<div>1 cm - 0.50 meter</div> <div><div>01.00 m2.00 m3.00 m4.00 m</div><div>2 cm4 cm6 cm8 cm</div></div>	
	-	Name	Date		Roof angle	17.40°		max	3713		
					Roof area	141.00m²		▲	1224		
					Description	FACADE A-I					