


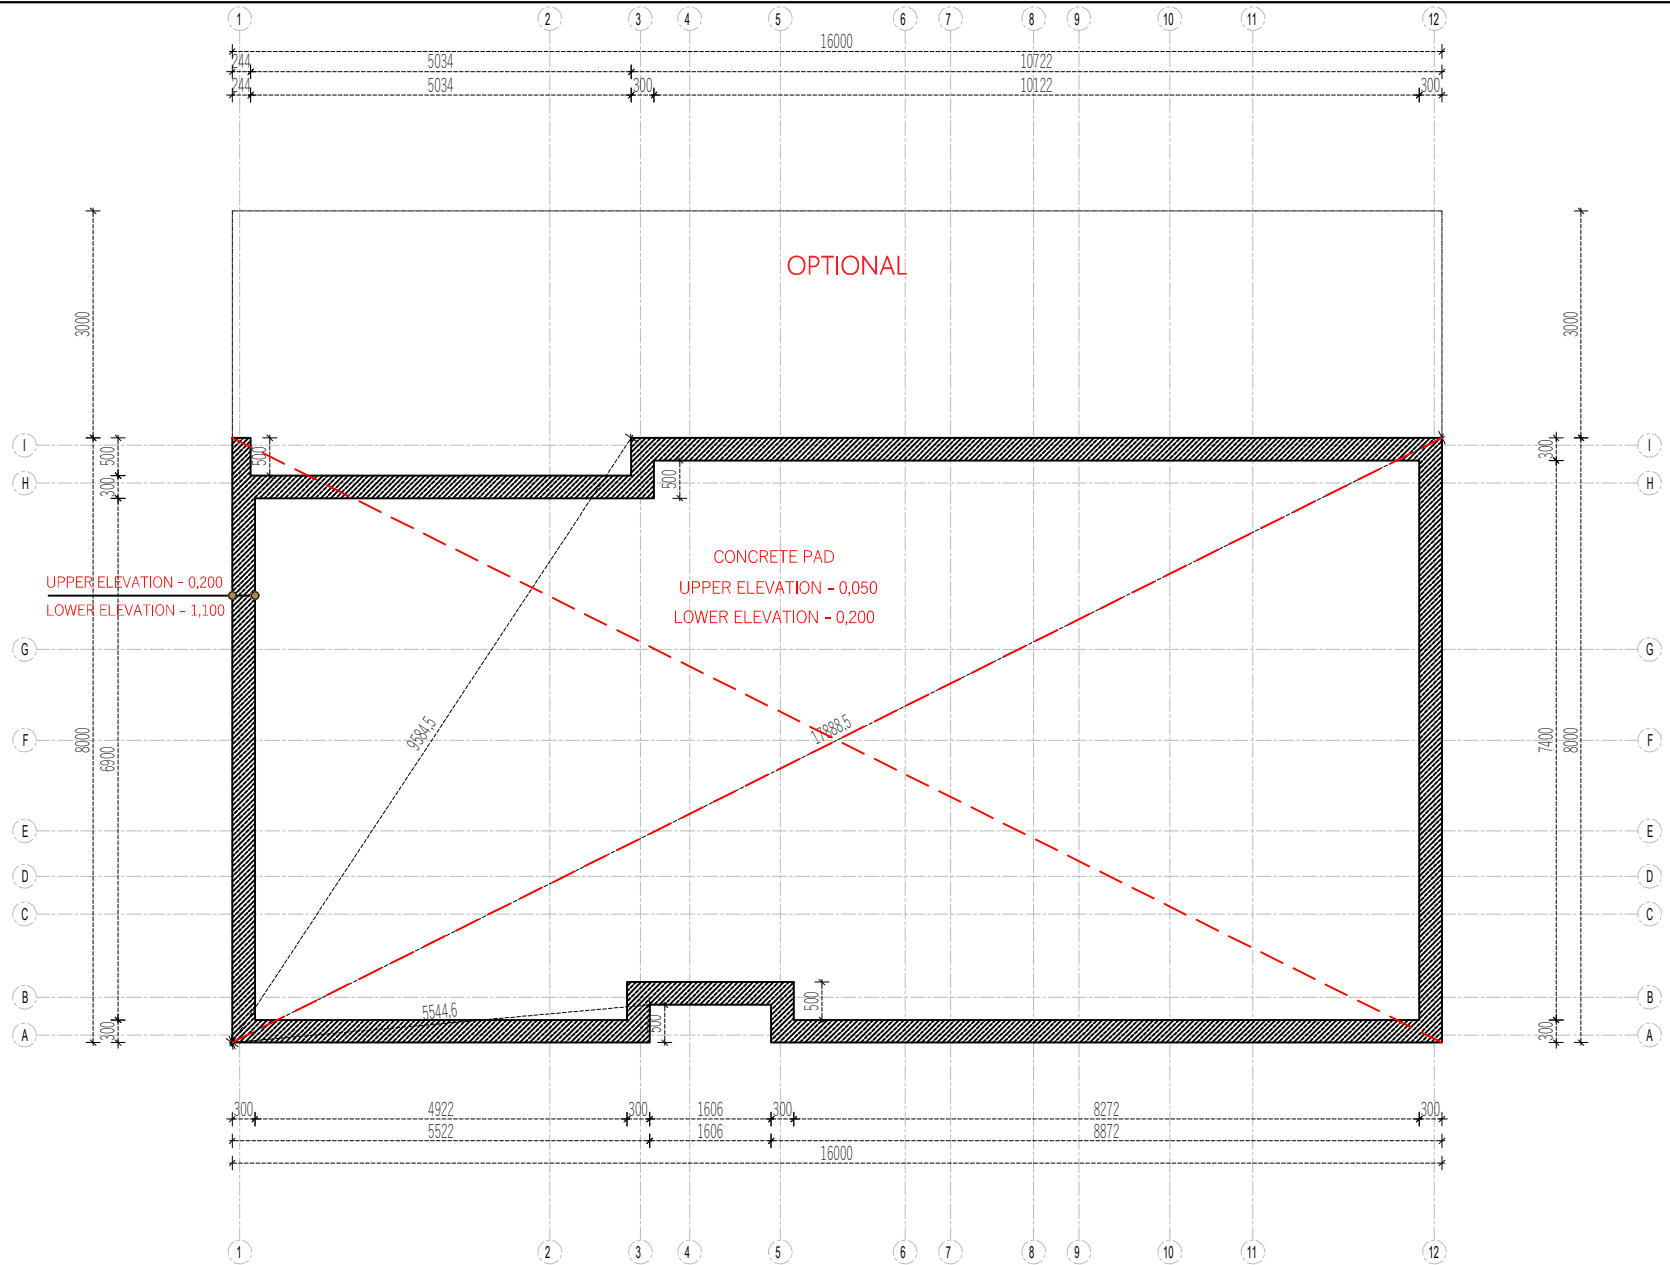

	Project Nr.	dwg ref;100/967/2024			Interior area	115.25m²	Wall thickness		44+cladding	A.B.	Paper size / scale	A4 / 1:100
	-				Built - up area	125.00m²	Built height	min	2498	<div>1 cm - 1.00 meter</div> <div><div>02.00 m4.00 m6.00 m</div><div>2 cm4 cm6 cm</div></div>		
	-	Name	Date		Roof angle	17.40°		max	3713			
					Roof area	141.00m²		▲	1224			
					Description		FOUNDATION PLAN					