

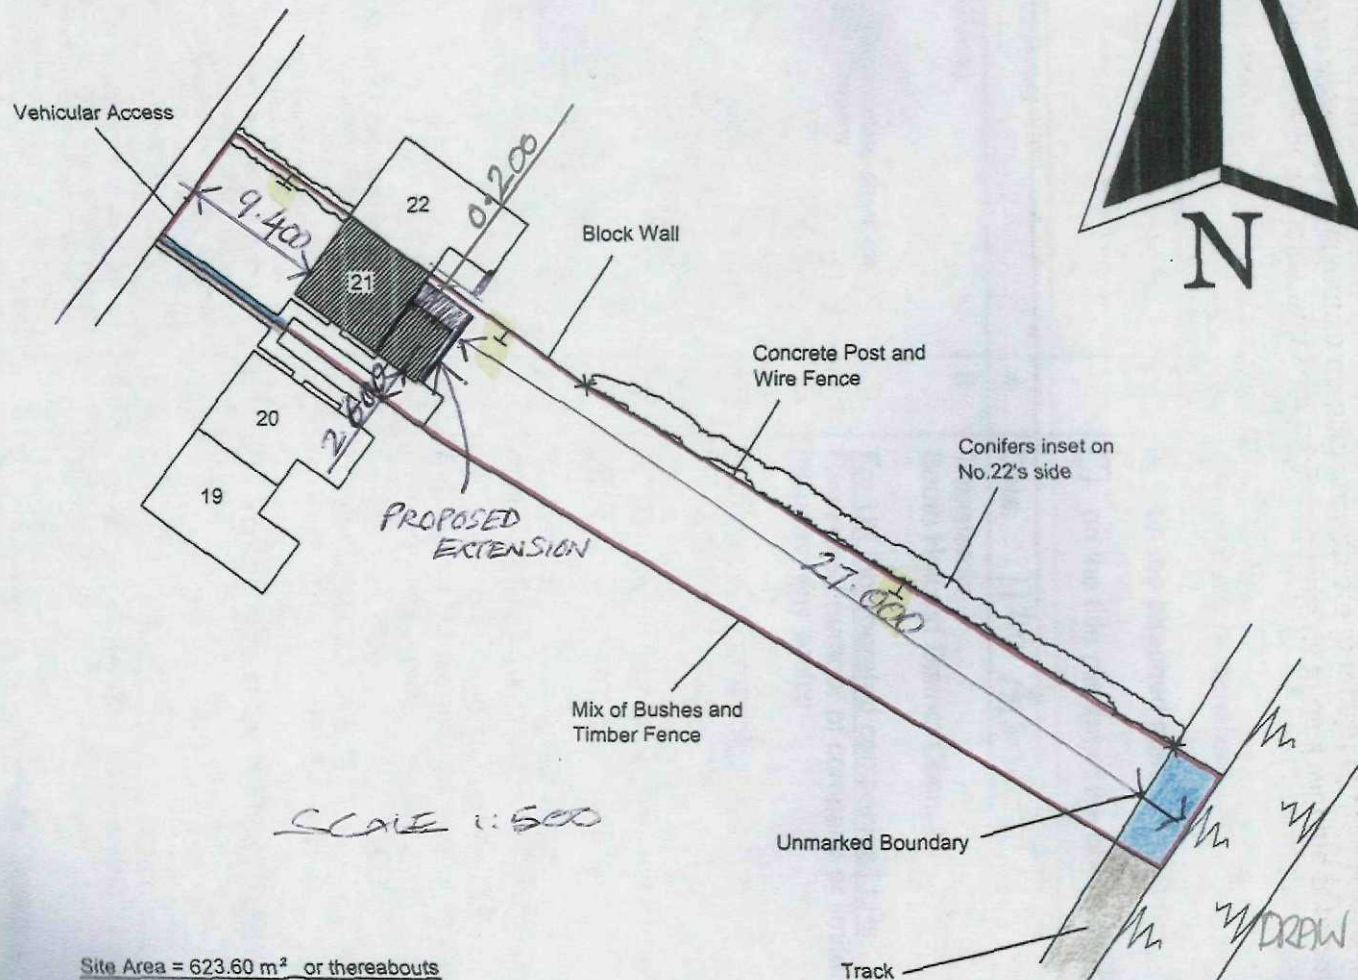


Block Plan - Scale 1:500

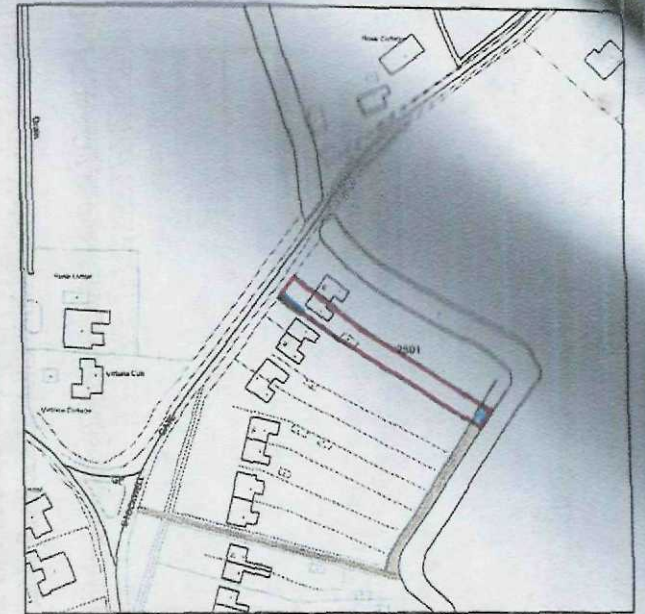

SCALE 1:500

Site Area = 623.60 m² or thereabouts

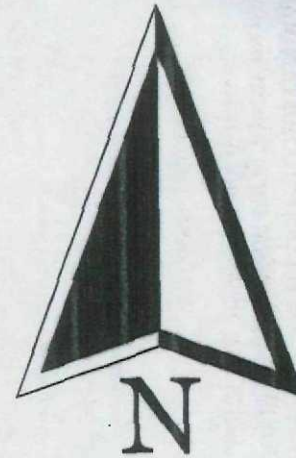

Location Plan - Scale 1:2500

Location plan reproduced from the Ordnance Survey South Holland District Map with the permission of the controller of Her Majesty's Stationary Office.

Crown Copyright reserved.

OS Licence No. 100018215

OS Sheet No. TF3325SW

DRAW N°: BLISS 02 JUNE 15