
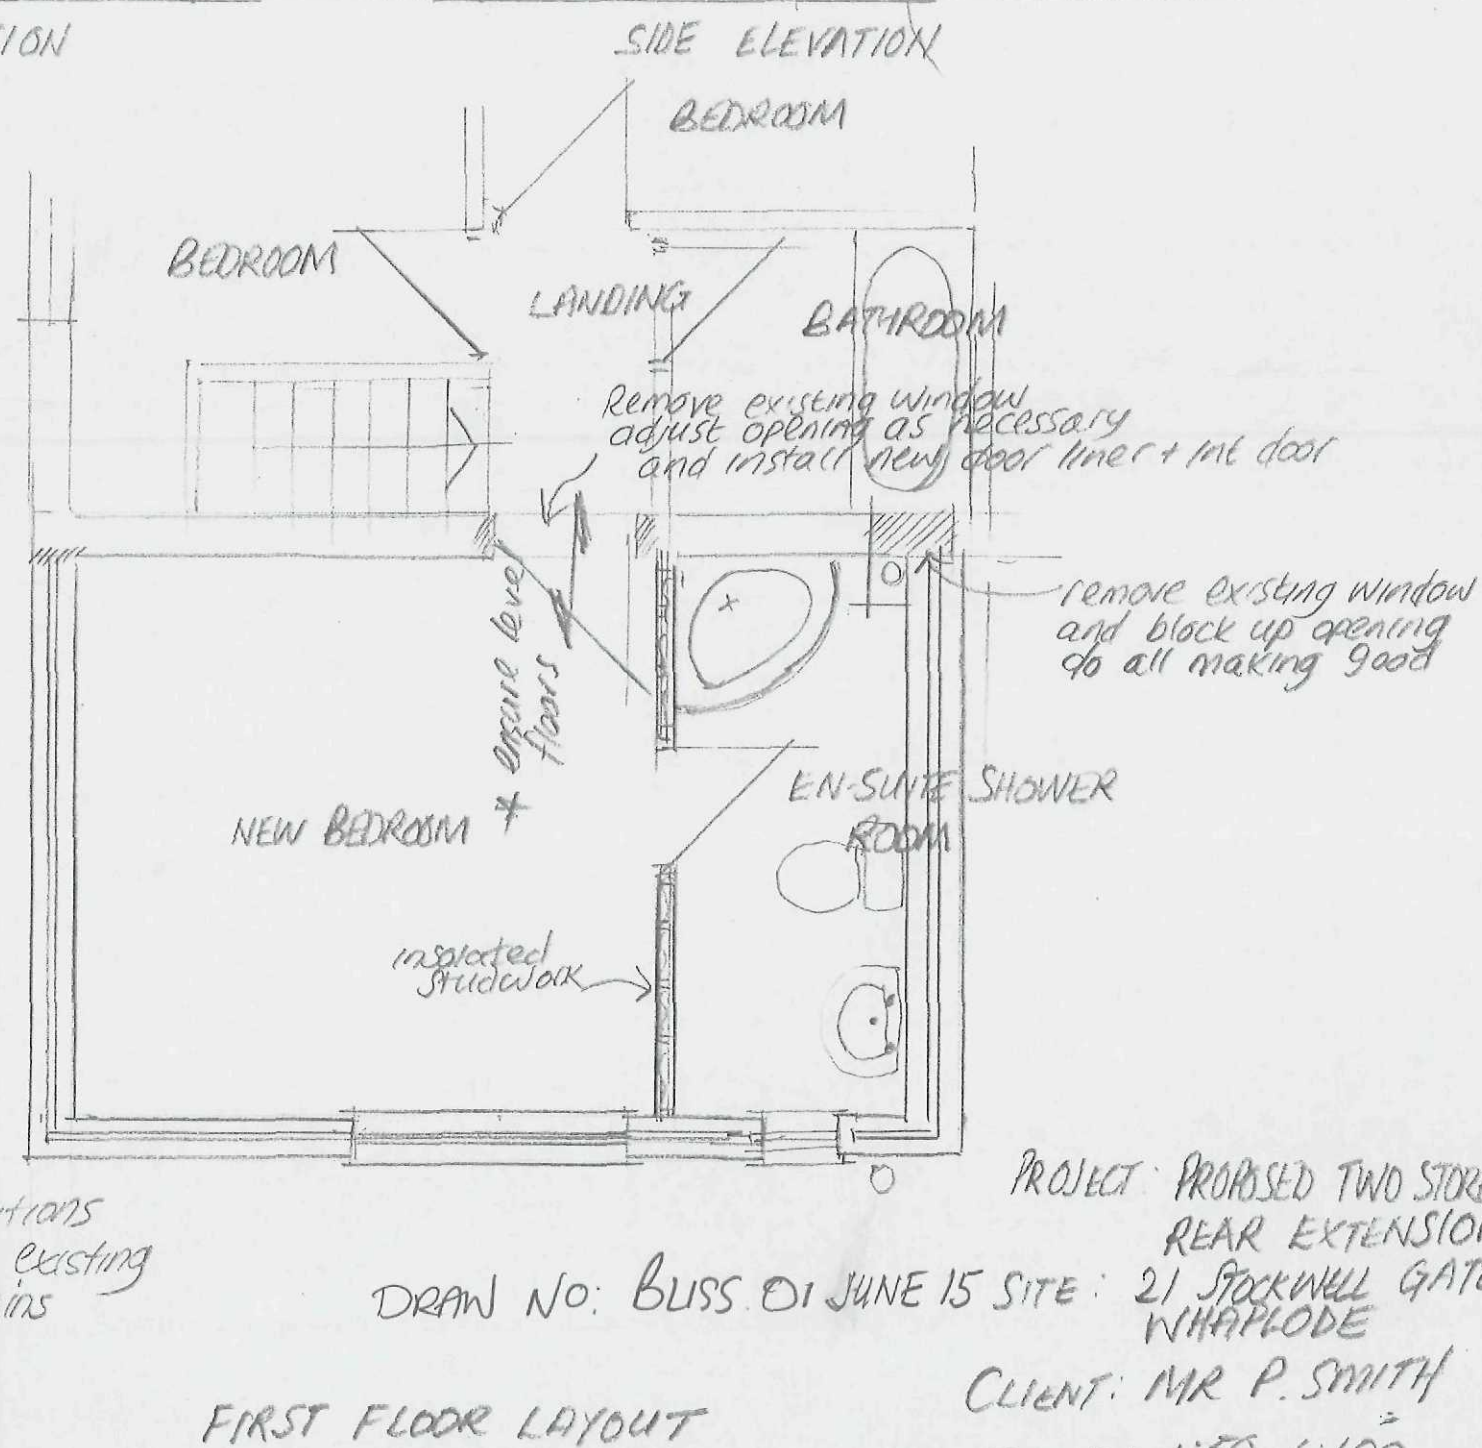
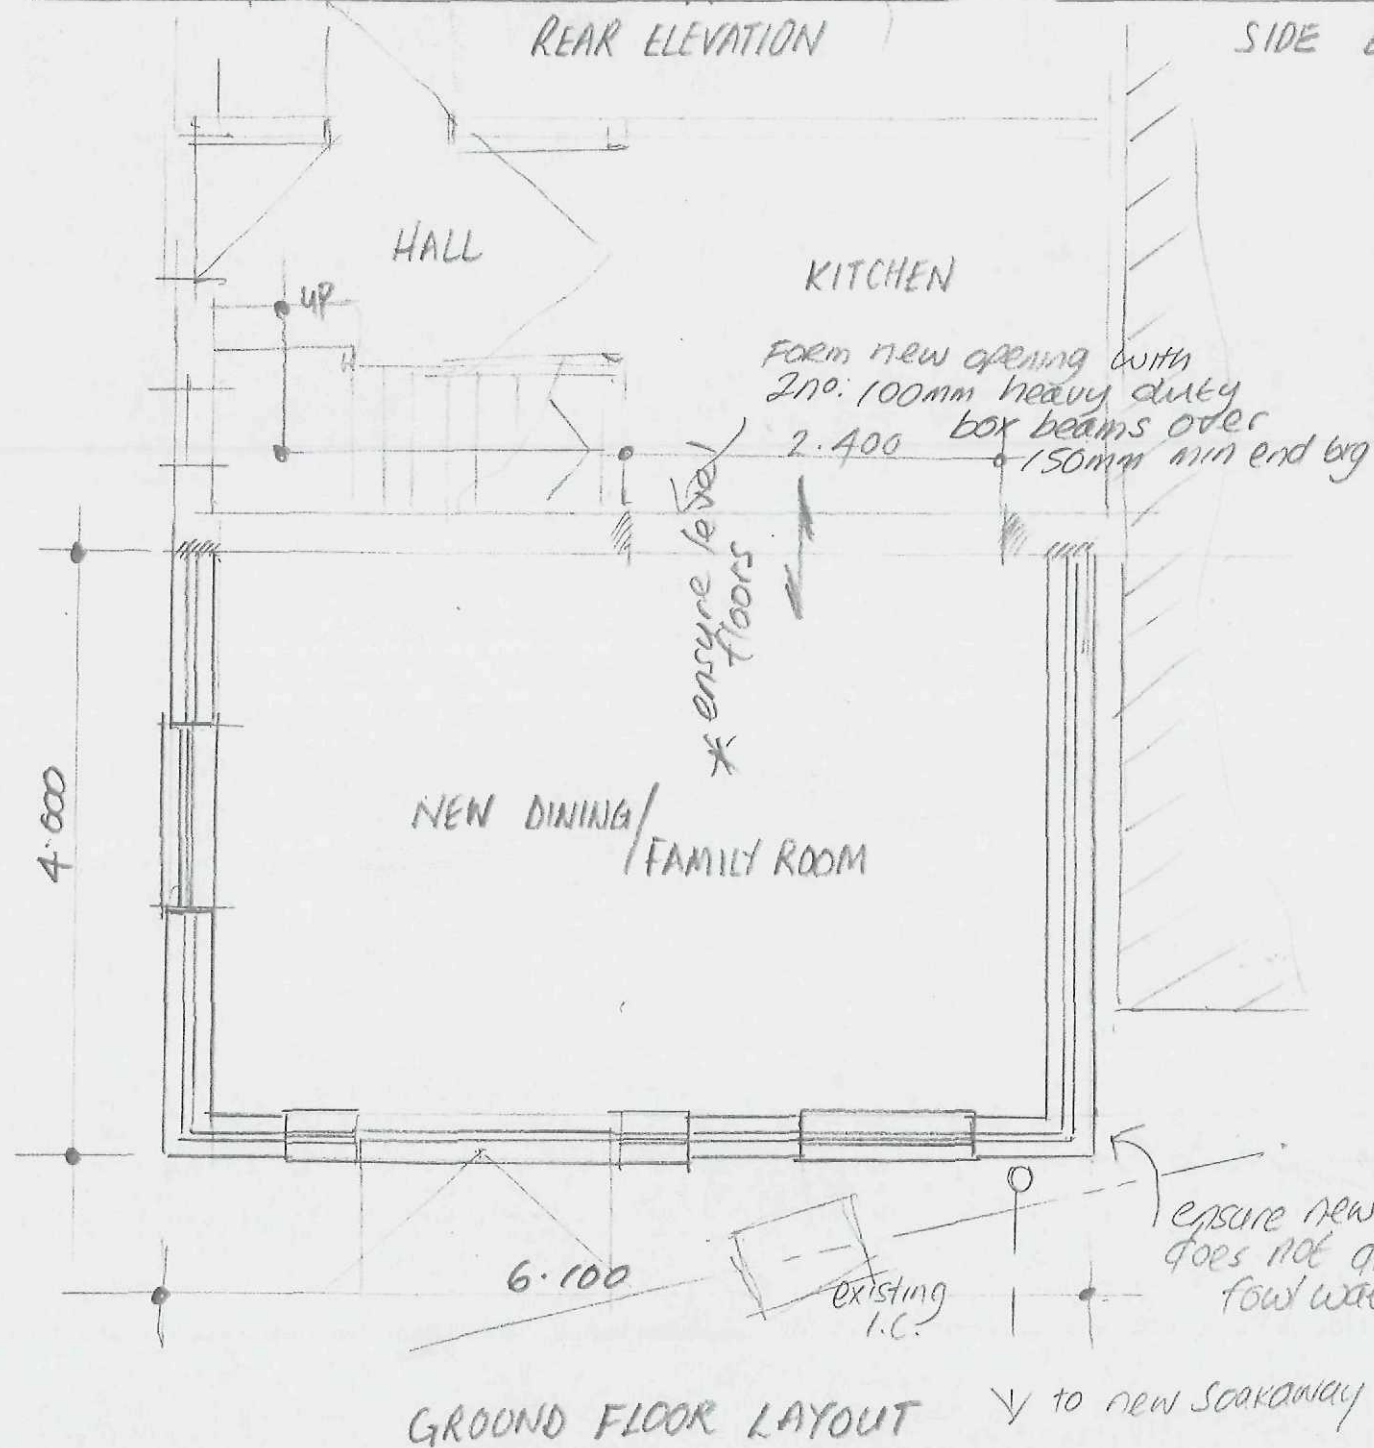


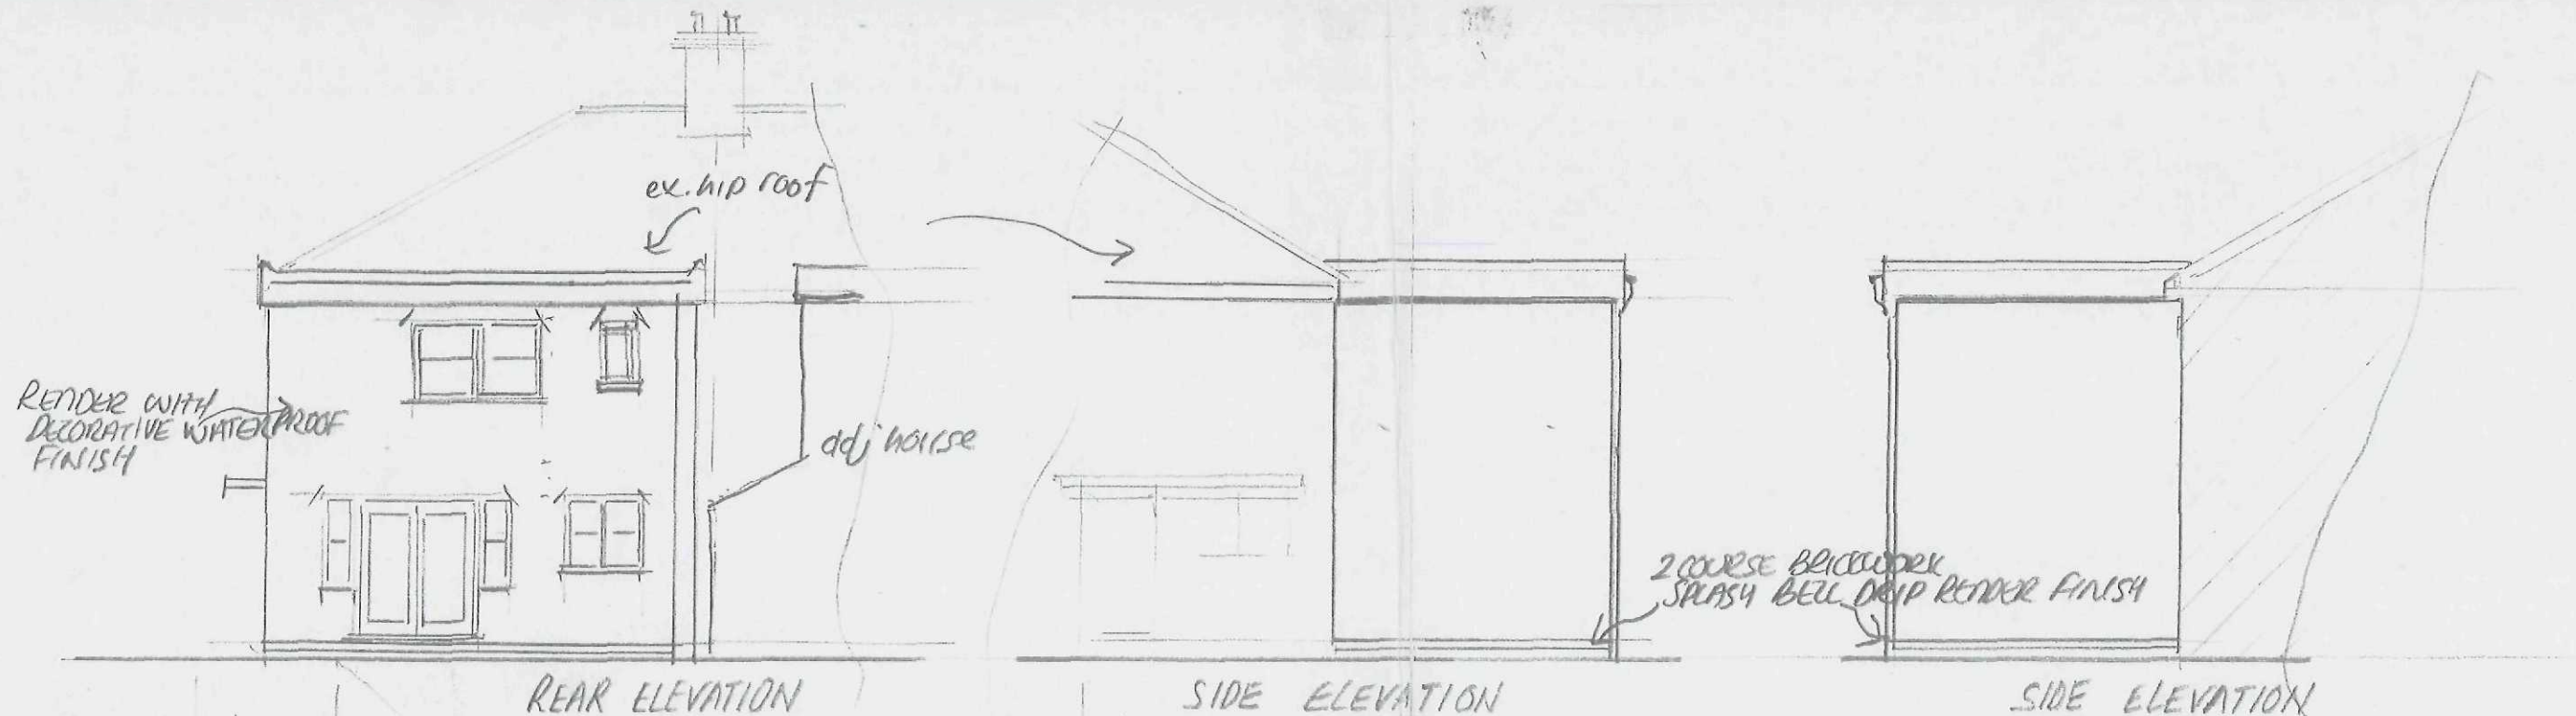

PROJECT: PROPOSED TWO STOREY REAR EXTENSION

21 STOCKWELL GATE WHAPLODE

CLIENT: MR P. SMITH

SCALE: 1:50, 1:100

DRAW NO: BLISS 01 JUNE 15