
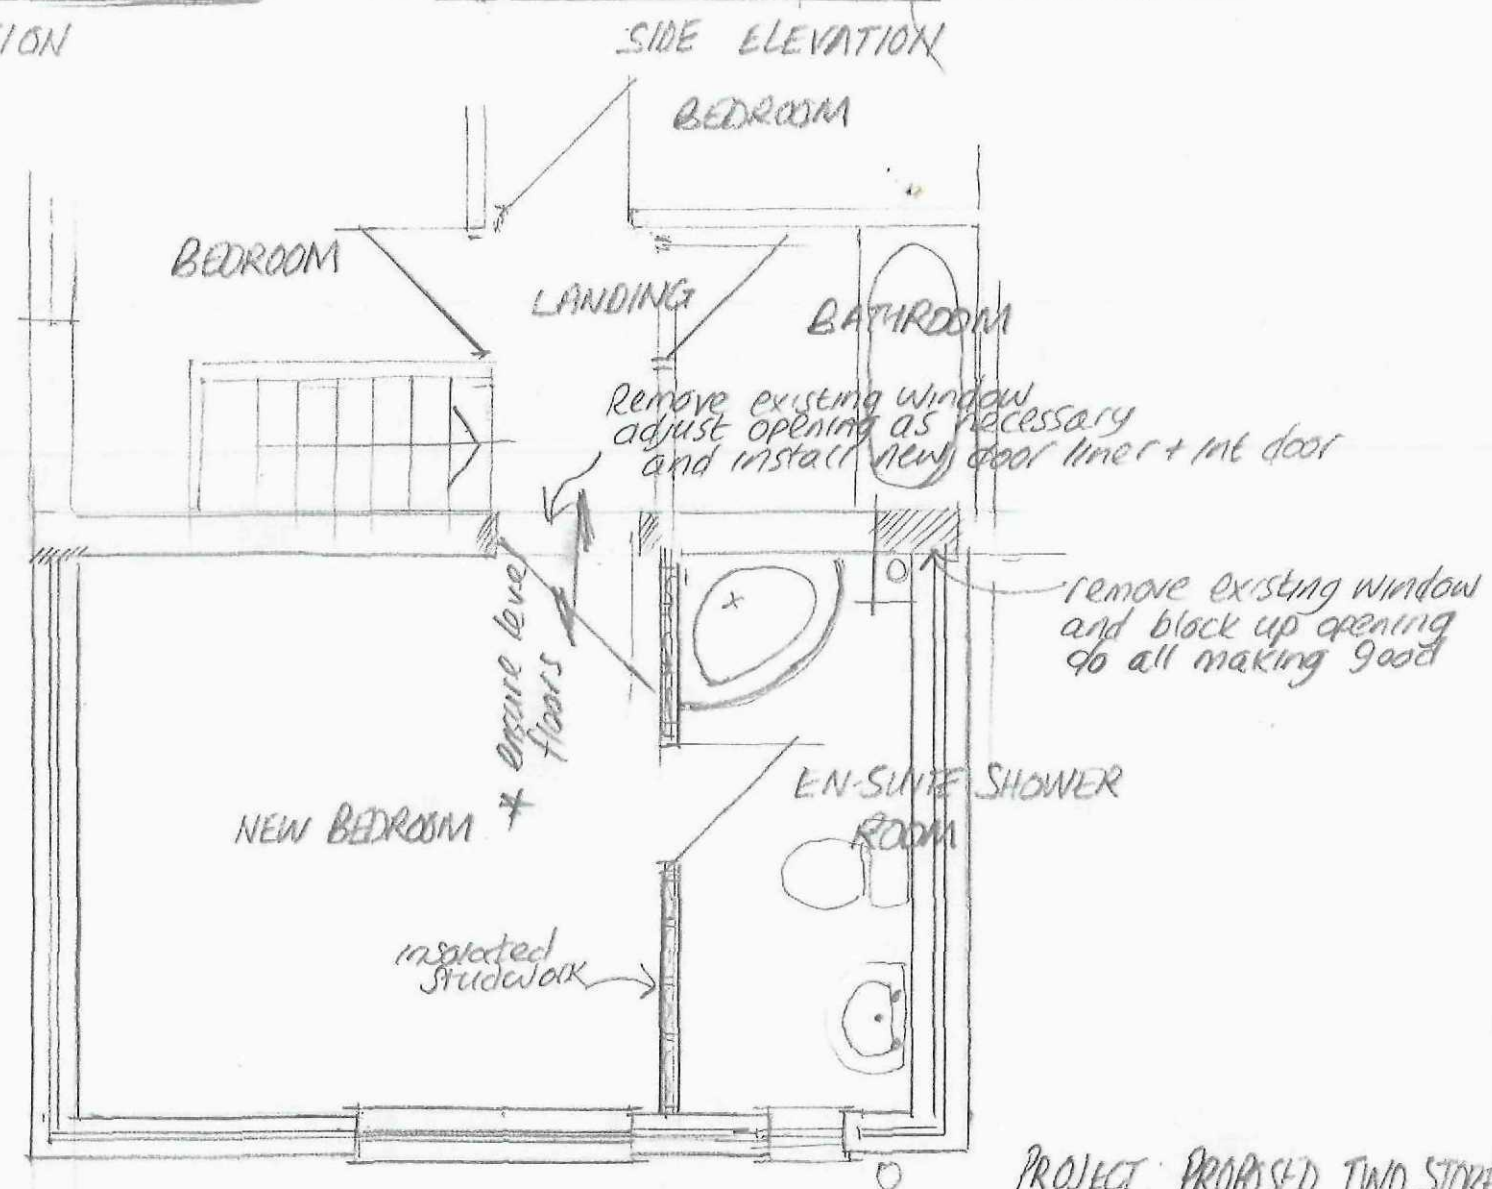
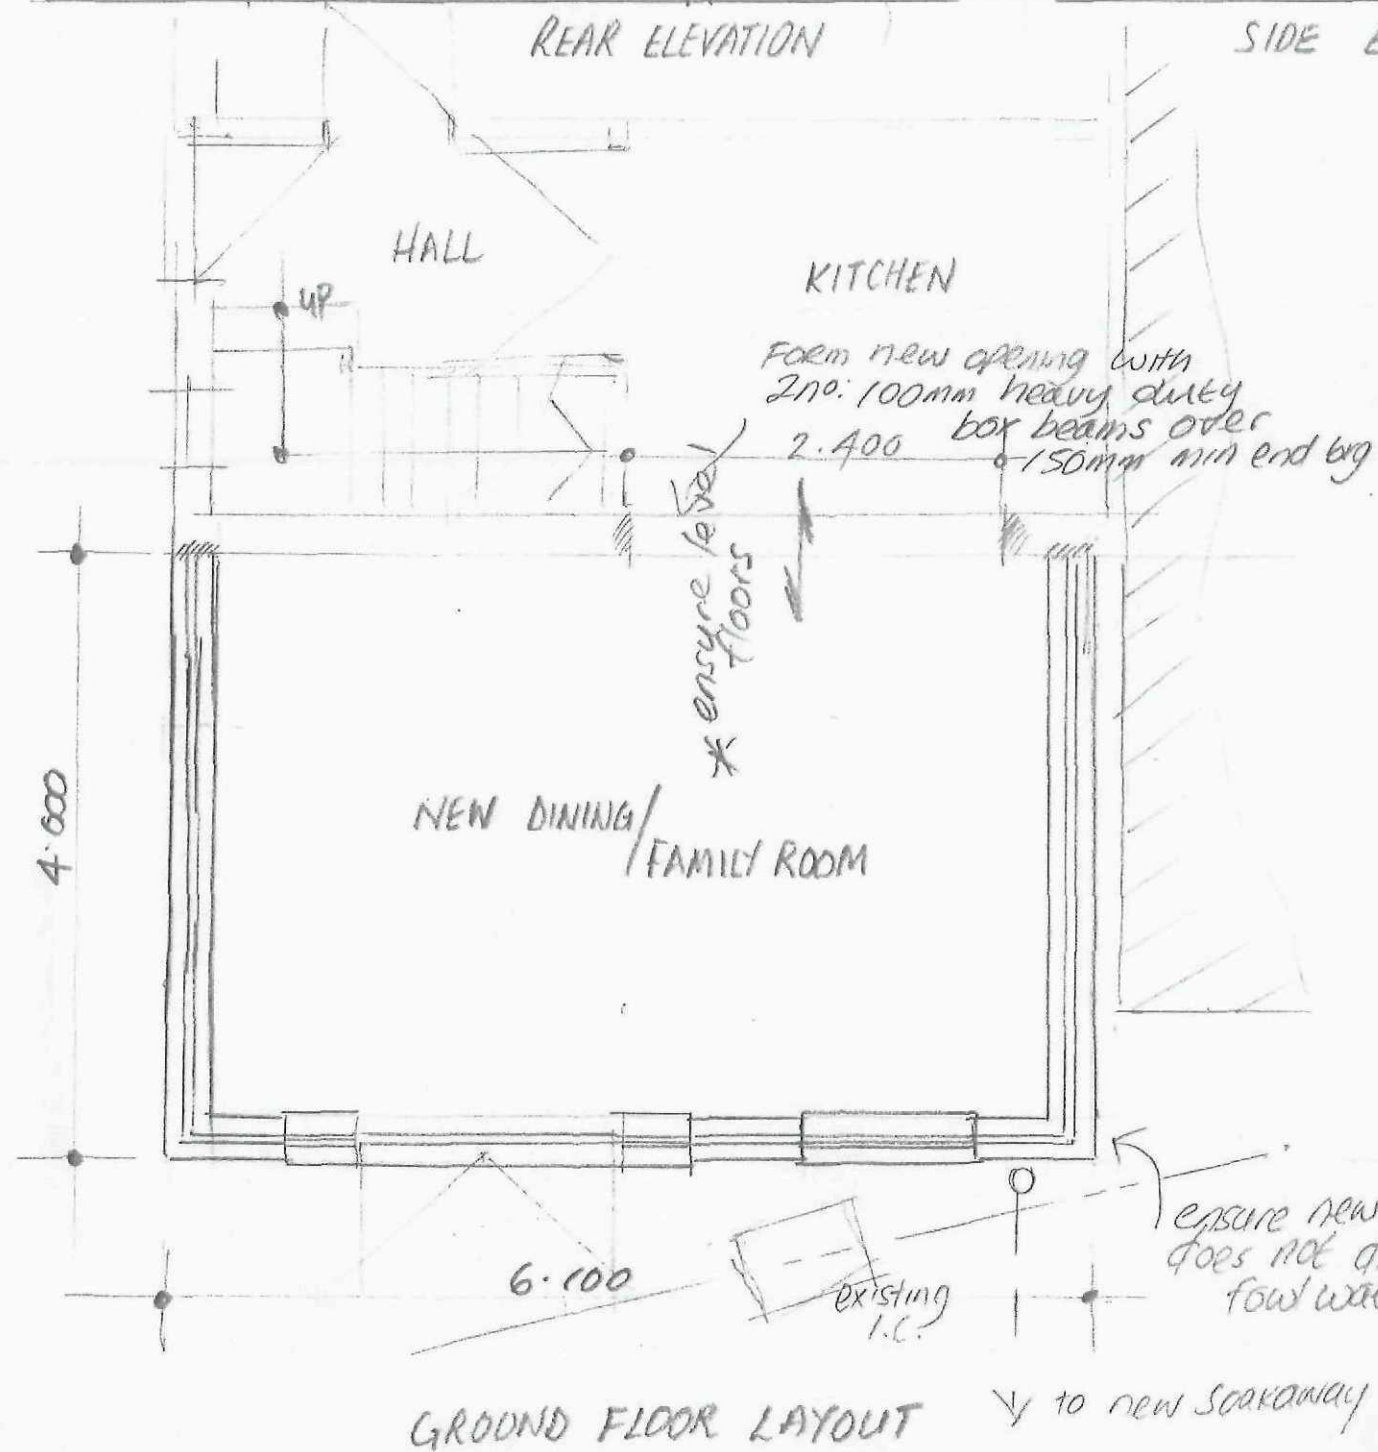


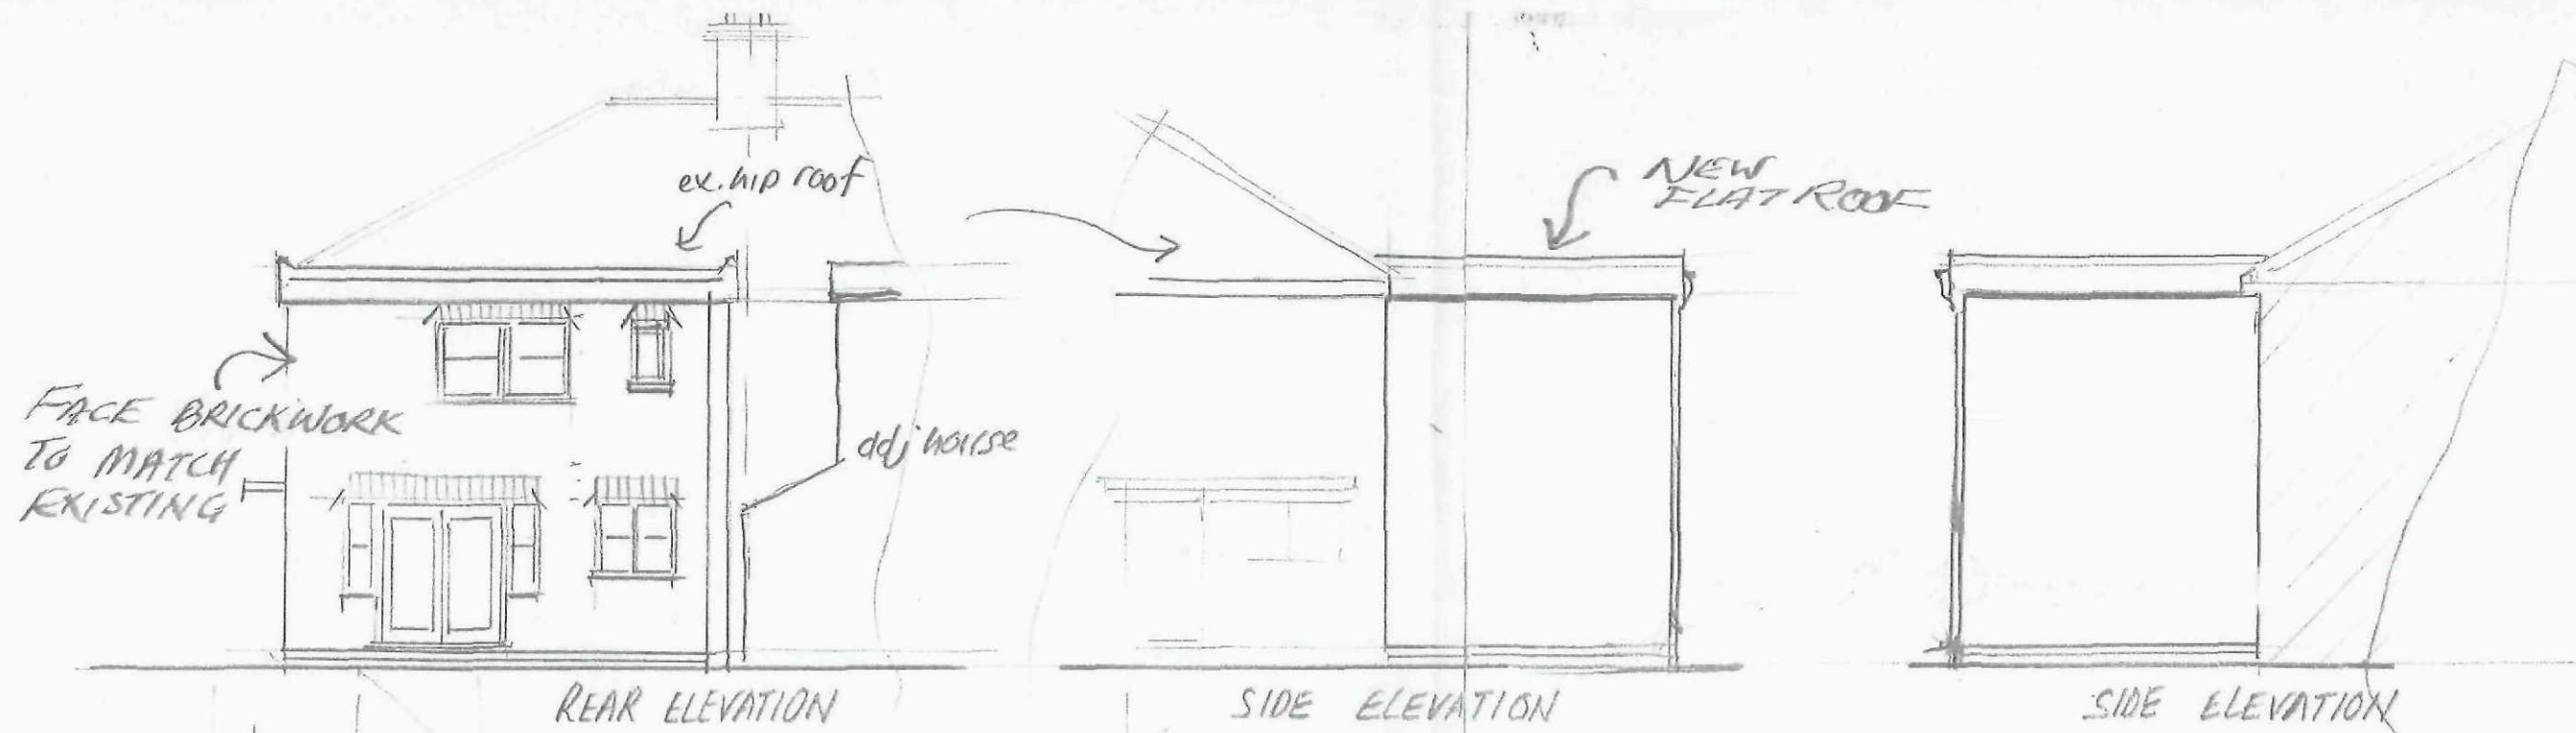

PROJECT: PROPOSED TWO STORE
REAR EXTENSION
SITE: 21 STOCKWELL GATE
WHAPLODE
CLIENT: MR P. SMITH
FIRST FLOOR LAYOUT
* A. RENDZ CHANGED TO BWC
PLANNING 27.07.15
SCALE: 1:50 1:100
DATE: MAY 2015