
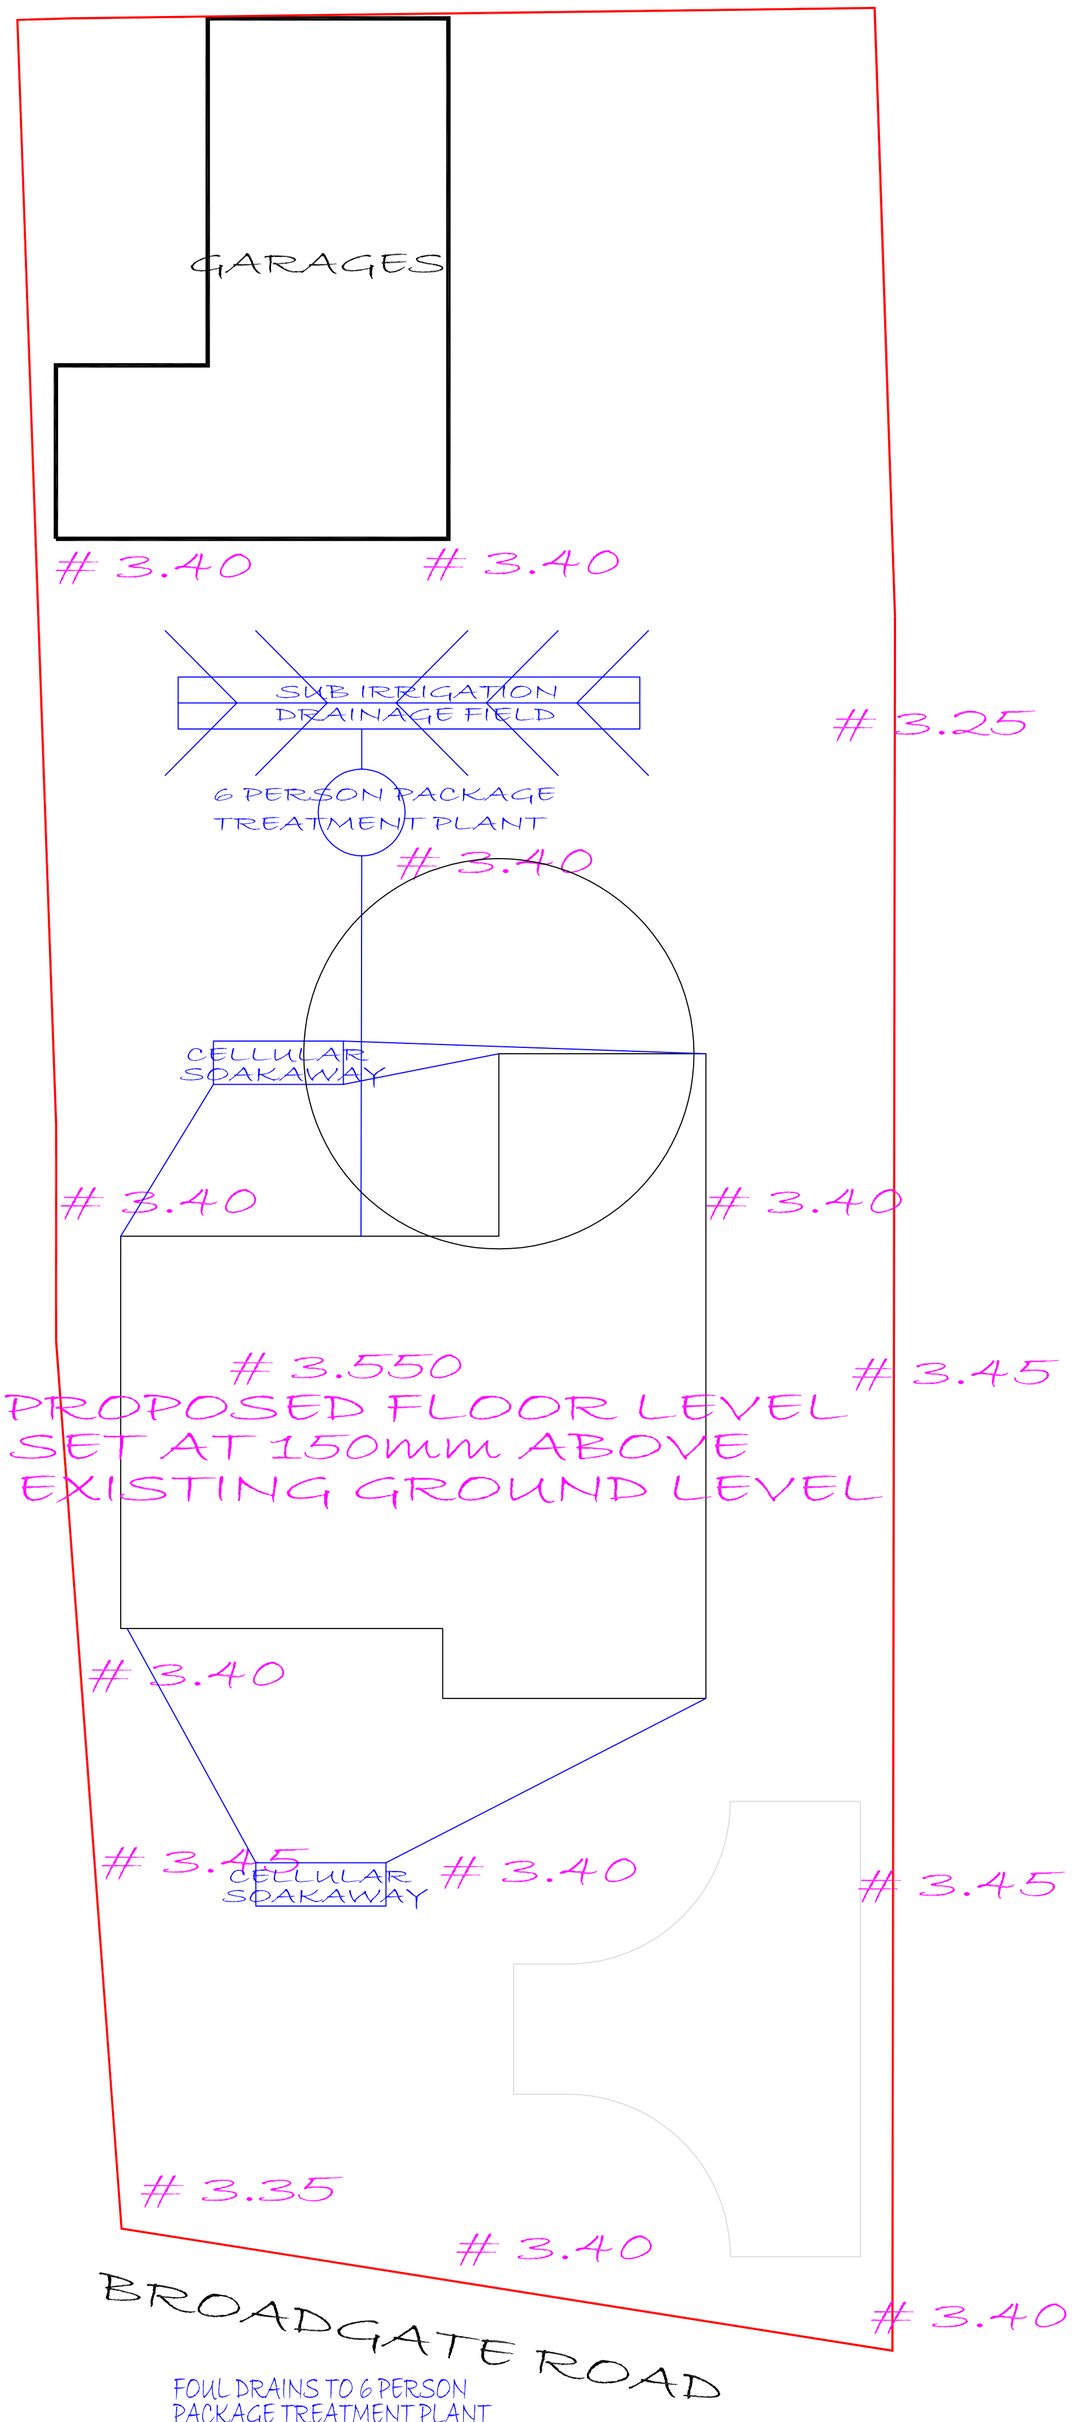


FOUL DRAINS TO 6 PERSON
PACKAGE TREATMENT PLANT
STORM DRAINS TO
EGG CRATE SOAKAWAYS

EXISTING AND PROPOSED SITE LEVELS
REMAIN WITHIN 100MM VARIATION

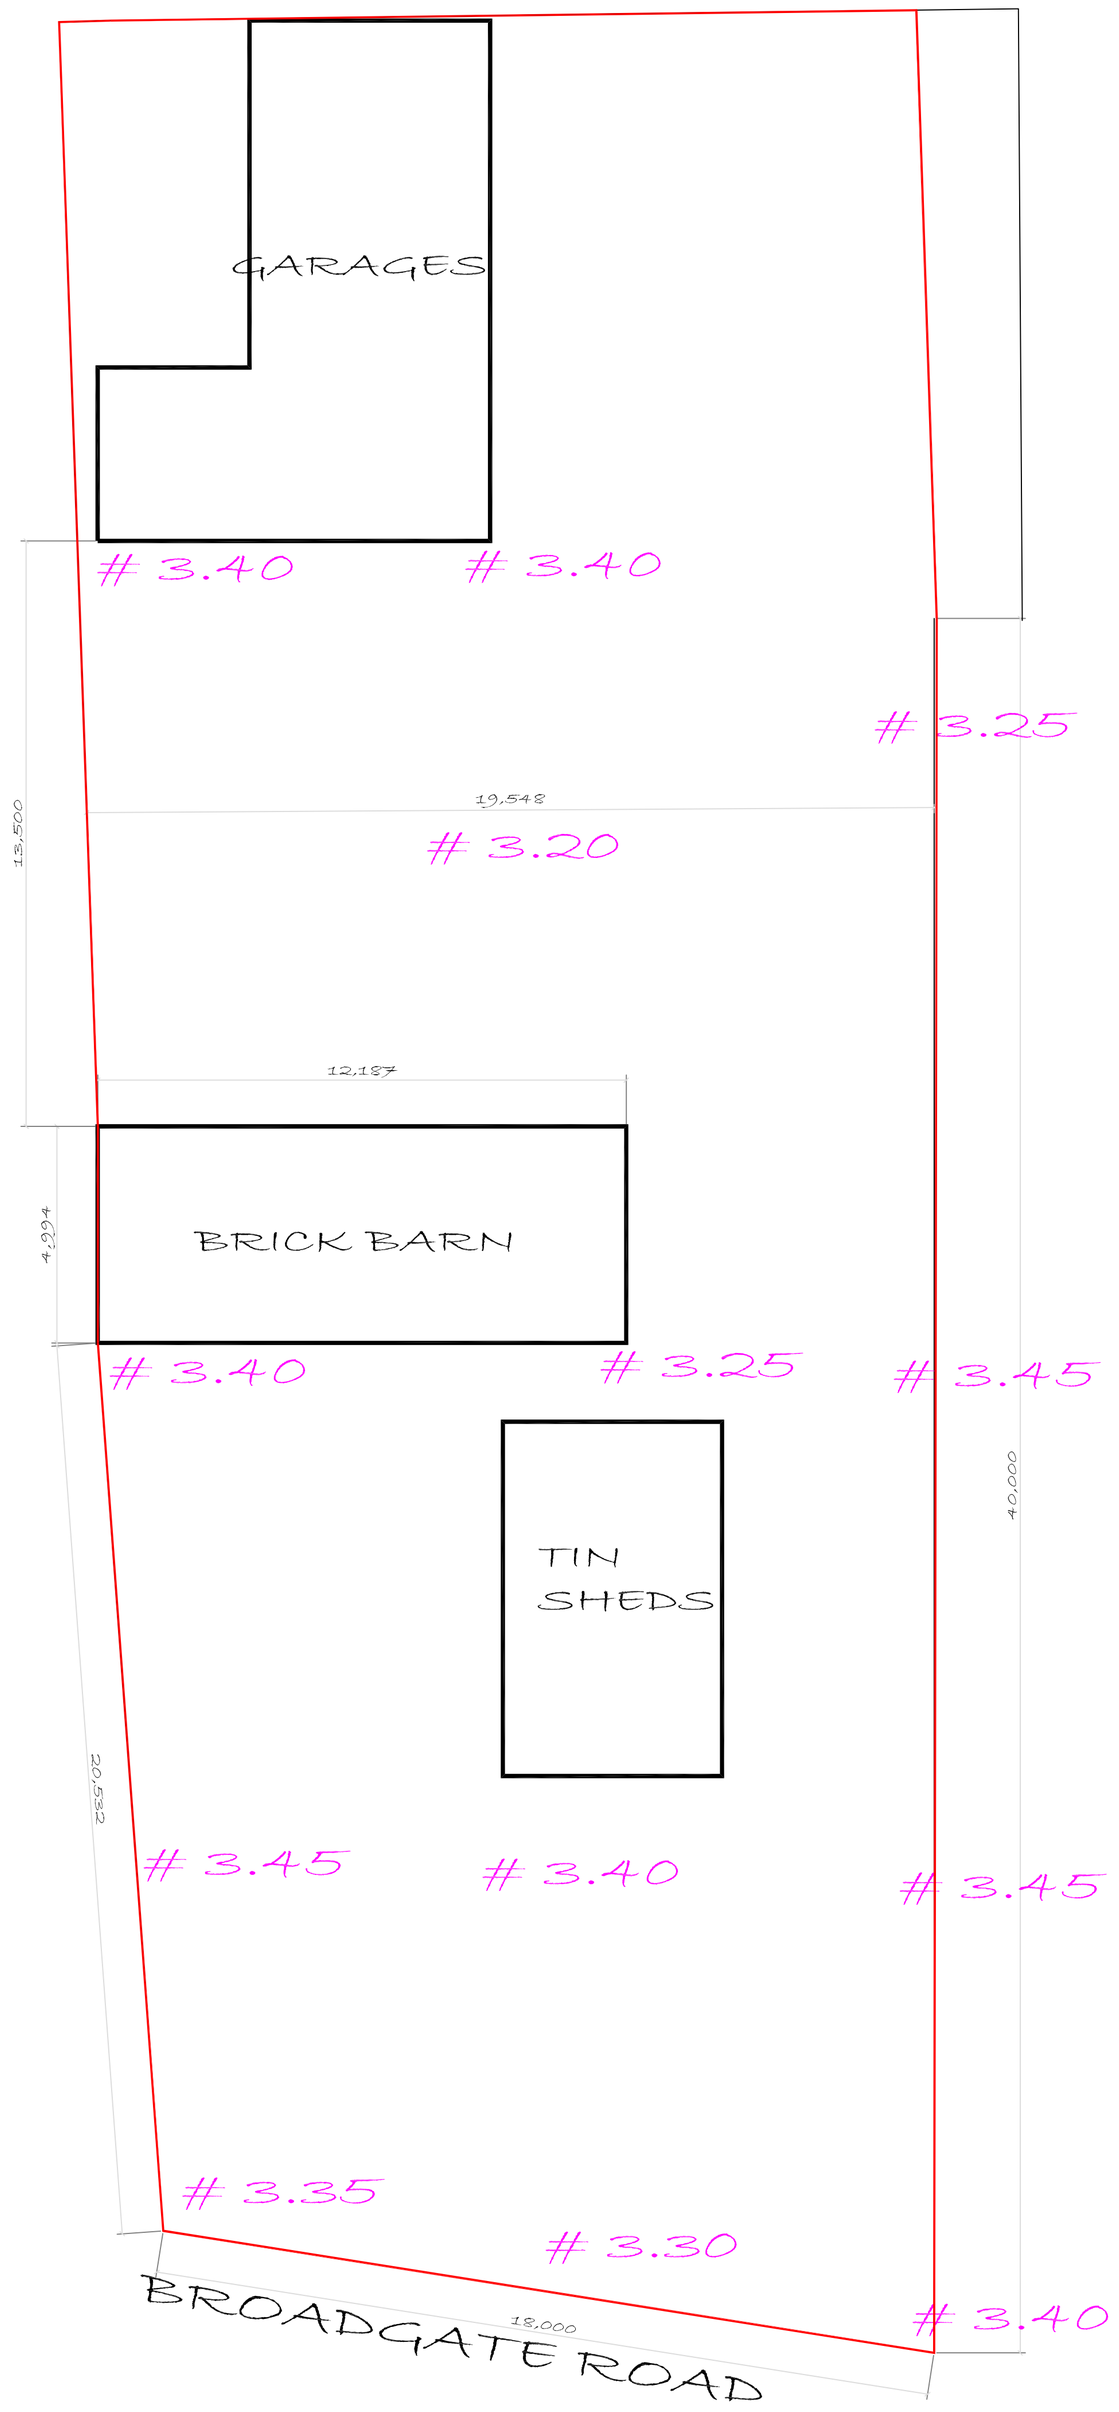

D B D S

Web site www.davidbrokerdesignservices.co.uk

DAVID BROKER DESIGN SERVICES
ARCHITECTURAL TECHNICIANS
OLDEN LODGE STATION ROAD
WISBECH ST MARY
WISBECH CAMBS.PE13 4RY
Telephone 01945 410421
ESTABLISHED 1975
E-mail- david.broker@btinternet.com

Issue:	
Client:	MR & MRS BRADICK
Drawing No:	2159-P3 EXISTING AND PROPOSED SITE LEVELS
Project:	PROPOSED 3 BEDROOM BUNGALOW ACCESS PARKING AND HARD AND SOFT LANDSCAPING AND RETENTION OF EXISTING GARAGES
Site:	LAND ADJ No 48 BROADGATE WHAPLODE DROVE SPALDING LINCS
Postcode: PE12 OTN	Drawn: DB / Checked: -
Print Scale: 1:50 1:100	Date: 24-04-2021 / Revision No: -