

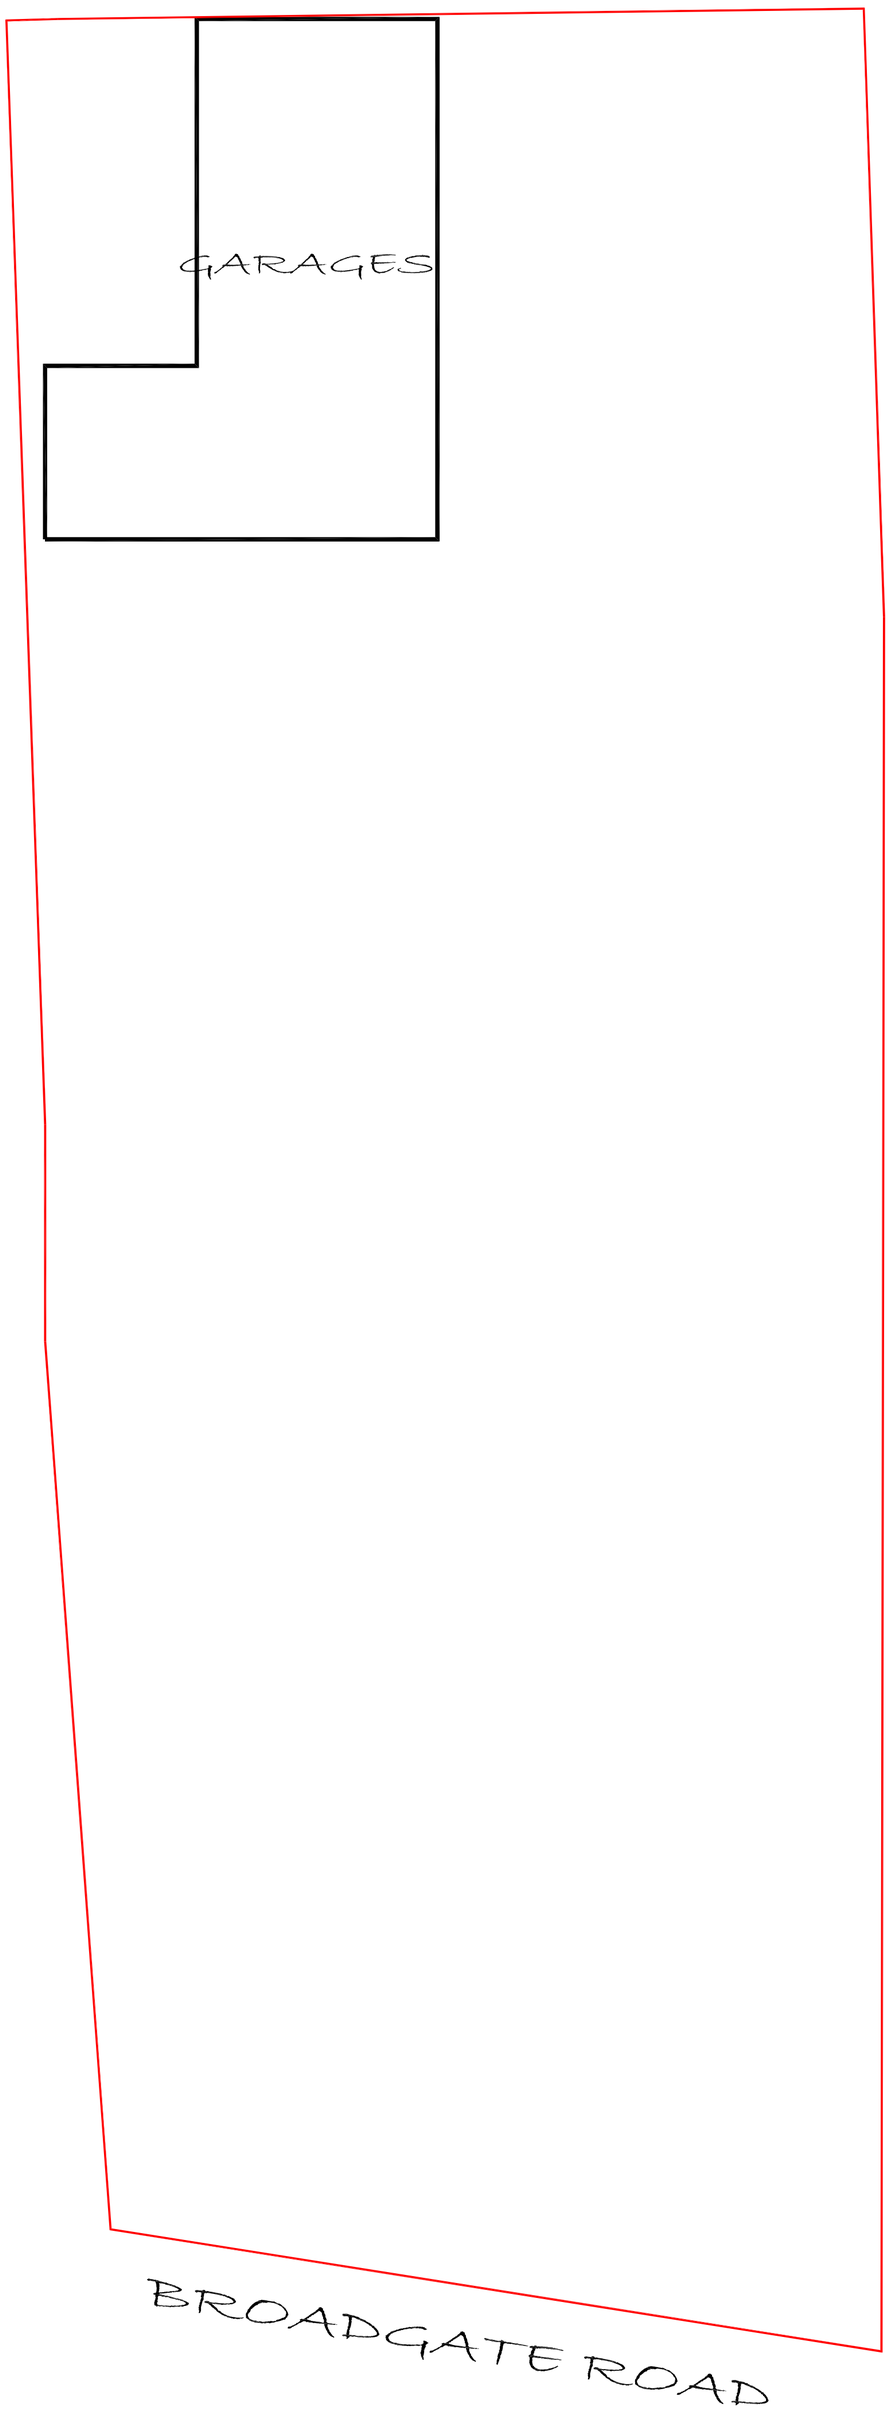


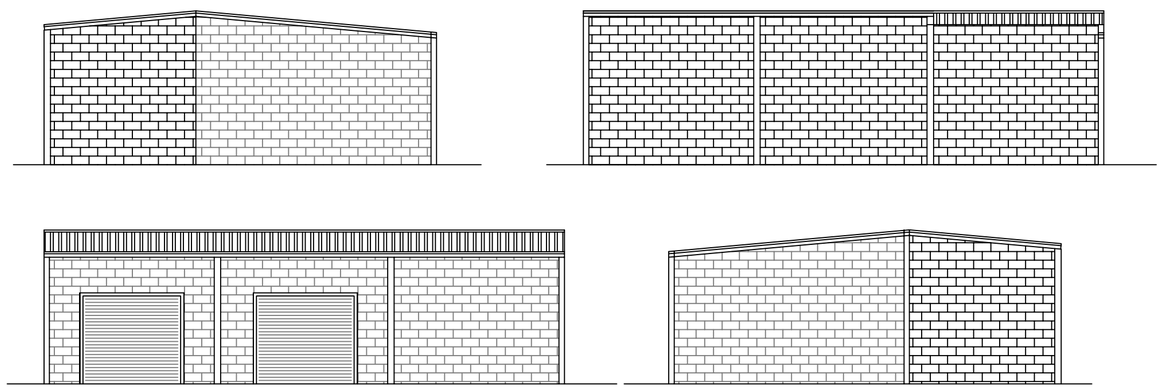

PROPOSED ALTERATIONS TO EXISTING GARAGES

EXISTING GARAGES

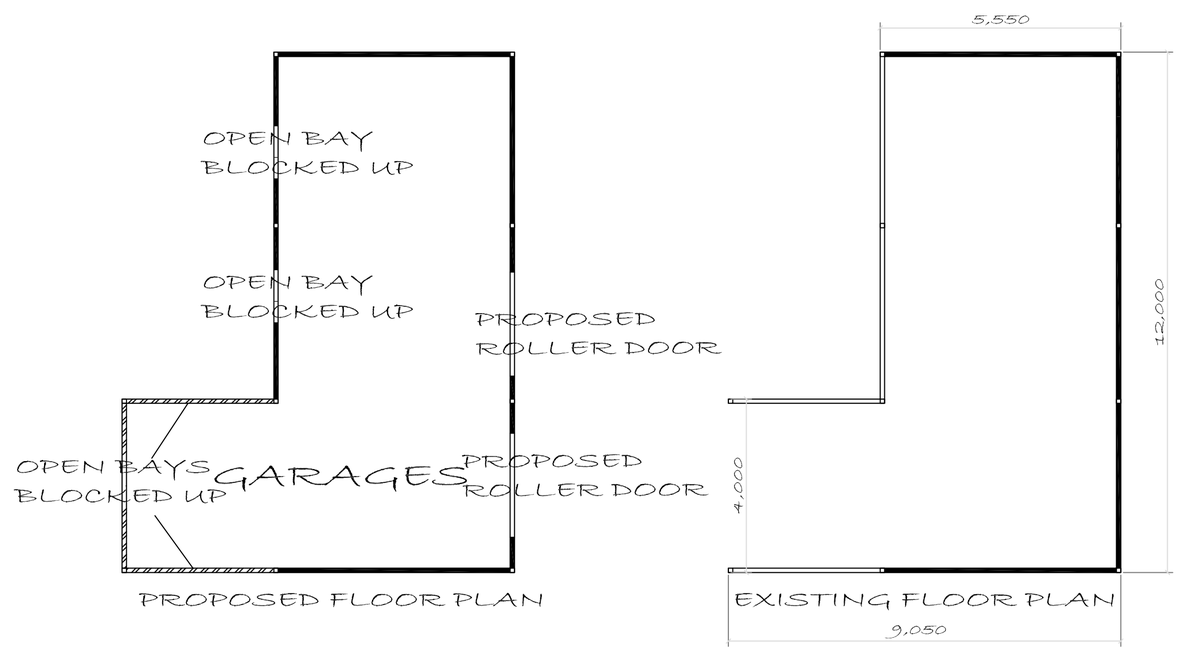

D B D S

Web site www.davidbrokerdesignservices.co.uk

DAVID BROKER DESIGN SERVICES
ARCHITECTURAL TECHNICIANS
OLDEN LODGE STATION ROAD
WISBECH ST MARY
WISBECH CAMBS.PE13 4RY
Telephone 01945 410421

ESTABLISHED 1975
E-mail- david.broker@btinternet.com

Issue:	
Client:	MR & MRS BRADICK
Drawing No:	2159-P5 RETAINED GARAGE DETAILS
Project:	PROPOSED 3 BEDROOM BUNGALOW ACCESS PARKING AND HARD AND SOFT LANDSCAPING AND RETENTION OF EXISTING GARAGES
Site:	LAND ADJ No 48 BROADGATE WHAPLODE DROVE SPALDING LINCS

Postcode: PE12 OTN	Drawn: DB	Checked: -
Print Scale: 1:50 1:100	Date: 24-04-2021	Revision No: -