


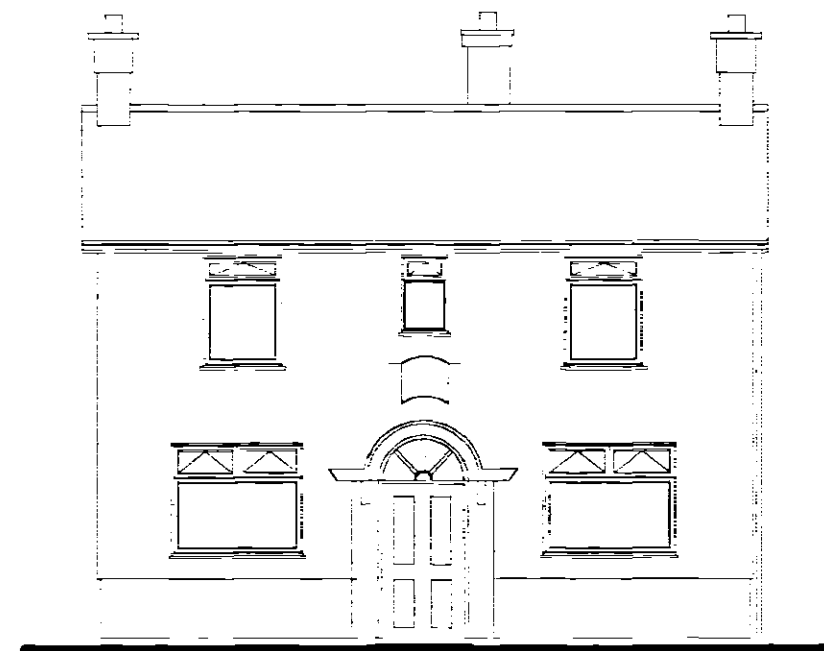


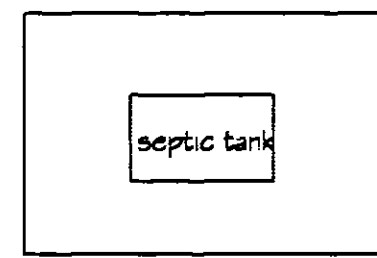

Front Elevation
Scale : 1/100

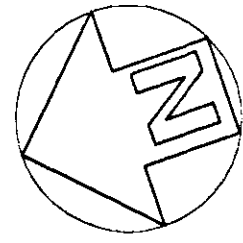




Side Elevation

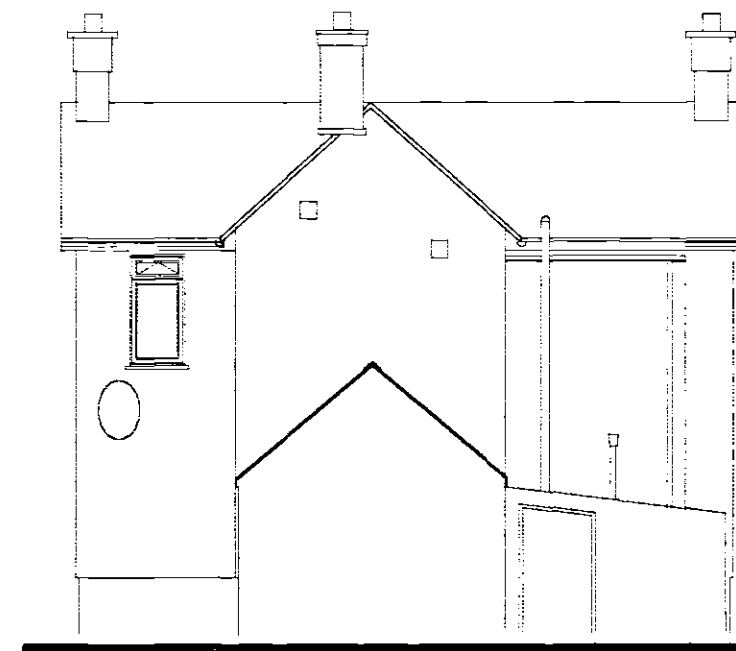


Rear Elevation




Side Elevation

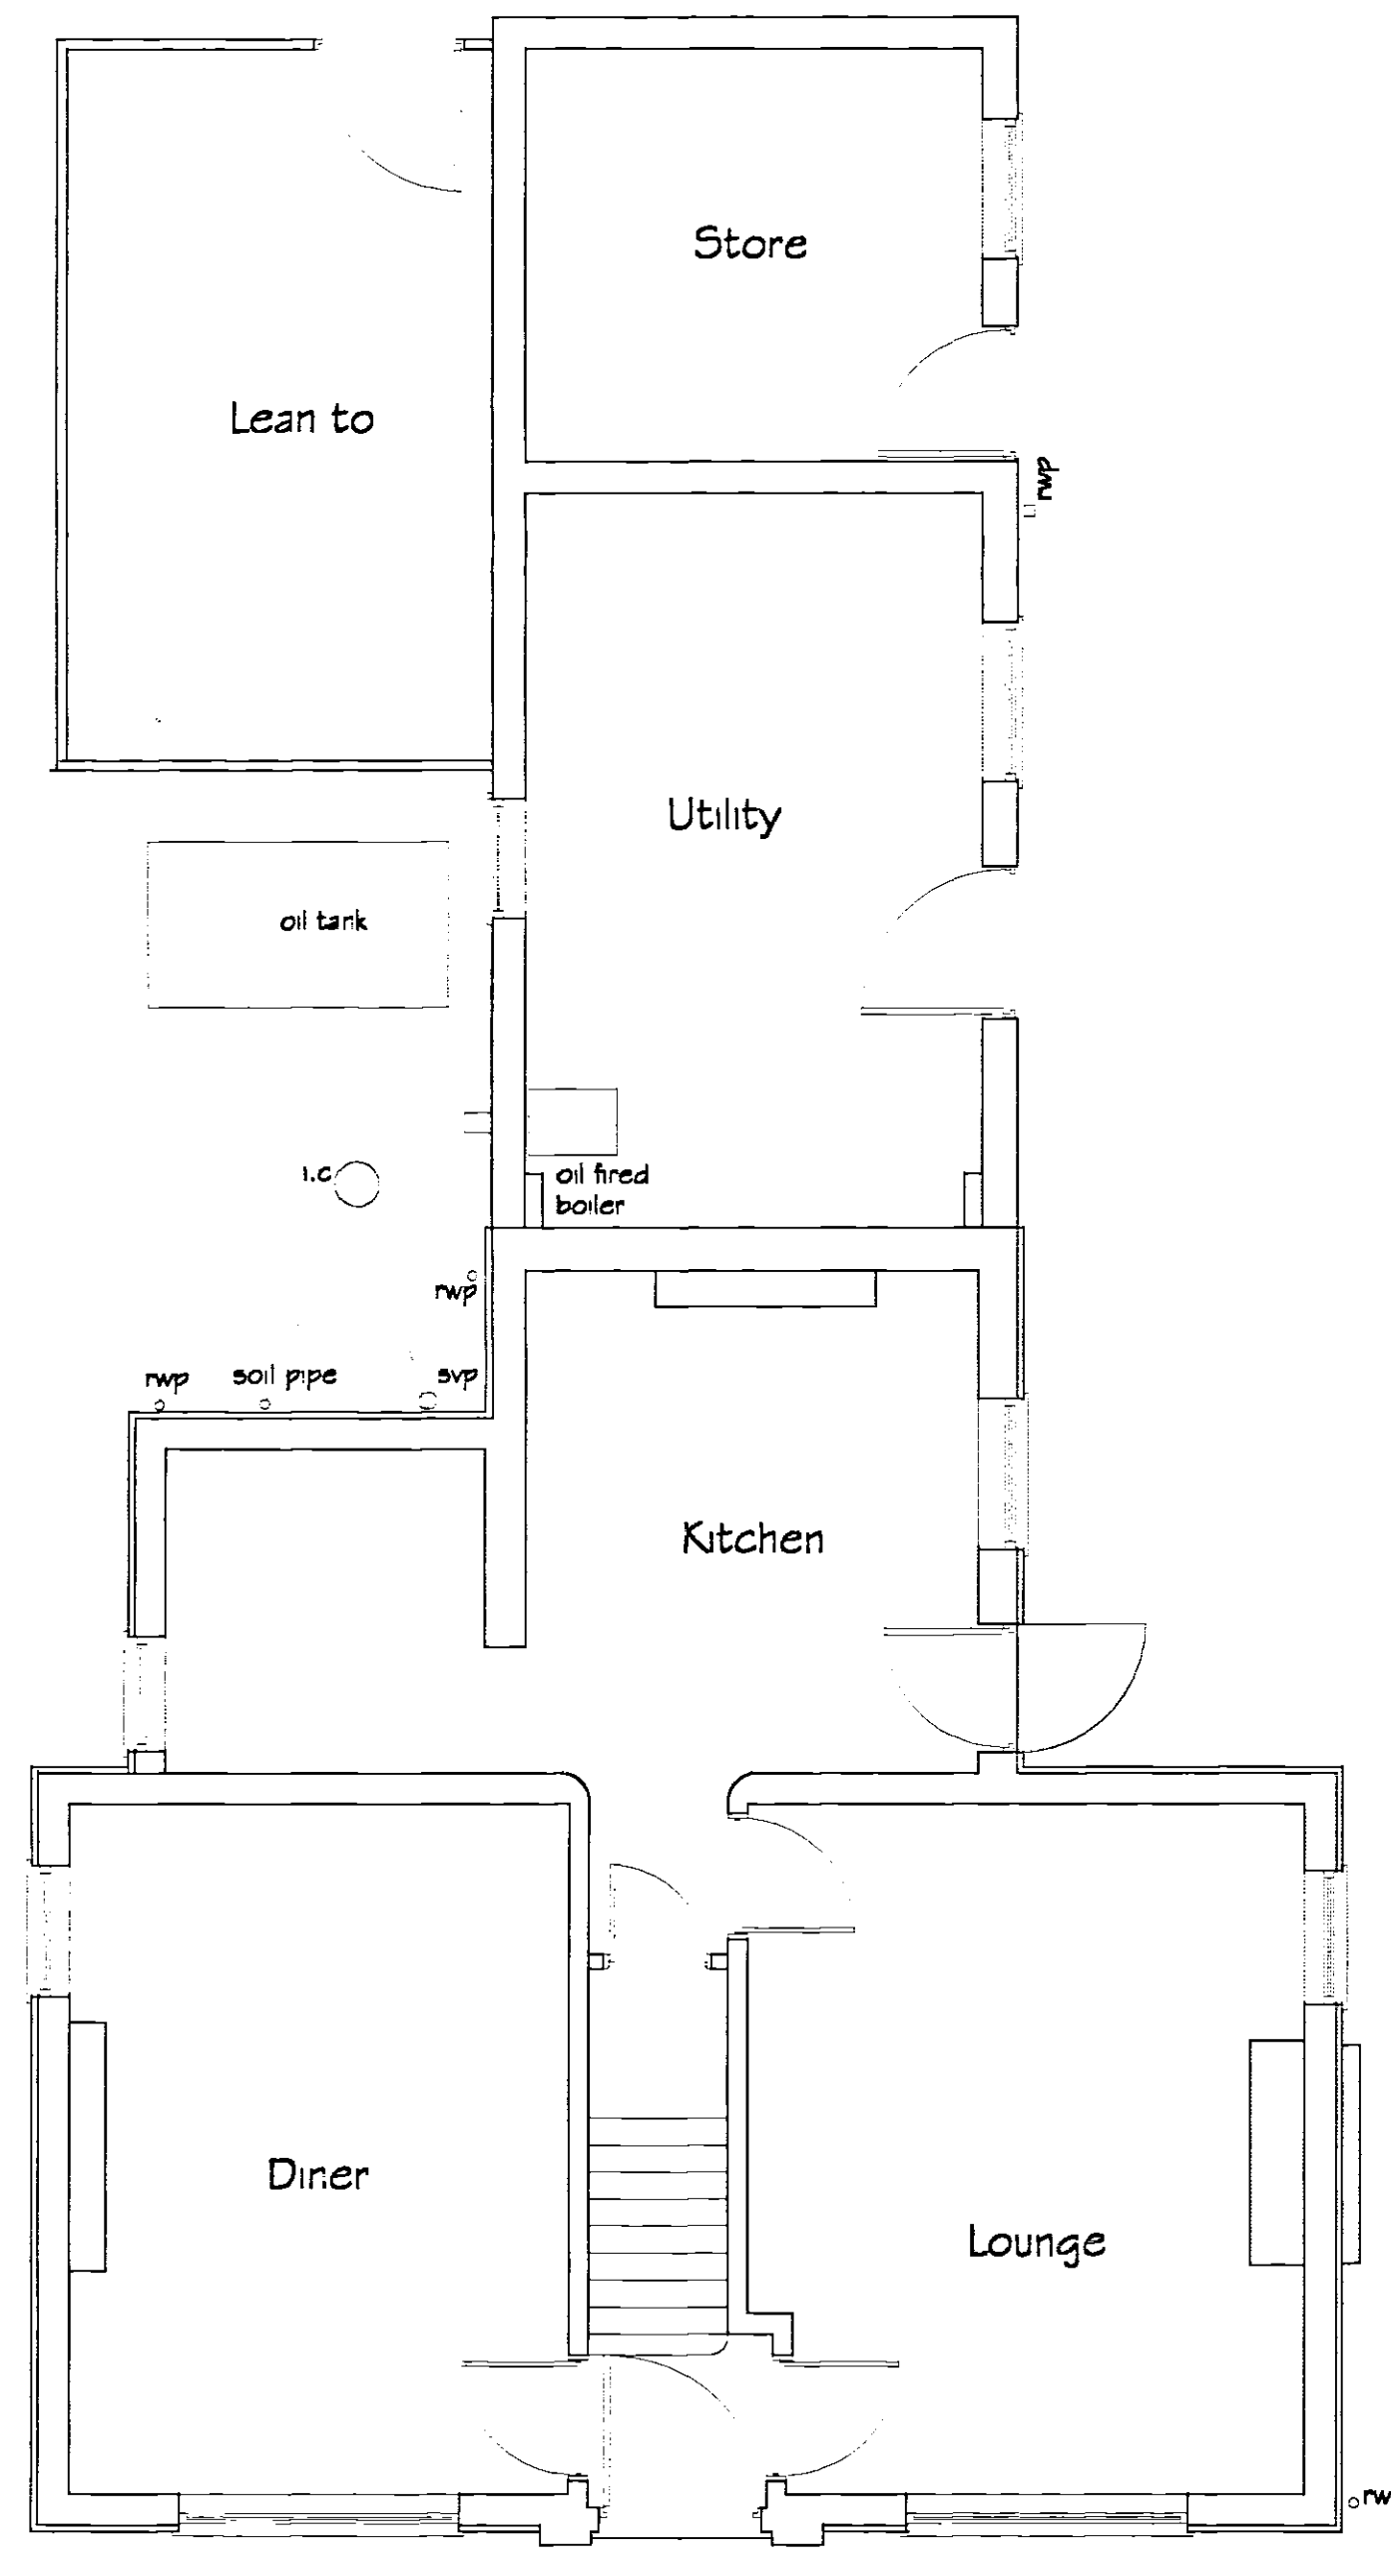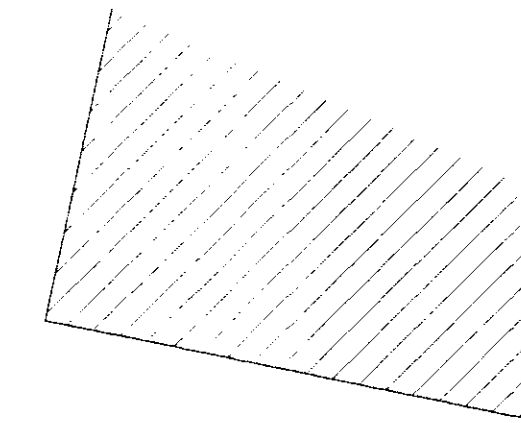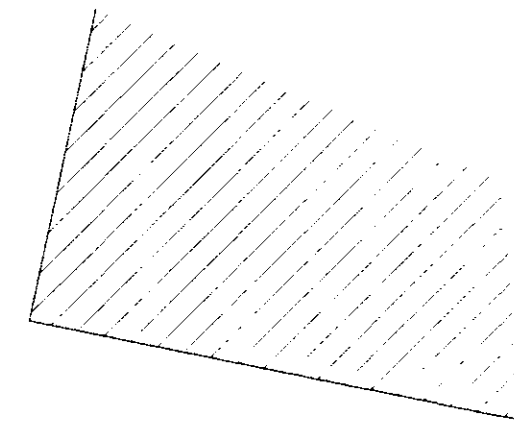

Ground Floor Plan
Existing buildings to be demolished external floor area = 61 m²
Scale : 1/50

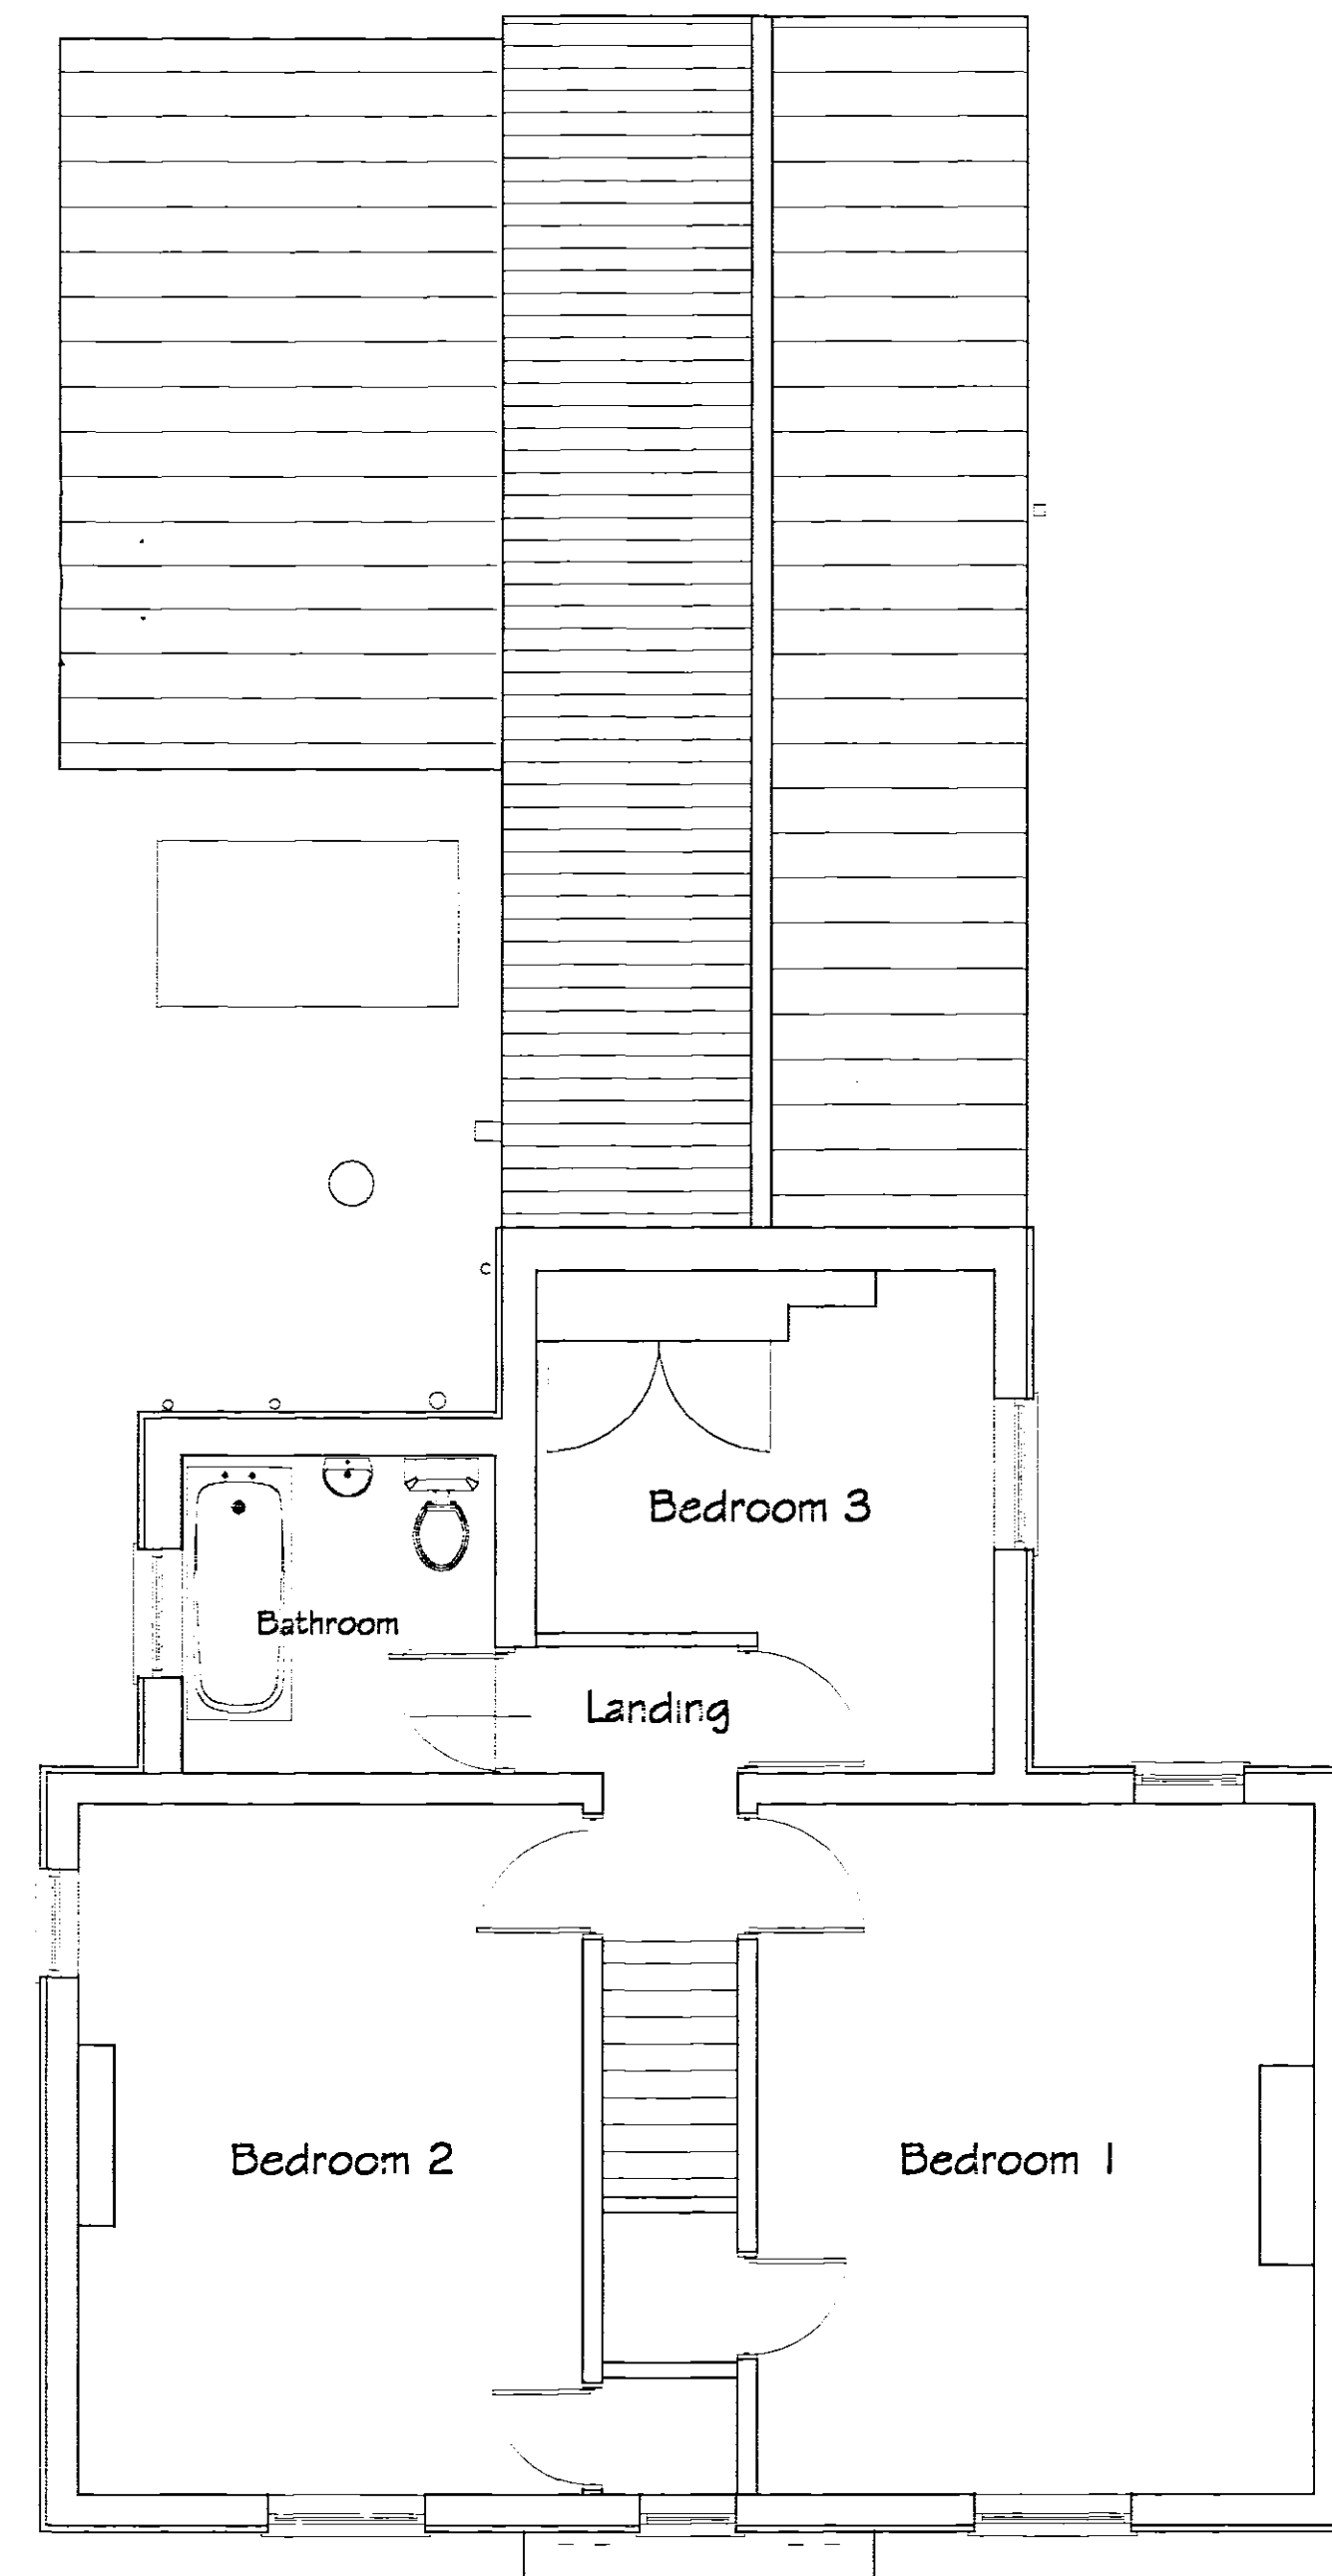

First Floor Plan
Existing buildings to be demolished external floor area = 18 m²

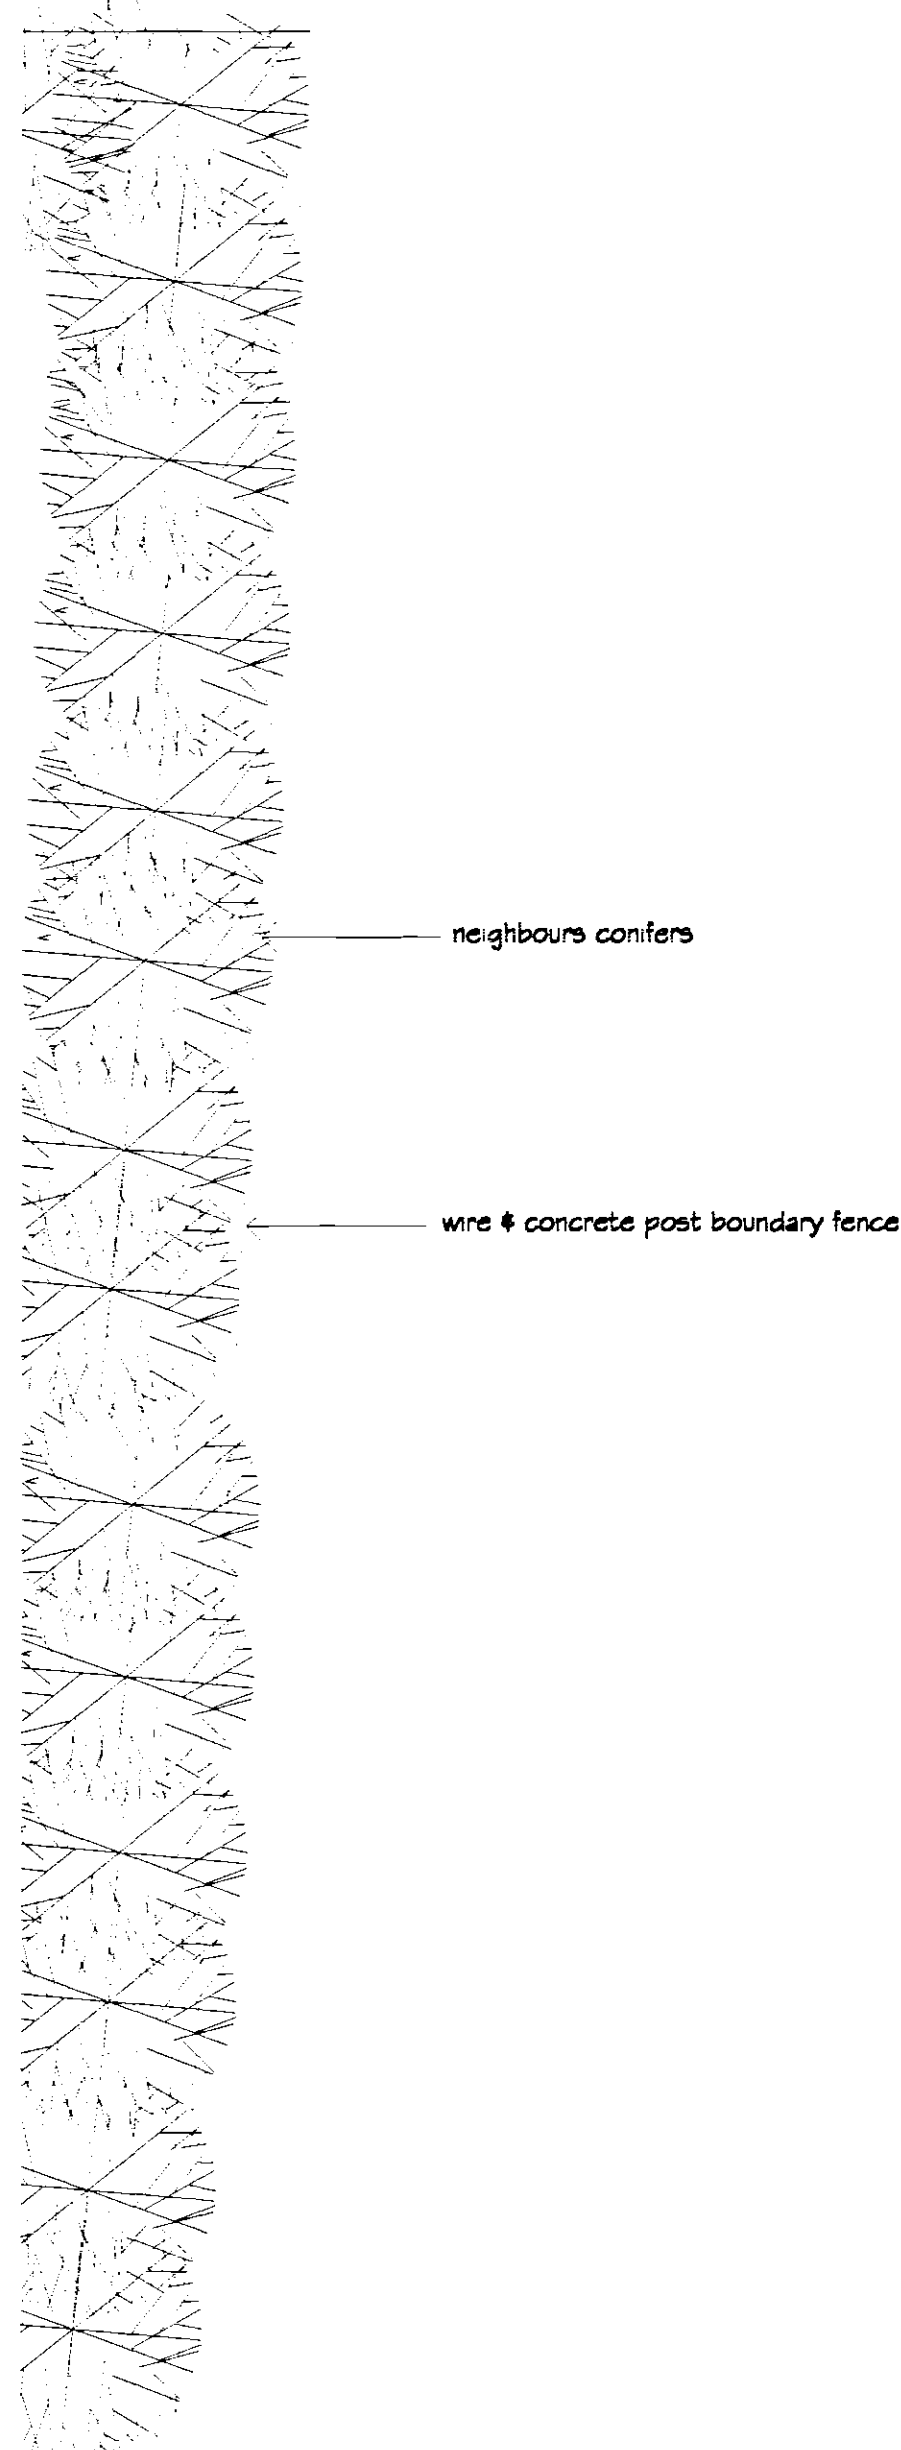

REVISIONS		BY	DATE
DRAWN	MJW	DATE	4/2/07
SCALE	1/50 1/100	CHECKED	
CLIENT	Mr. & Mrs. E. Johnson "Mowcop" Downside Bank Crowland Peterborough Cambs PE6 0NF		
PROJECT	Proposed demolish existing two & single storey rear structures to existing dwelling & replace with new two & single storey rear extensions		
DETAILS			
Existing Floor Plans & Elevations			
 Malcolm Watson architectural - detailing services Residential - Commercial - Industrial - Agricultural Planning & Building Regulations Submissions 13 Wimberley Way, Pinchbeck, Spalding, Lincs. PE11 3RY. Tel / Fax : 01775 767650 email : mjw, lsb@btinternet.com  BUILDING GATEWAY SOLUTIONS			
DRWG No.18711/2007			