


All laps must be fully sealed.

Detail Issued For Guidance Only,
Designer's Approval Required

Site construction sequencing should be assessed before the appropriate Visqueen Standard Detail is selected & approved by the Designer

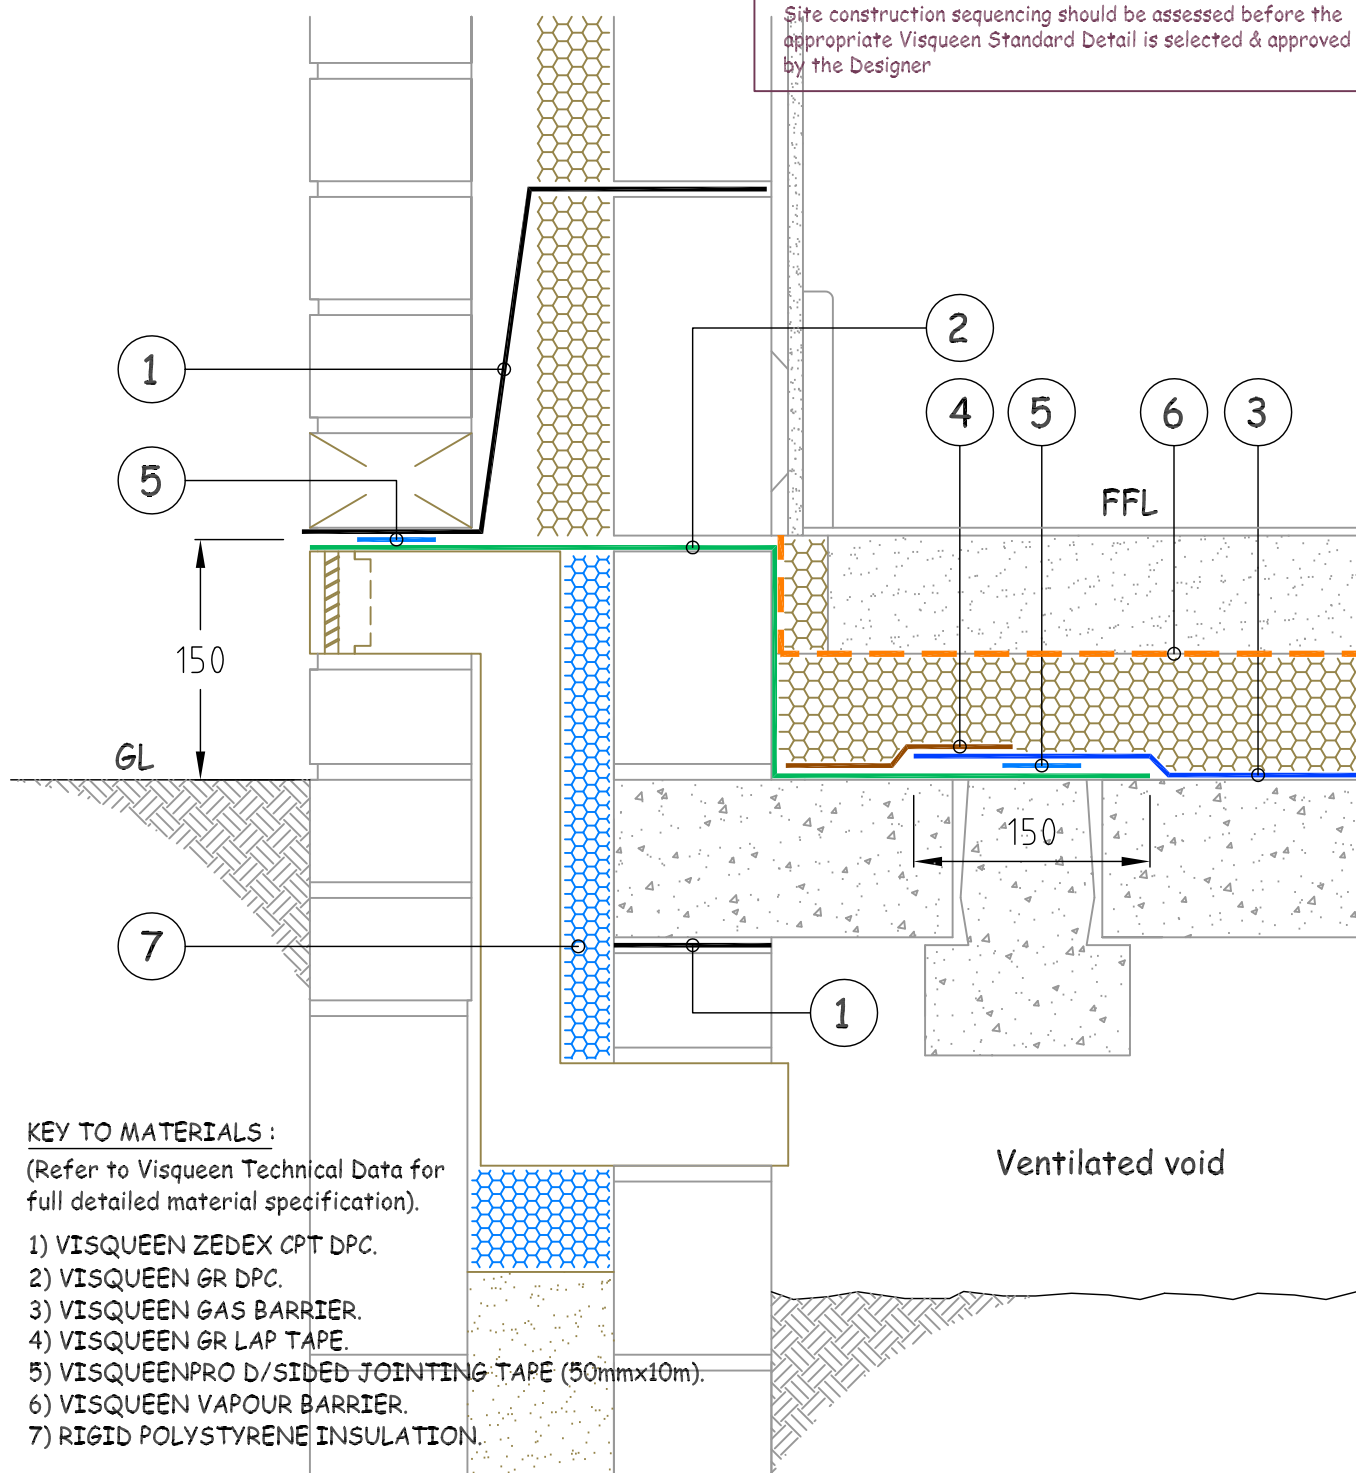

NB: DO NOT SCALE - USE FIGURED DIMENSIONS ONLY.



Visqueen Building Products
Contact Technical Support :
t : 0333 202 6800
f : 0333 202 6886
e : enquiries@visqueenbuilding.co.uk
www.visqueenbuilding.co.uk

Project: Standard Detail : Suspended Slab - Typical Edge Detail - Option 1.

Drawing No.- GB-01.

Date.- 11/11.

Scale.- NTS.

© COPYRIGHT
RESERVED.