

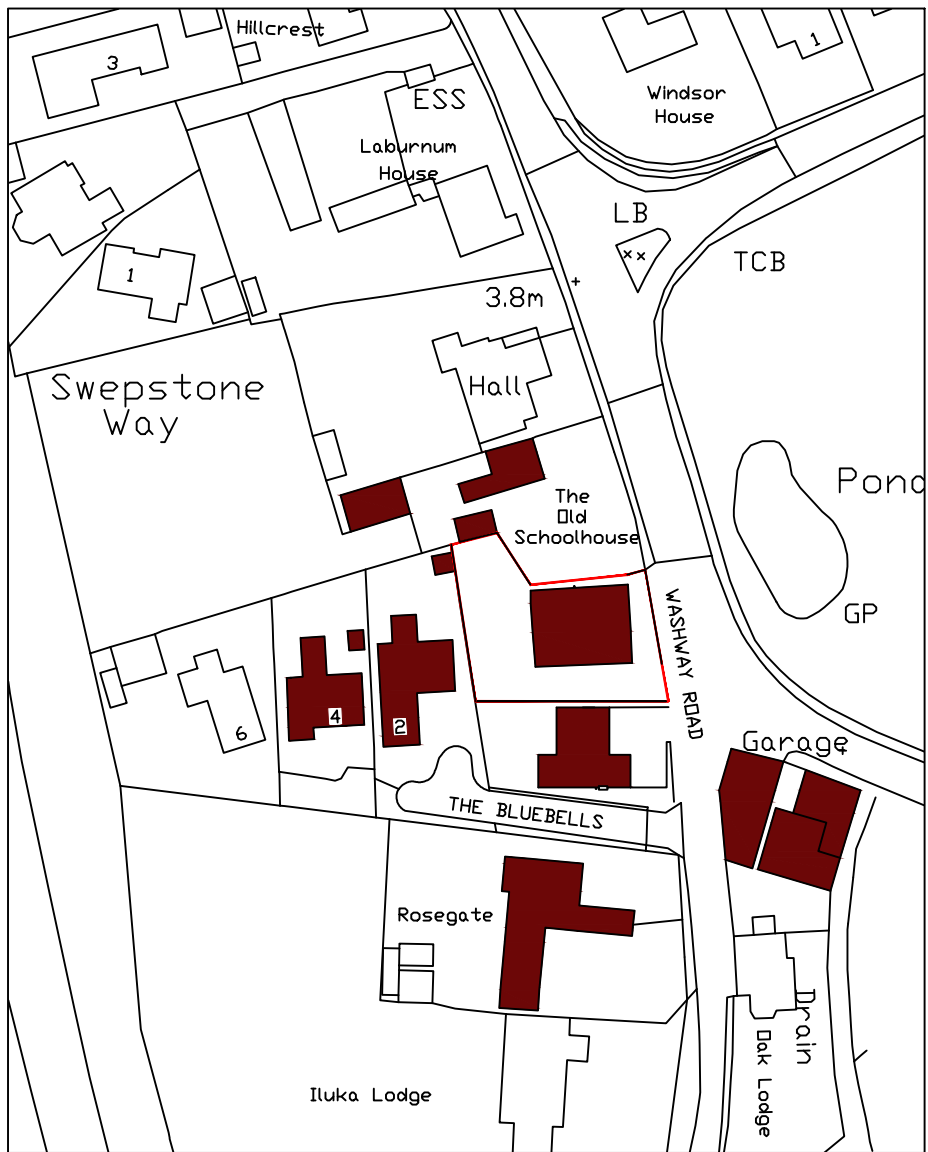
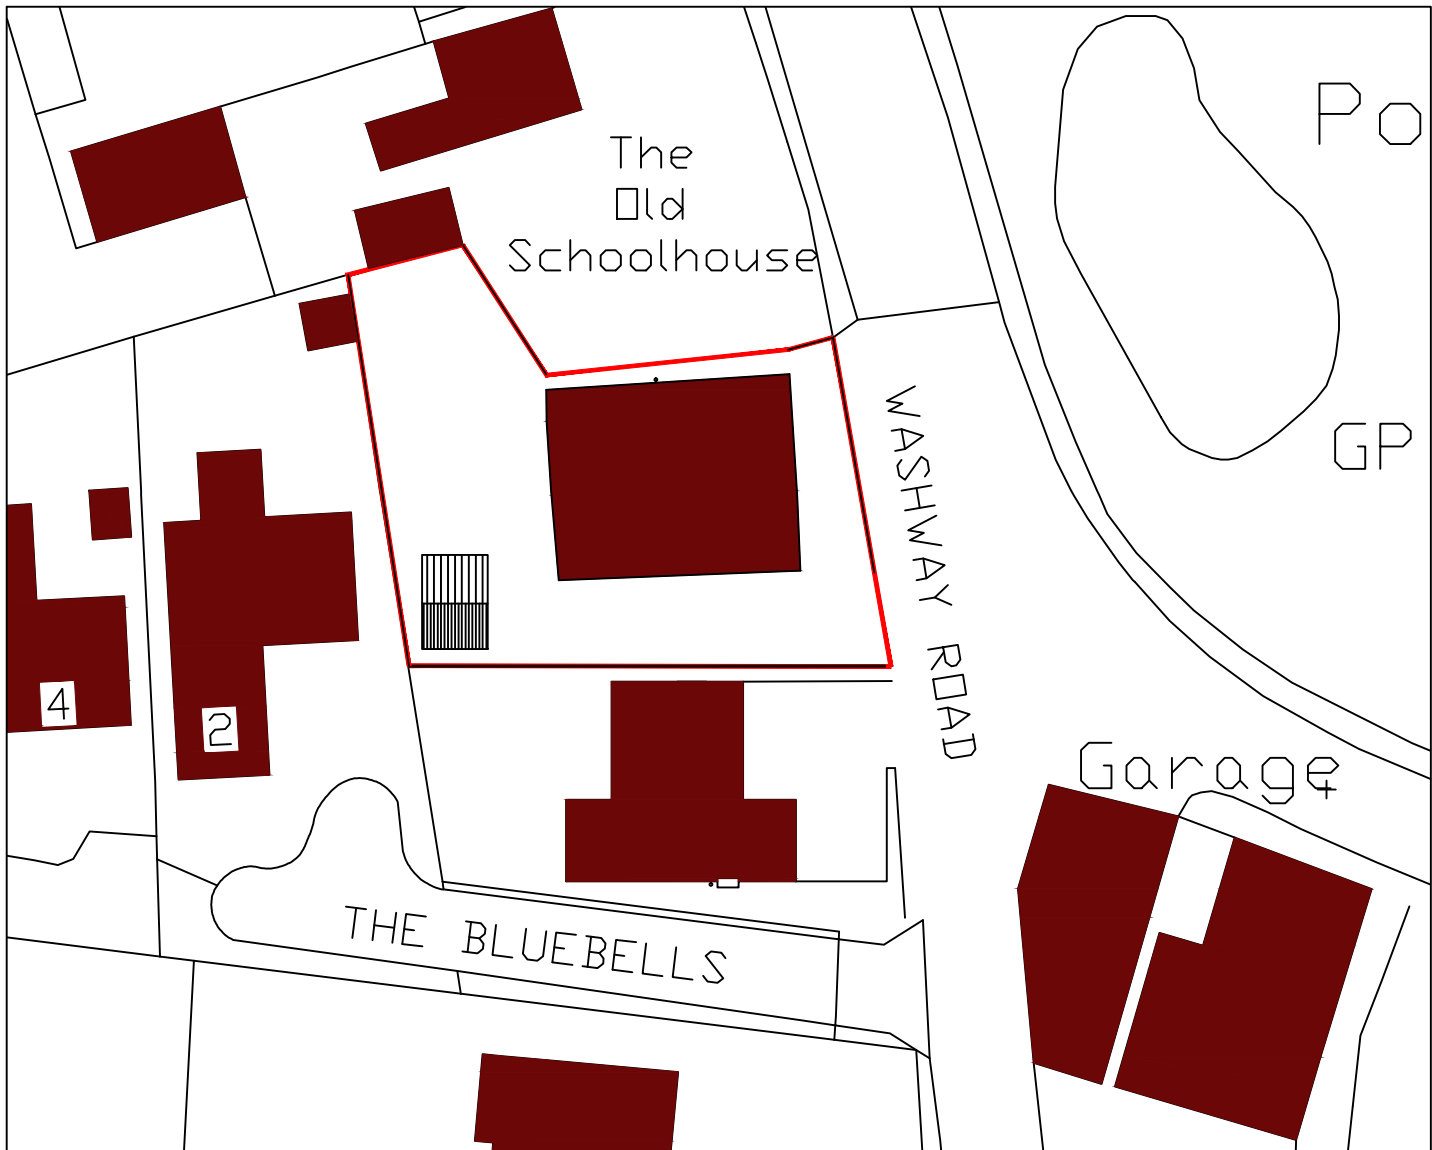
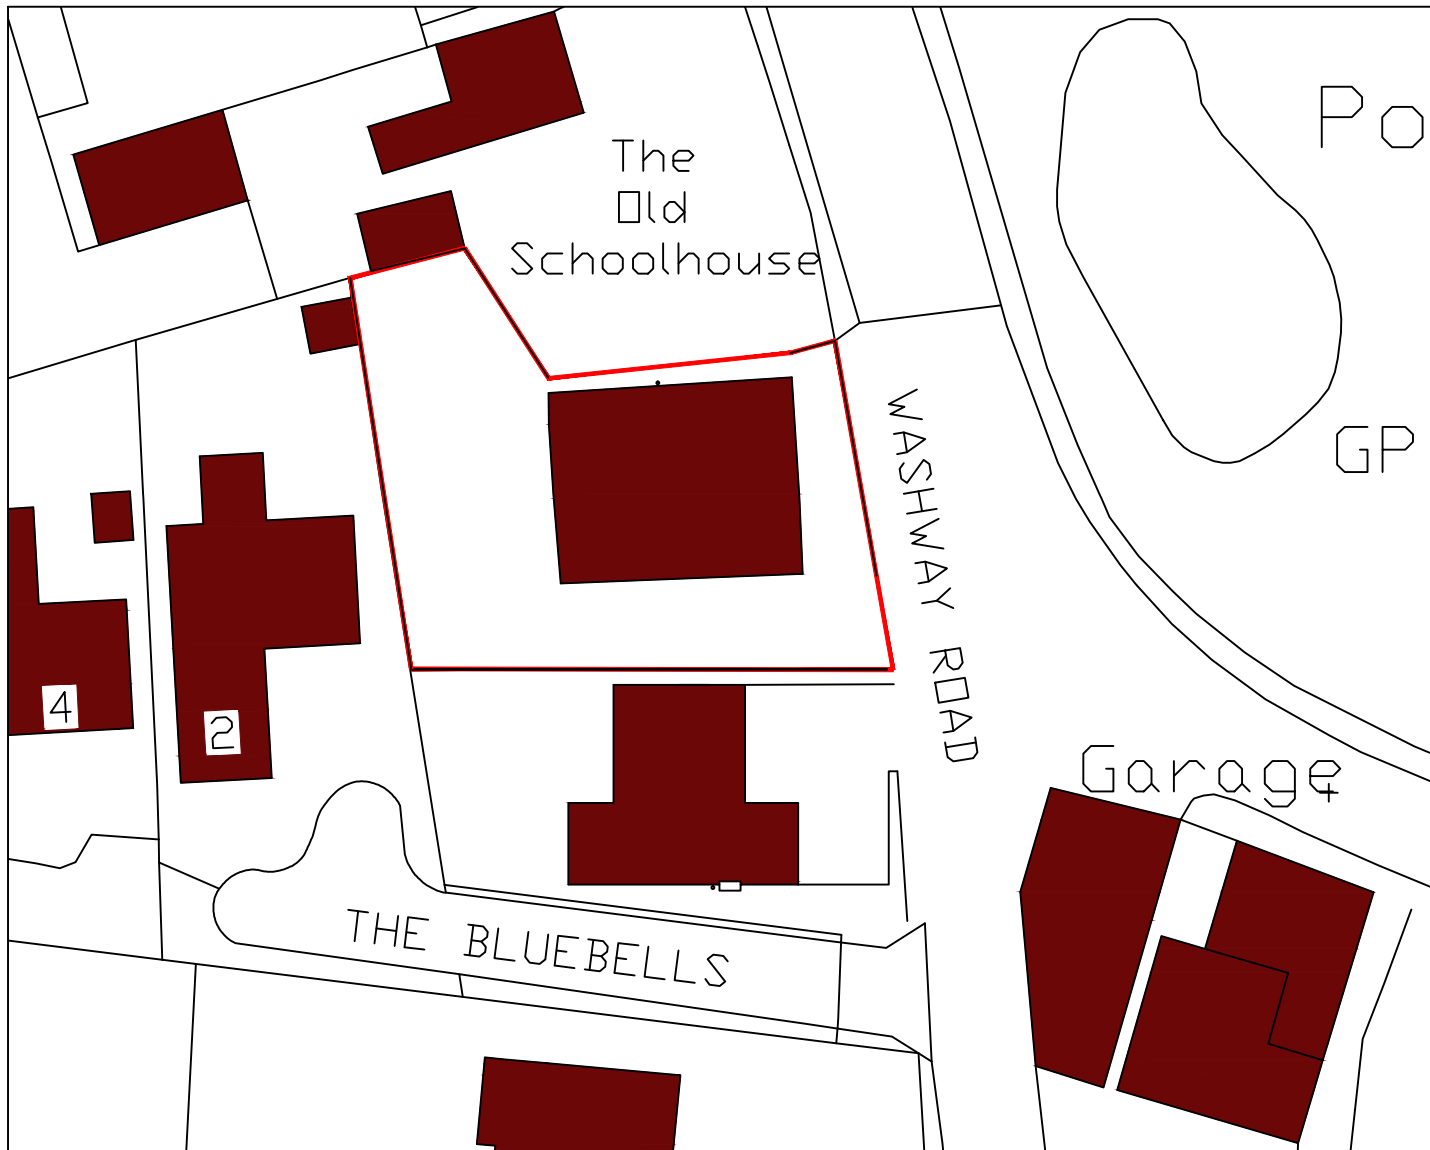
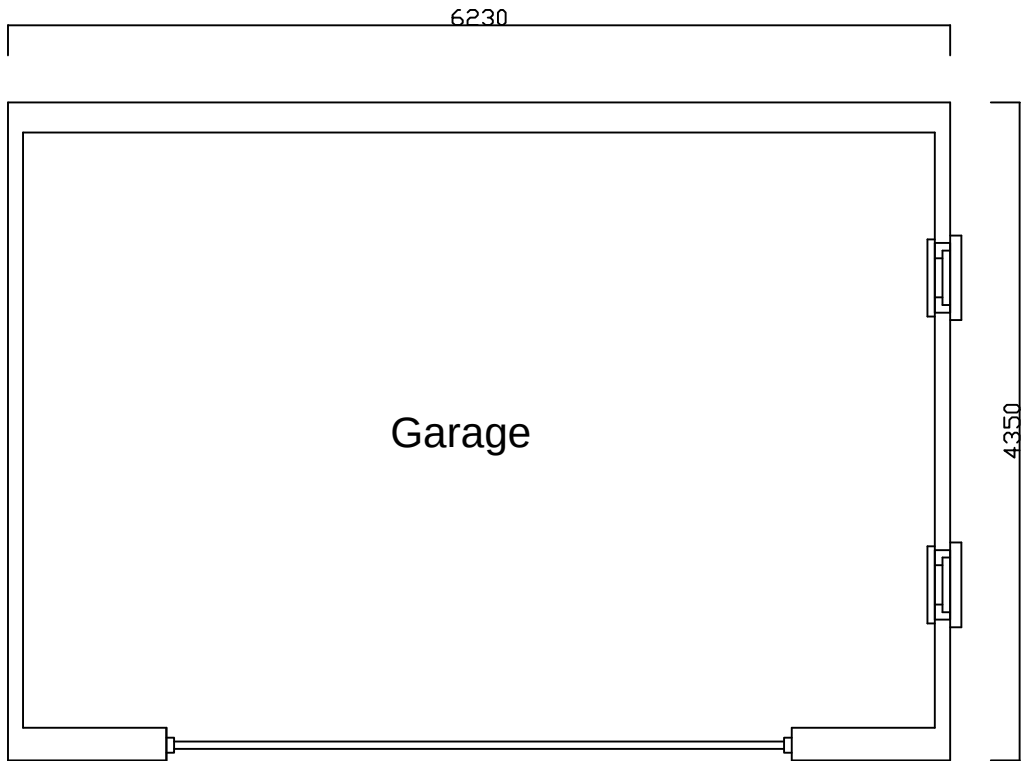


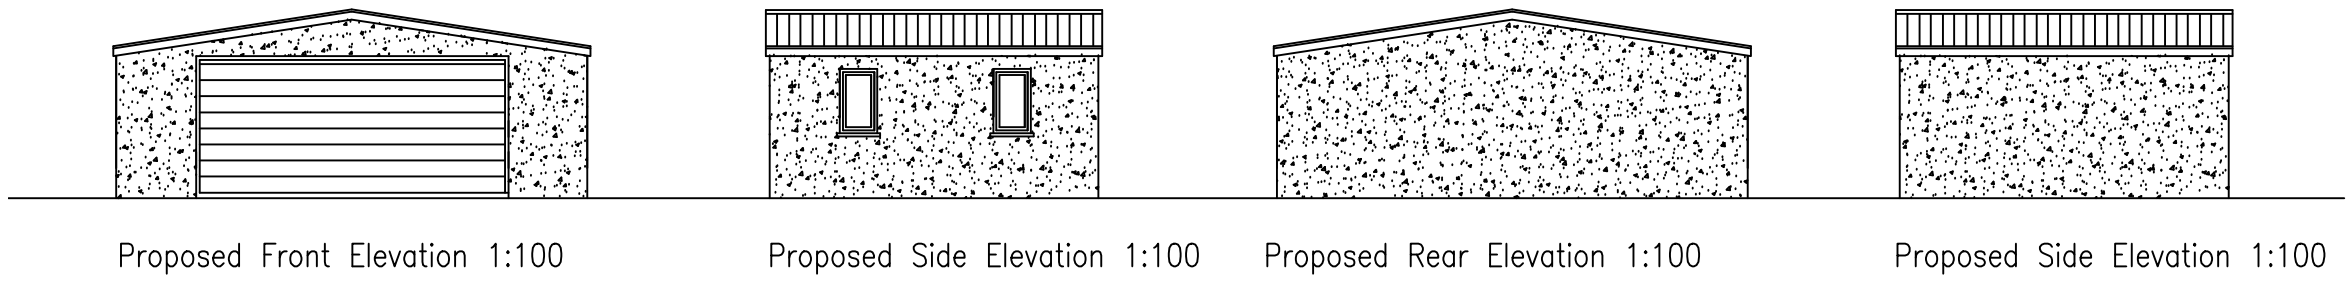

General Notes:
-Dimensions on all drawings are shown in "mm".
-The contractor,sub-contractor and supplies must verify all dimensions before commencement of any works on site.
-This drawing is to be read in conjunction with any relevant engineers and specialist sub-contractor drawings and specifications.

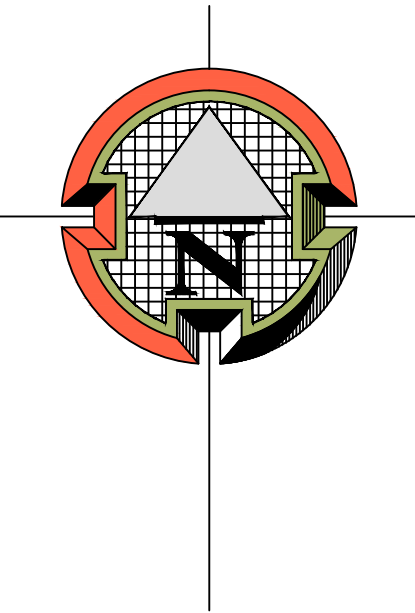

Revisions:	

Reference: 191/Plan	Pages: 1
------------------------	-------------

Scale: as shown

Project: Proposed erection of a Garage

Site Address: New Saracens Head Washway Road Saracens Head Lincs
--

Client: Mr and Mrs Fitzgibbon



Southfork Farm
Seadyke Bank
Murrow
Cambridgeshire
PE13 4SD

T: 07891175649
E: info.alexandradesign@gmail.com