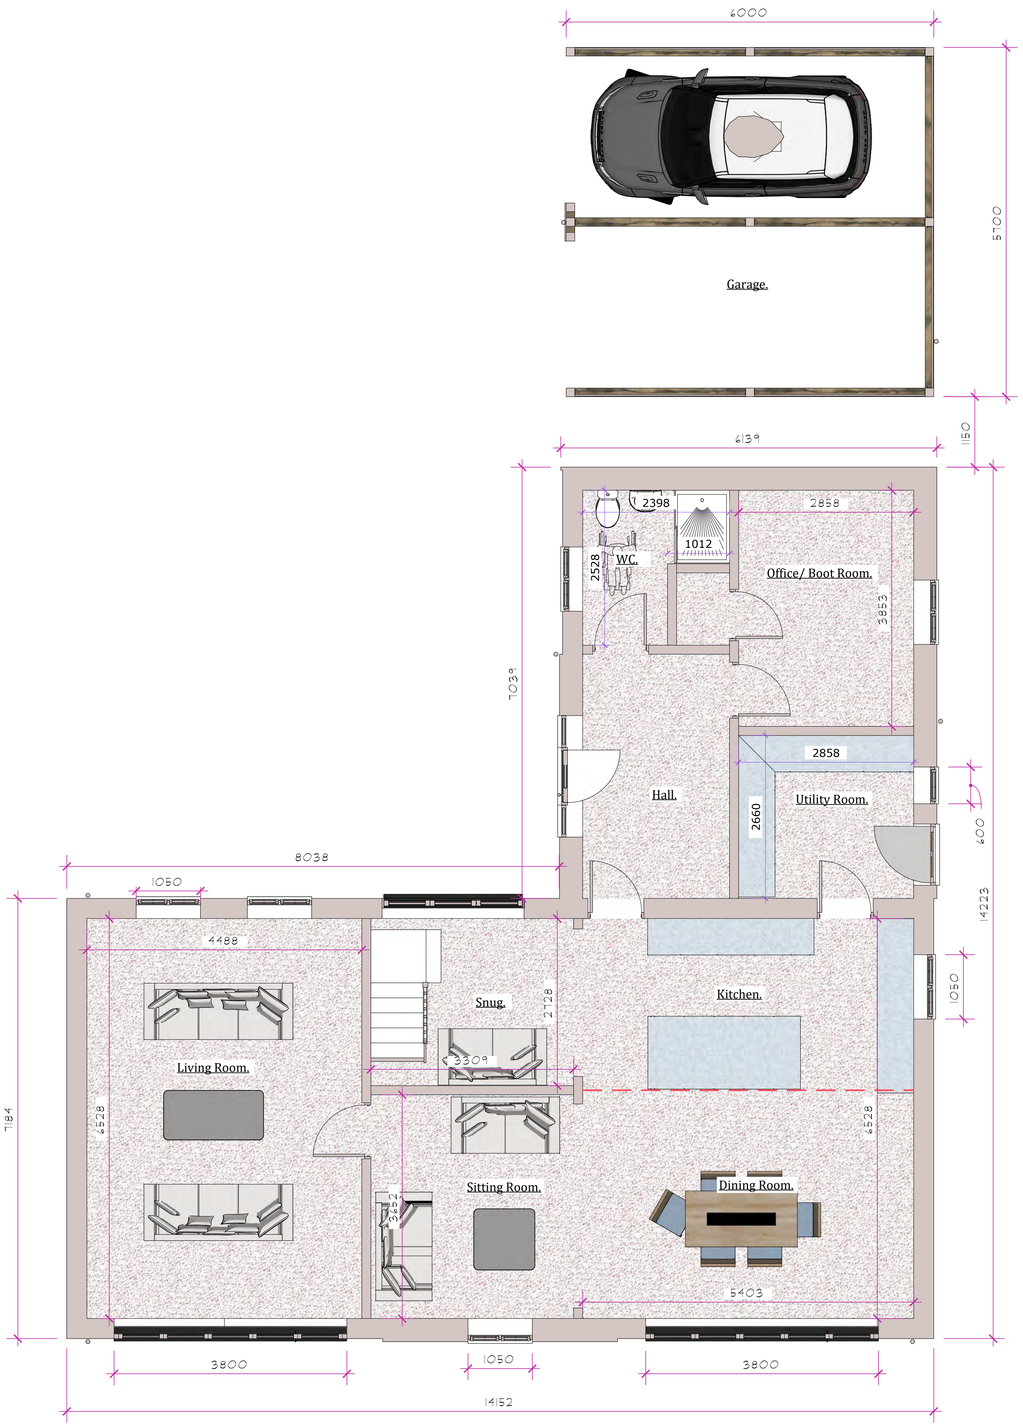


Proposed. Plan Ground Floor. (1700 mm)

E 4 Scale: 1mm:50mm

0 1 2 m

Scale 1:50

Structural engineers drawings and specifications take precedence

Elevations are shown as faceing the direction labeled. NOT from the direction of the viewing eye. Third angle projection.

Client.	
Mr P Sanderson	
Project Address.	
Orchard Farm, Dowsdale Bank, Shepeau Stow, Spalding, Lincs	
Project.	**Paper Size.**
New dwelling and garage cart barn.	A1
File Name.	
3a Planning Drawings A1	
Date Published.	**Modified.**
June 12, 2024	12 June 2024
Approval Stage	**Drawing Status**
Planning Pending	Planning ONLY
Bldg Cntrl Pending	
Client Apprvd	
Ext Con N/A	
Project Number. Version	**Drawing Sheet.**
24/ 112 24 06 12 01	4/06

Hilltop