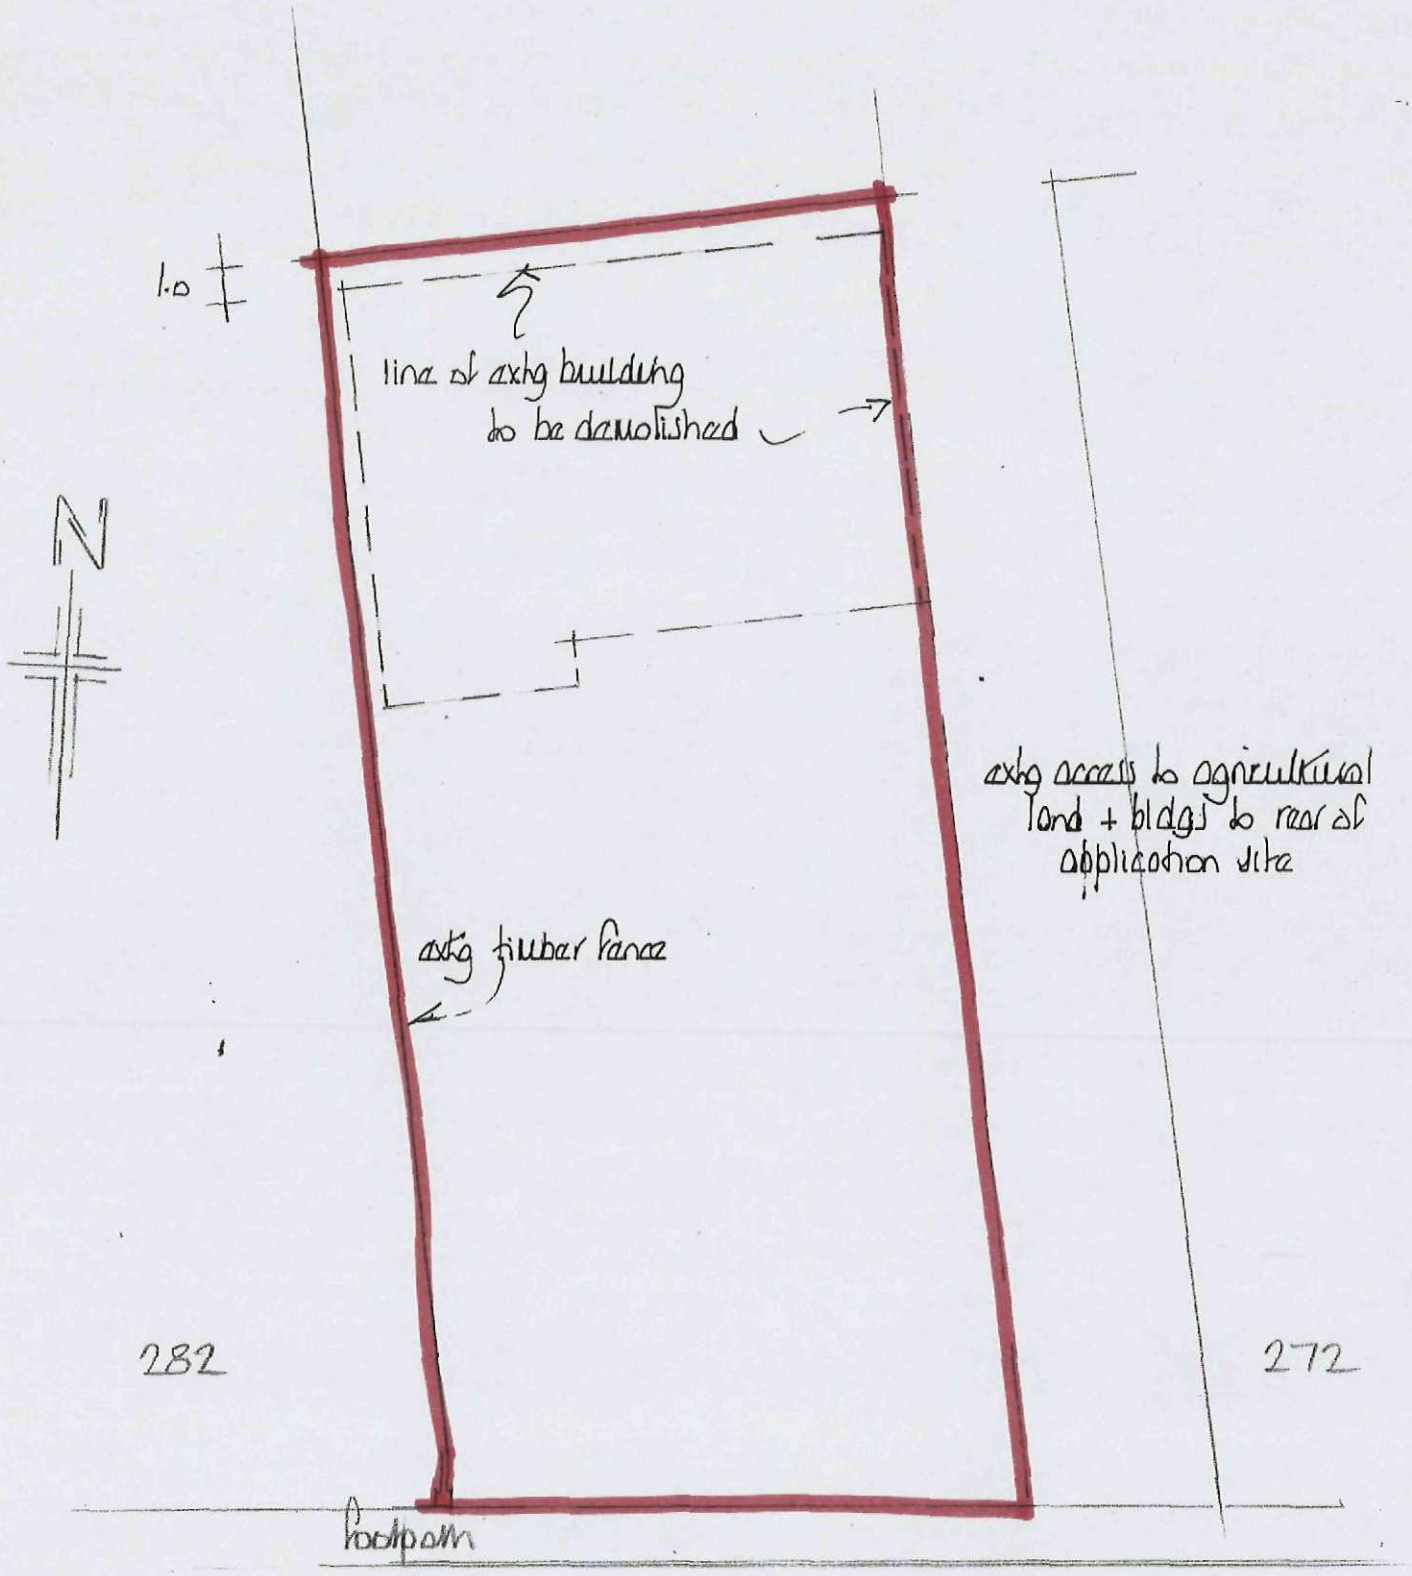



# residential development high road whaplode

SCALE 1:250