


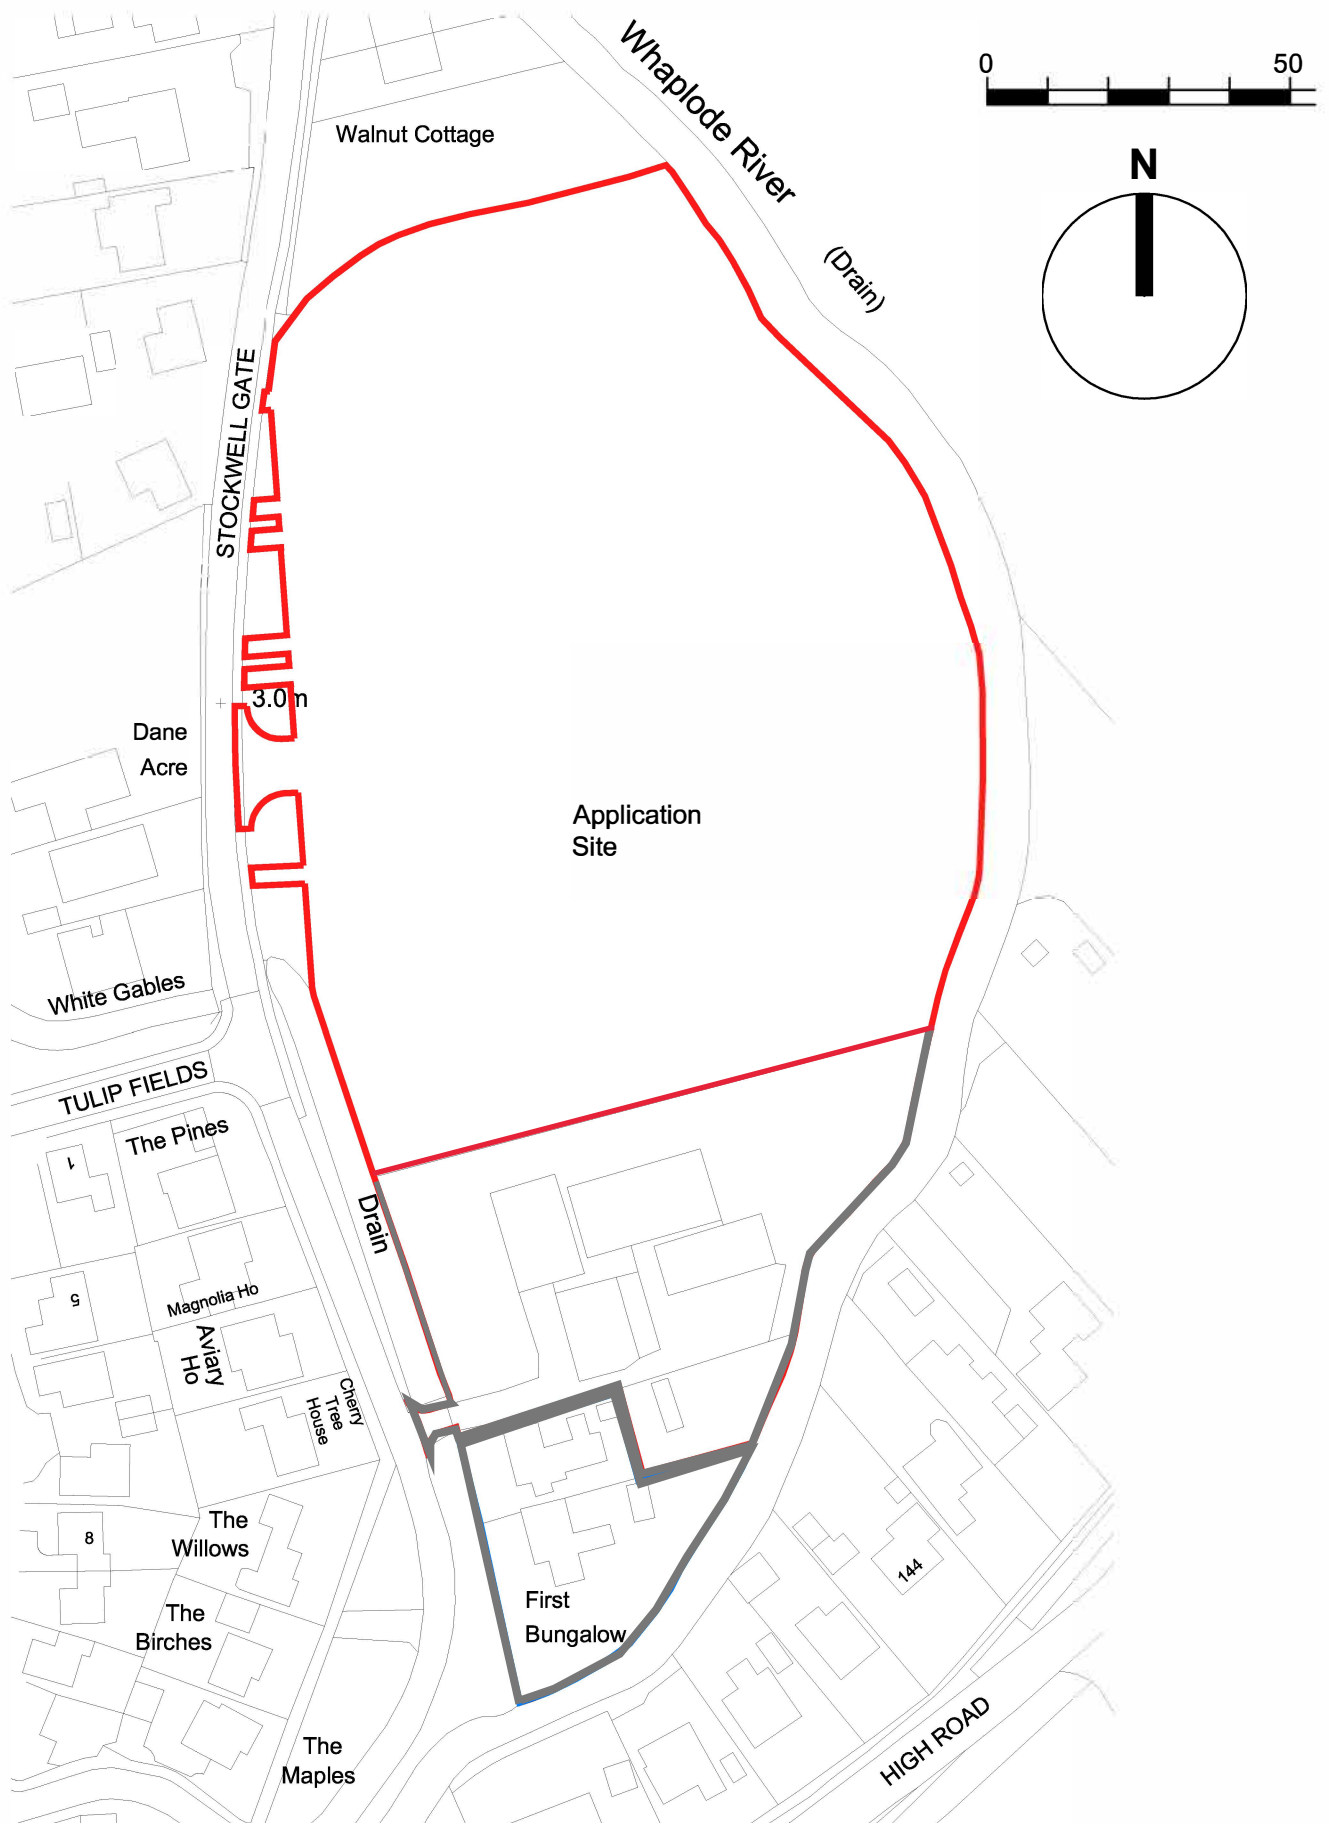

Project:
Stockwell Gate
Whaplode
Lincs

Drawing Title:
Location Plan

Client:
Stinders Homes SPV4 Ltd

Scale 1:1250 @ A4