

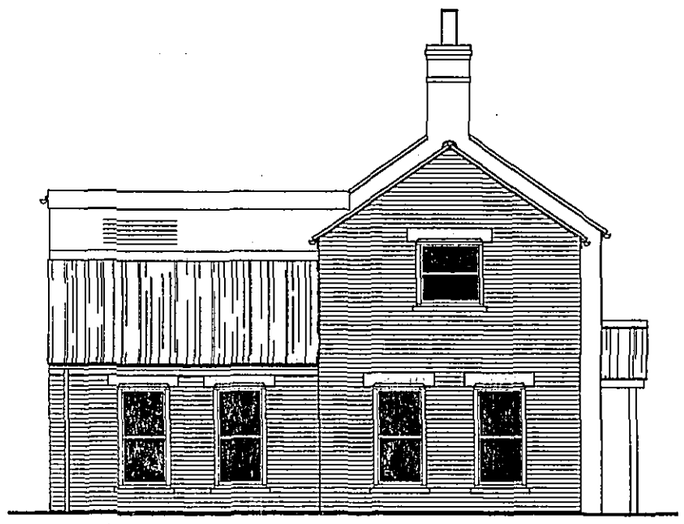



WEST ELEVATION PROPOSED

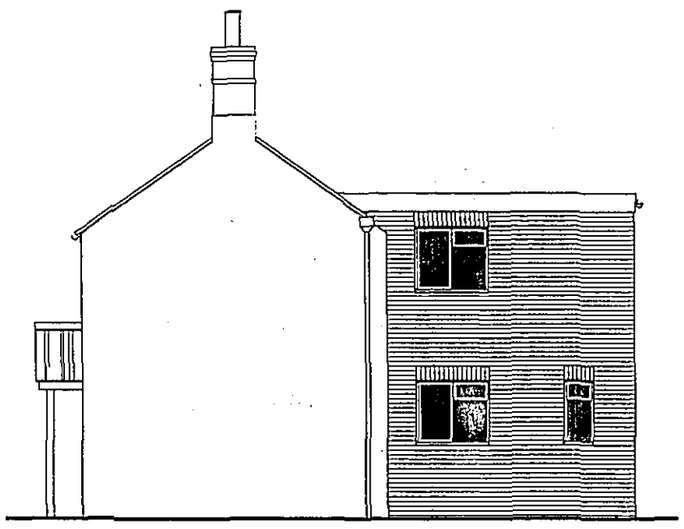


EAST ELEVATION PROPOSED

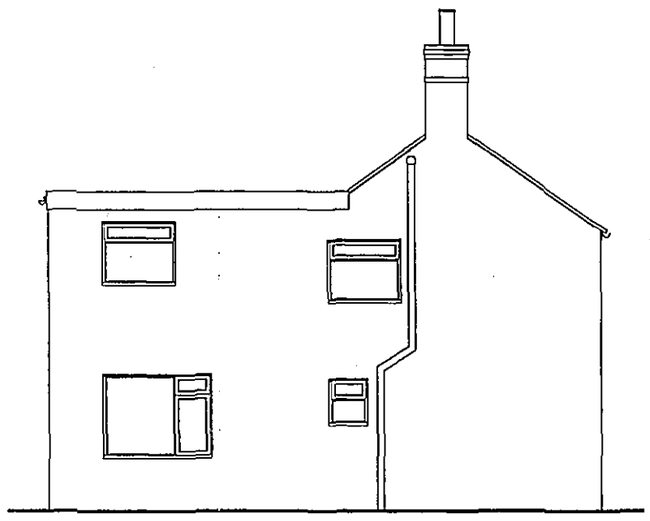

WEST ELEVATION EXISTING

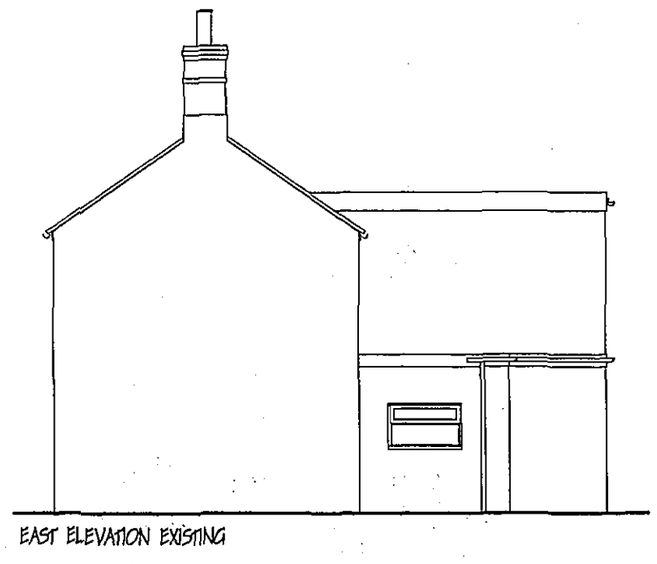


EAST ELEVATION EXISTING

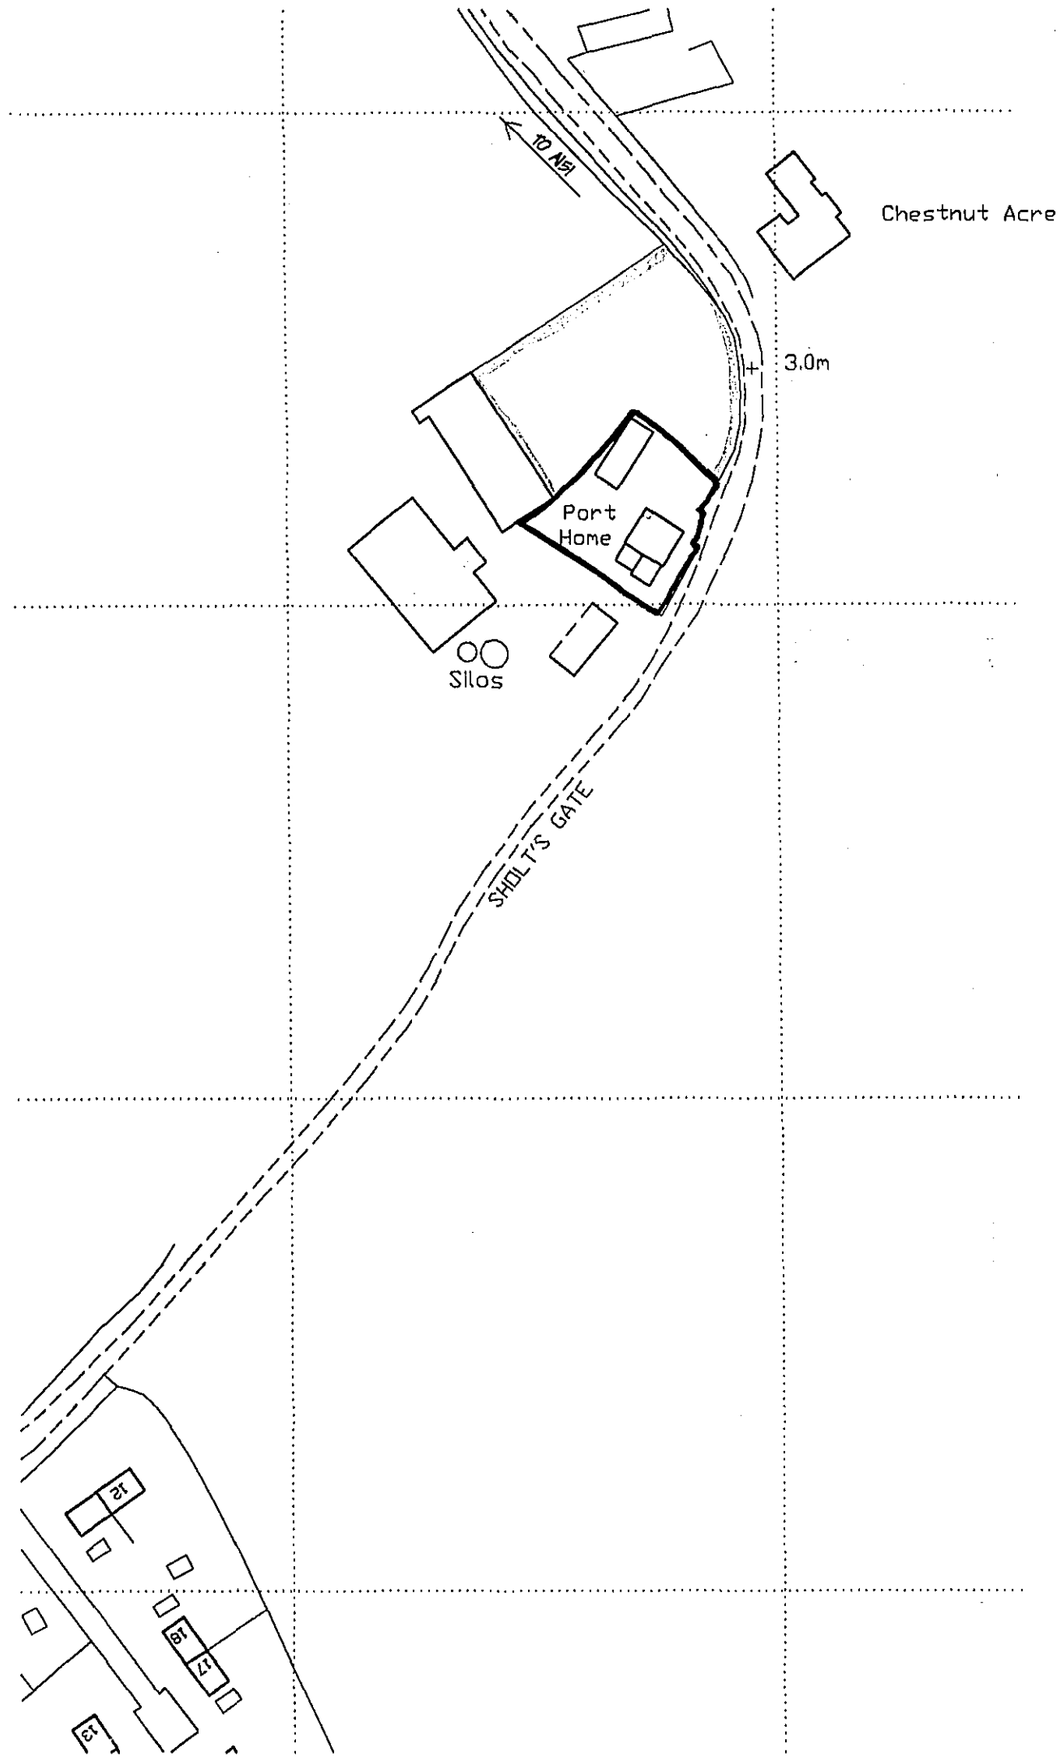

Crown Copyright. All rights reserved. Licence Number 100020449

LOCATION PLAN 1:1250

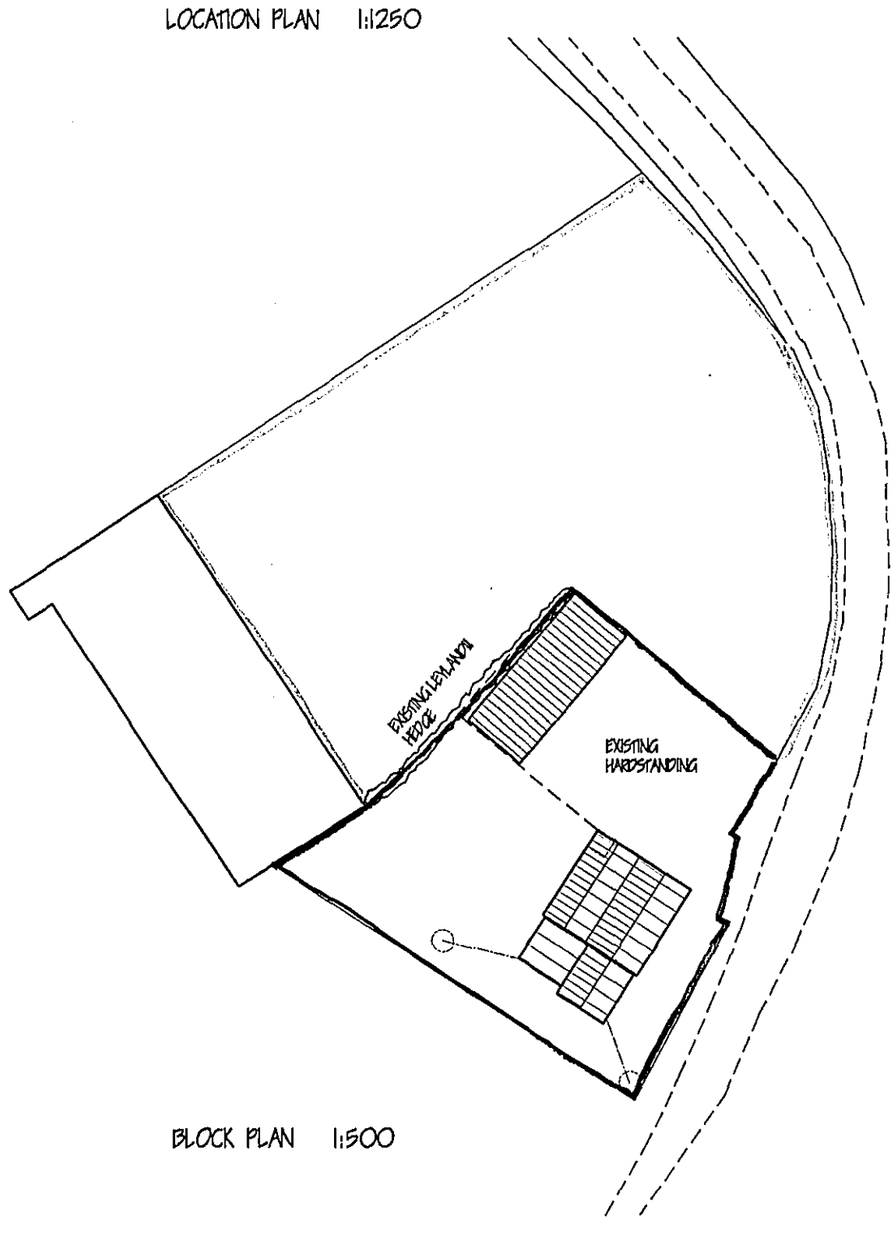

BLOCK PLAN 1:500