

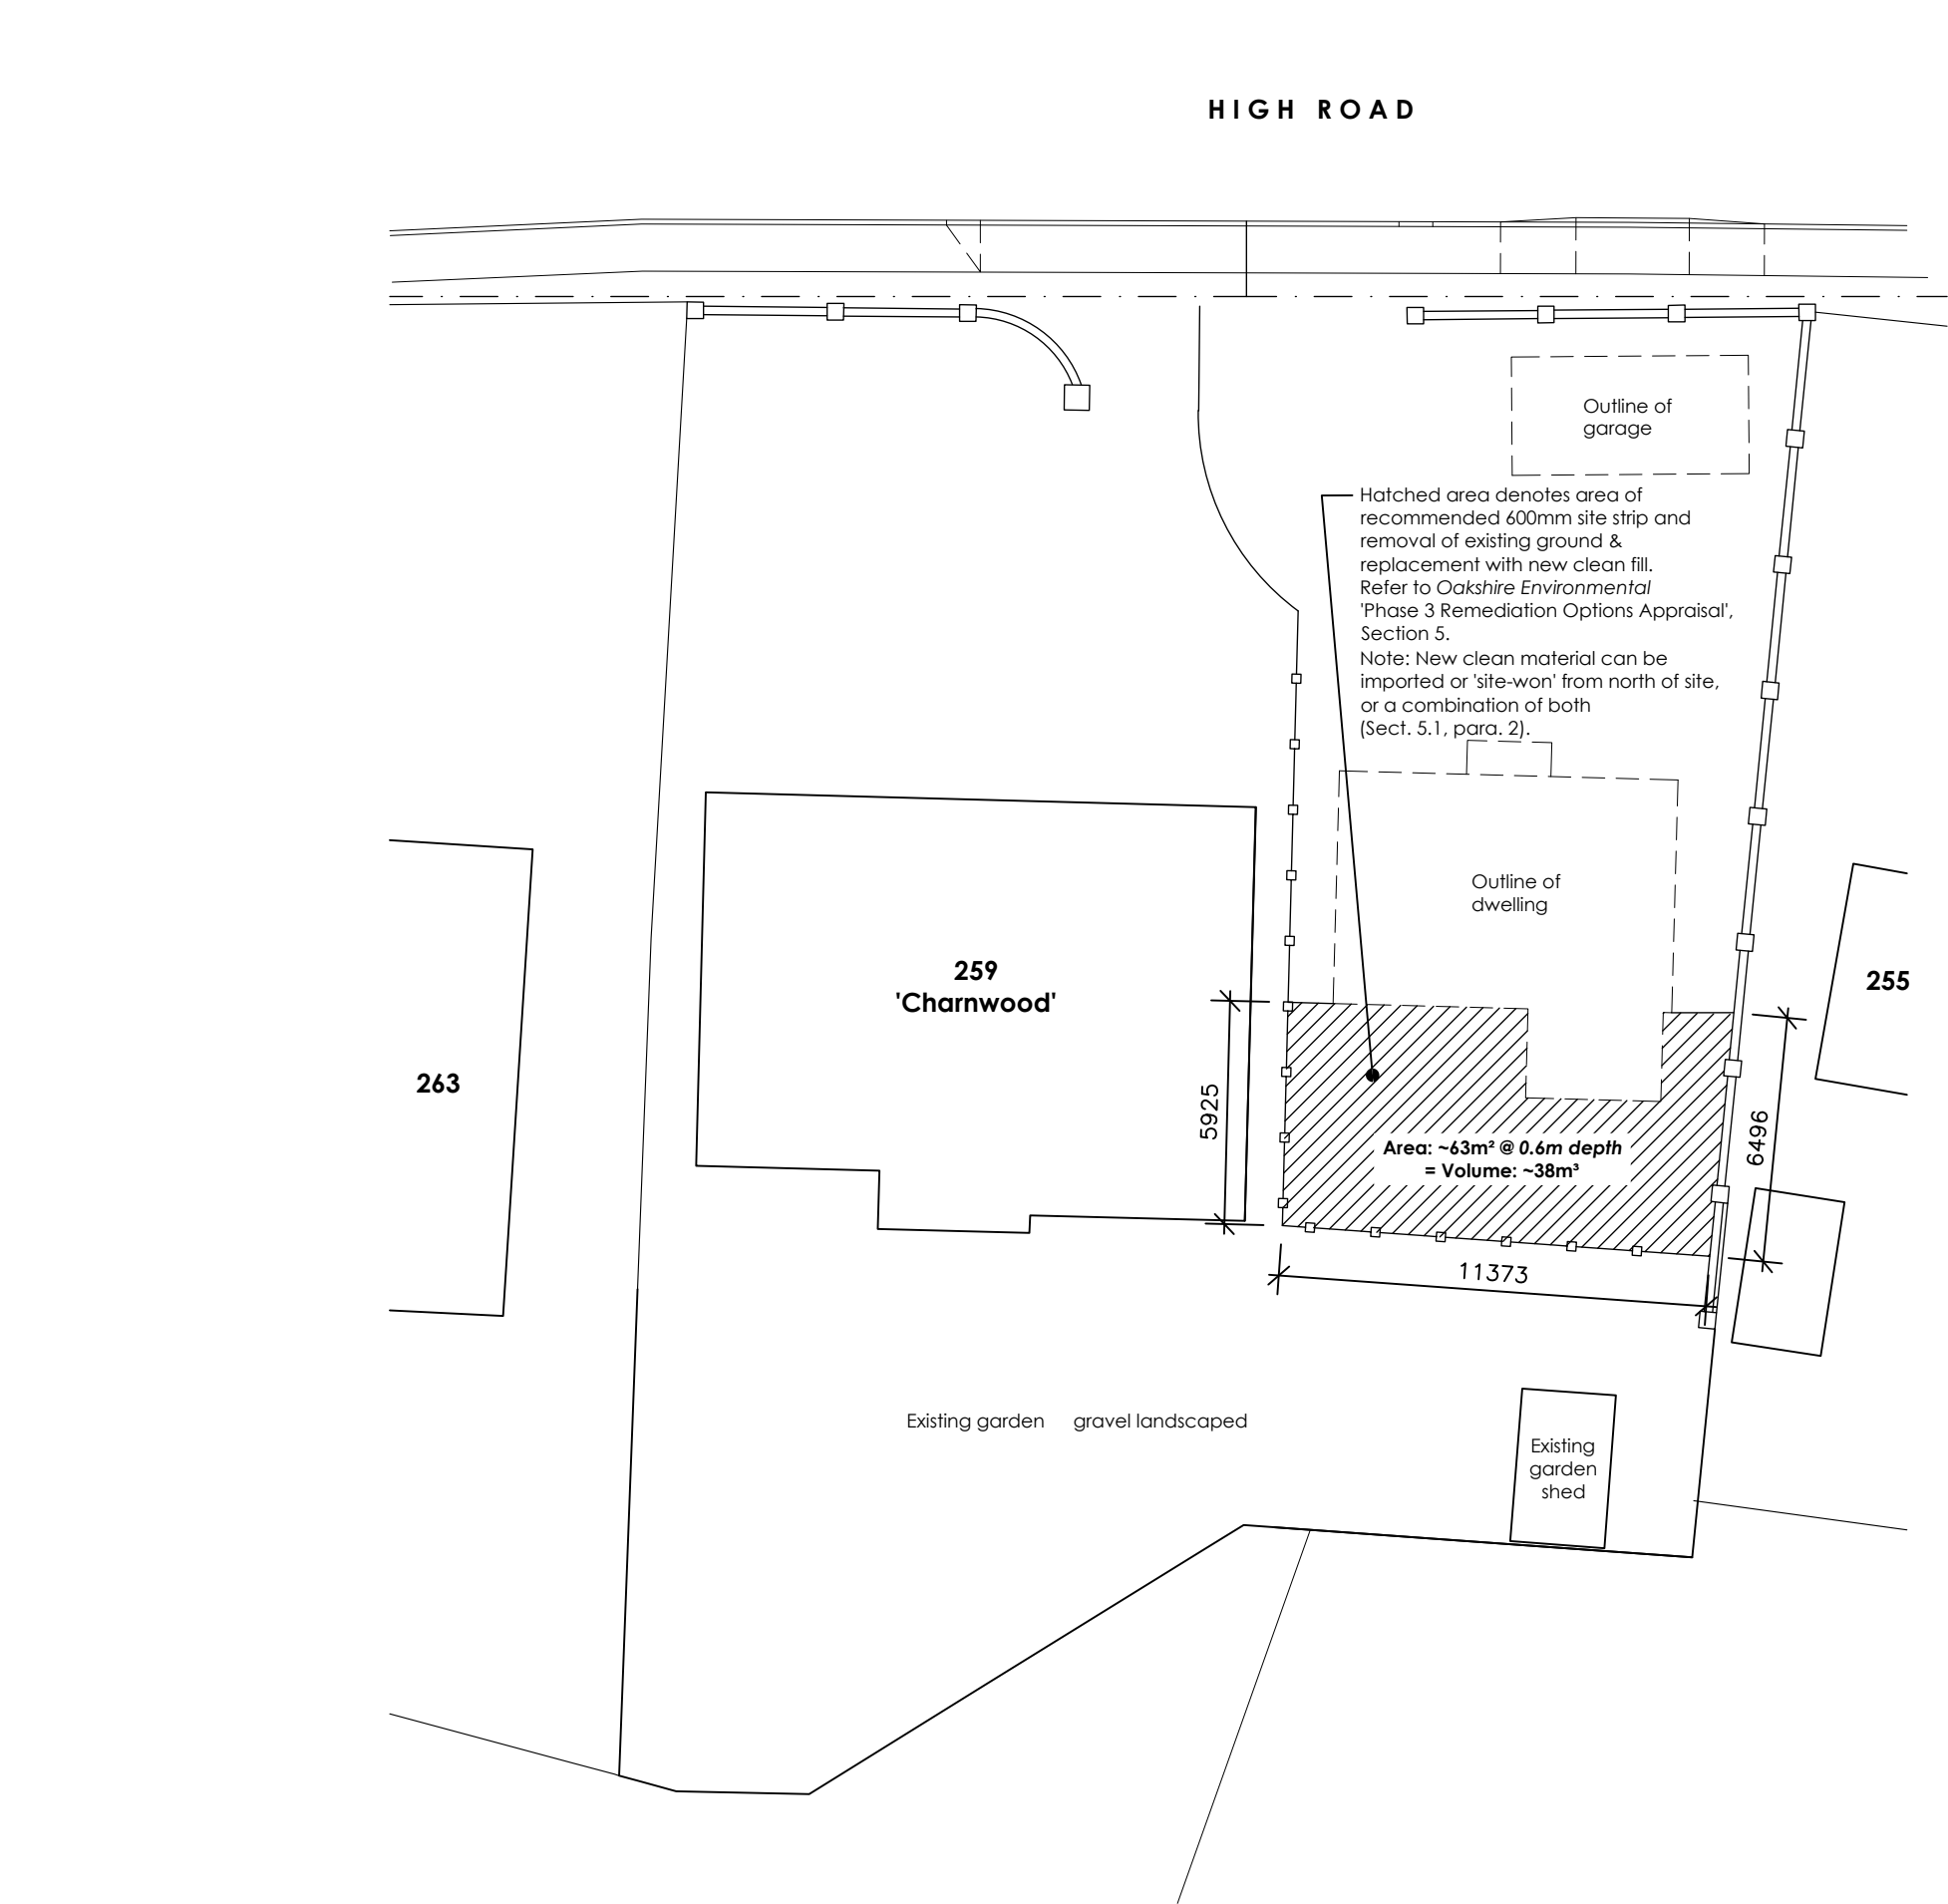


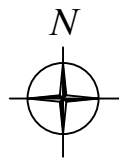

GROUND CONTAMINATION REMEDIATION PLAN

SCALE 1:200

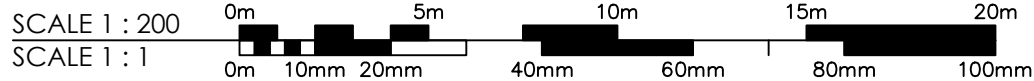

Copyright of this drawing is the property of GASarchitecture. It must not be reproduced/amended/used without the express consent in writing of GASarchitecture.

GASarchitecture
1 White Cottage
Lowgate
Fleet Hargate
Spalding
Lincolnshire
PE12 8LN

Tel: 07825 669 698
Email: info@gasarchitecture.co.uk
Socials: @GASarchitectureLincs

DO NOT SCALE FROM THIS DRAWING. ALL DIMENSIONS TO BE CHECKED ON SITE. RAISE ANY DISCREPANCIES WITH GASARCHITECTURE.

DRAWING TO BE READ IN COLOUR

Revision	Description	Date
 GAS architecture Building Design & Planning Services 07825 669698 info@gasarchitecture.co.uk		
Client:	La Rose Homes Ltd.	
Project:	Proposed Dwelling at:- Land Adjacent to 'Charnwood' 259 High Road Whaplode, Spalding, Lincs PE12 6TG	
Drawing Title:	Ground Contamination Remediation Plan	
Scale:	1:200 @ A3	
Date:	MAR '23	
Proj No.	Drawing No.	Revision:
1034	4003	.