


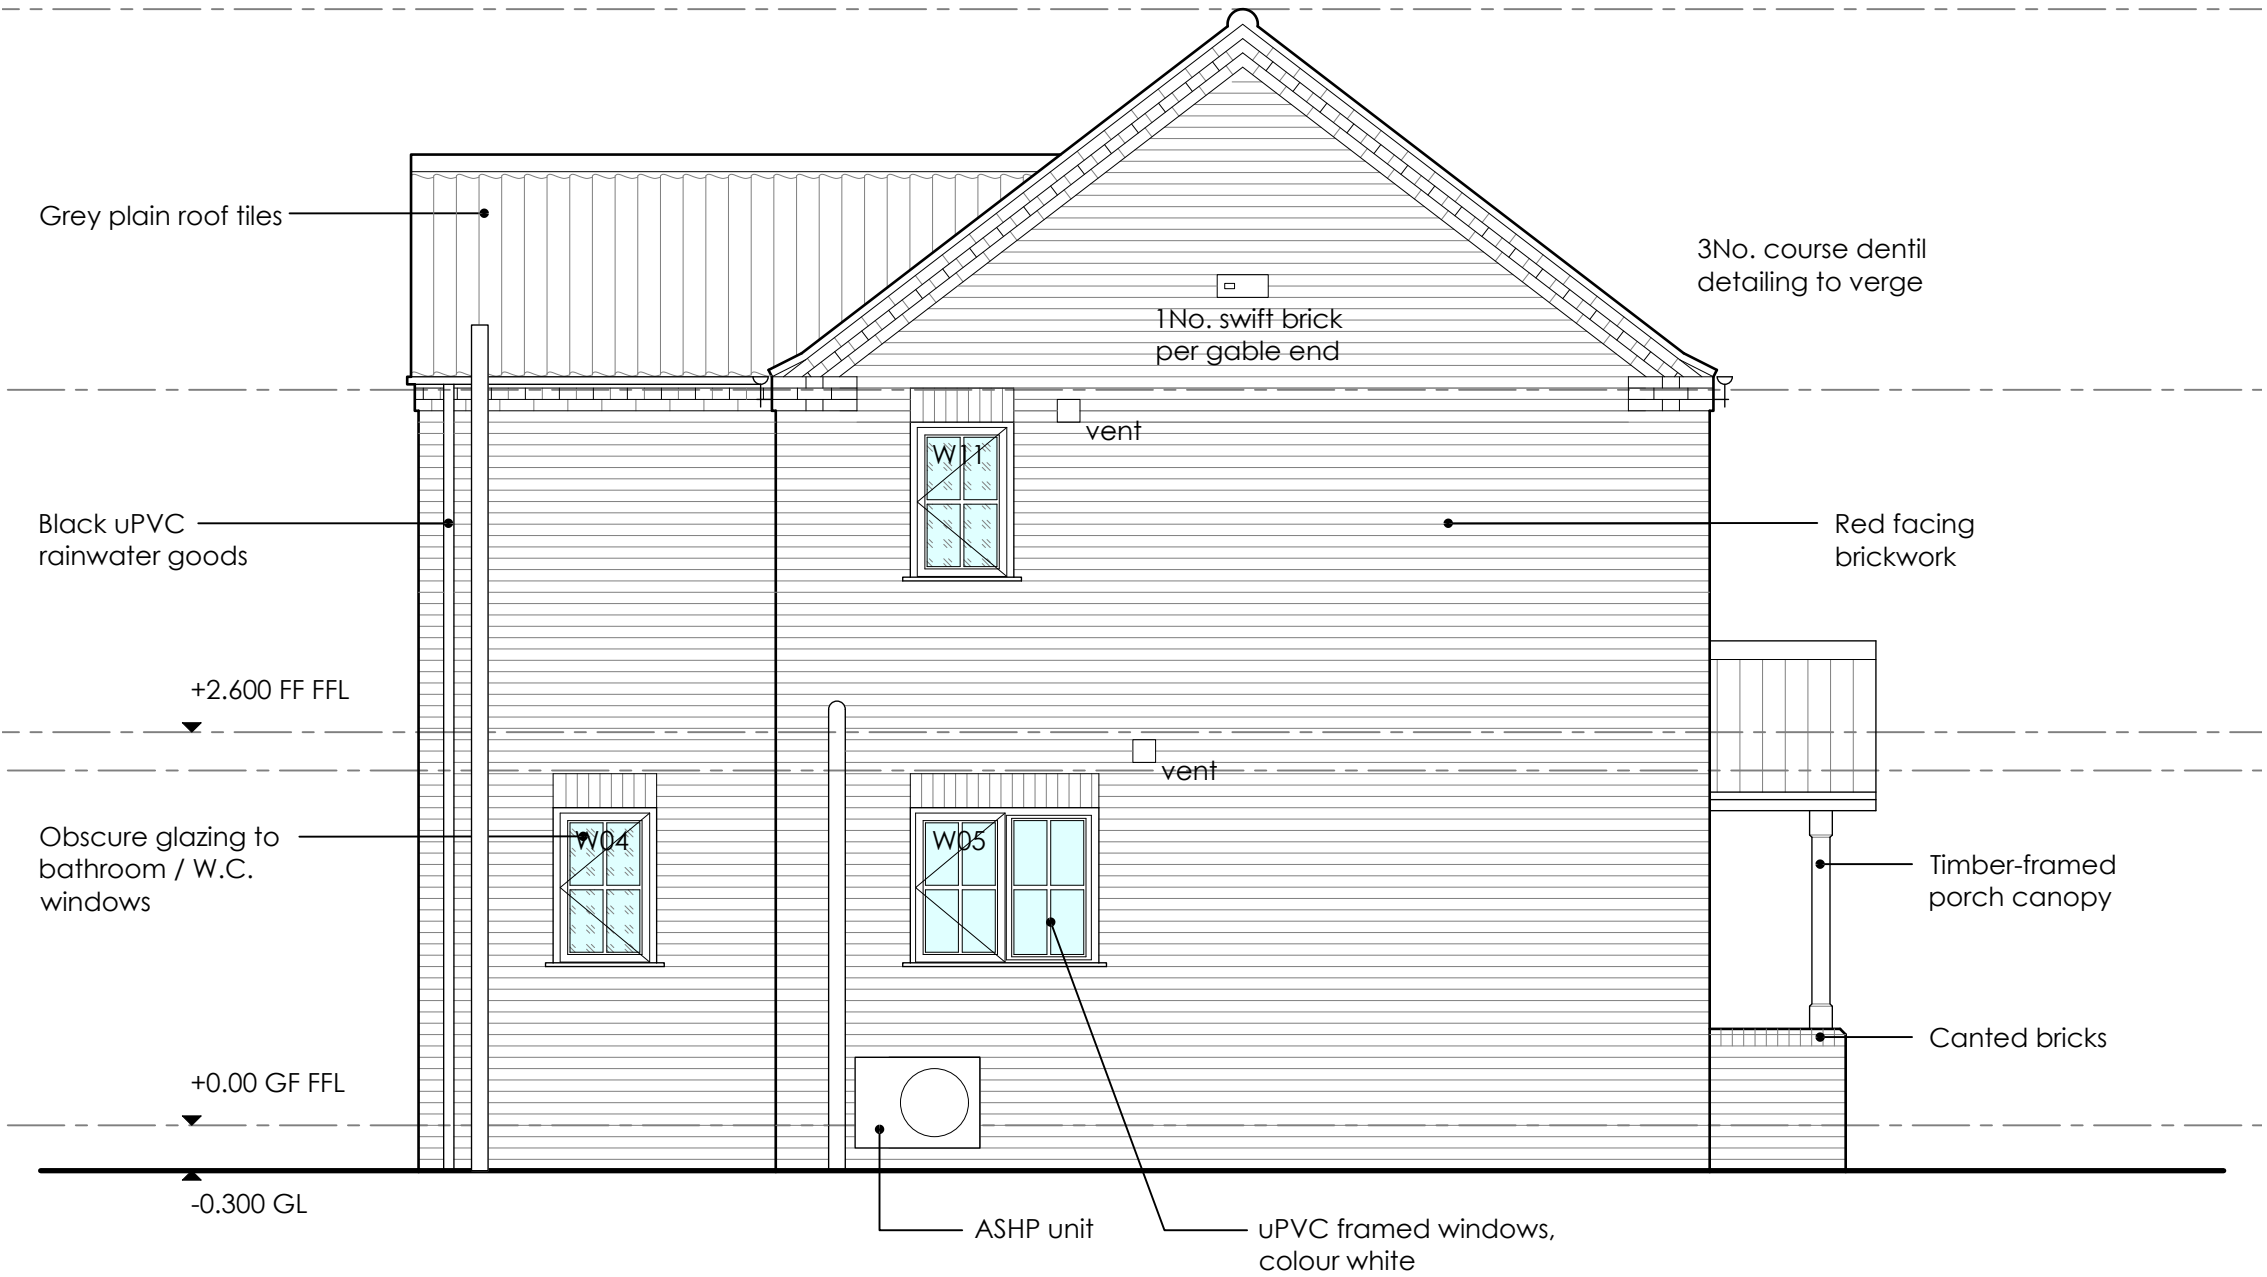

EAST (SIDE) ELEVATION

SCALE 1:50



Revision	Description	Date
 GAS architecture Building Design & Planning Services 07825 669698 info@gasarchitecture.co.uk		
Client:	La Rose Homes Ltd.	
Project:	Proposed Dwelling at:- Land Adjacent to 'Charnwood' 259 High Road Whaplode, Spalding, Lincs PE12 6TG	
Drawing Title:	East (Side) Elevation	
Scale:	1:50 @ A3	
Date:	MAR '23	
Proj No.	Drawing No.	Revision:
1034	4011	.