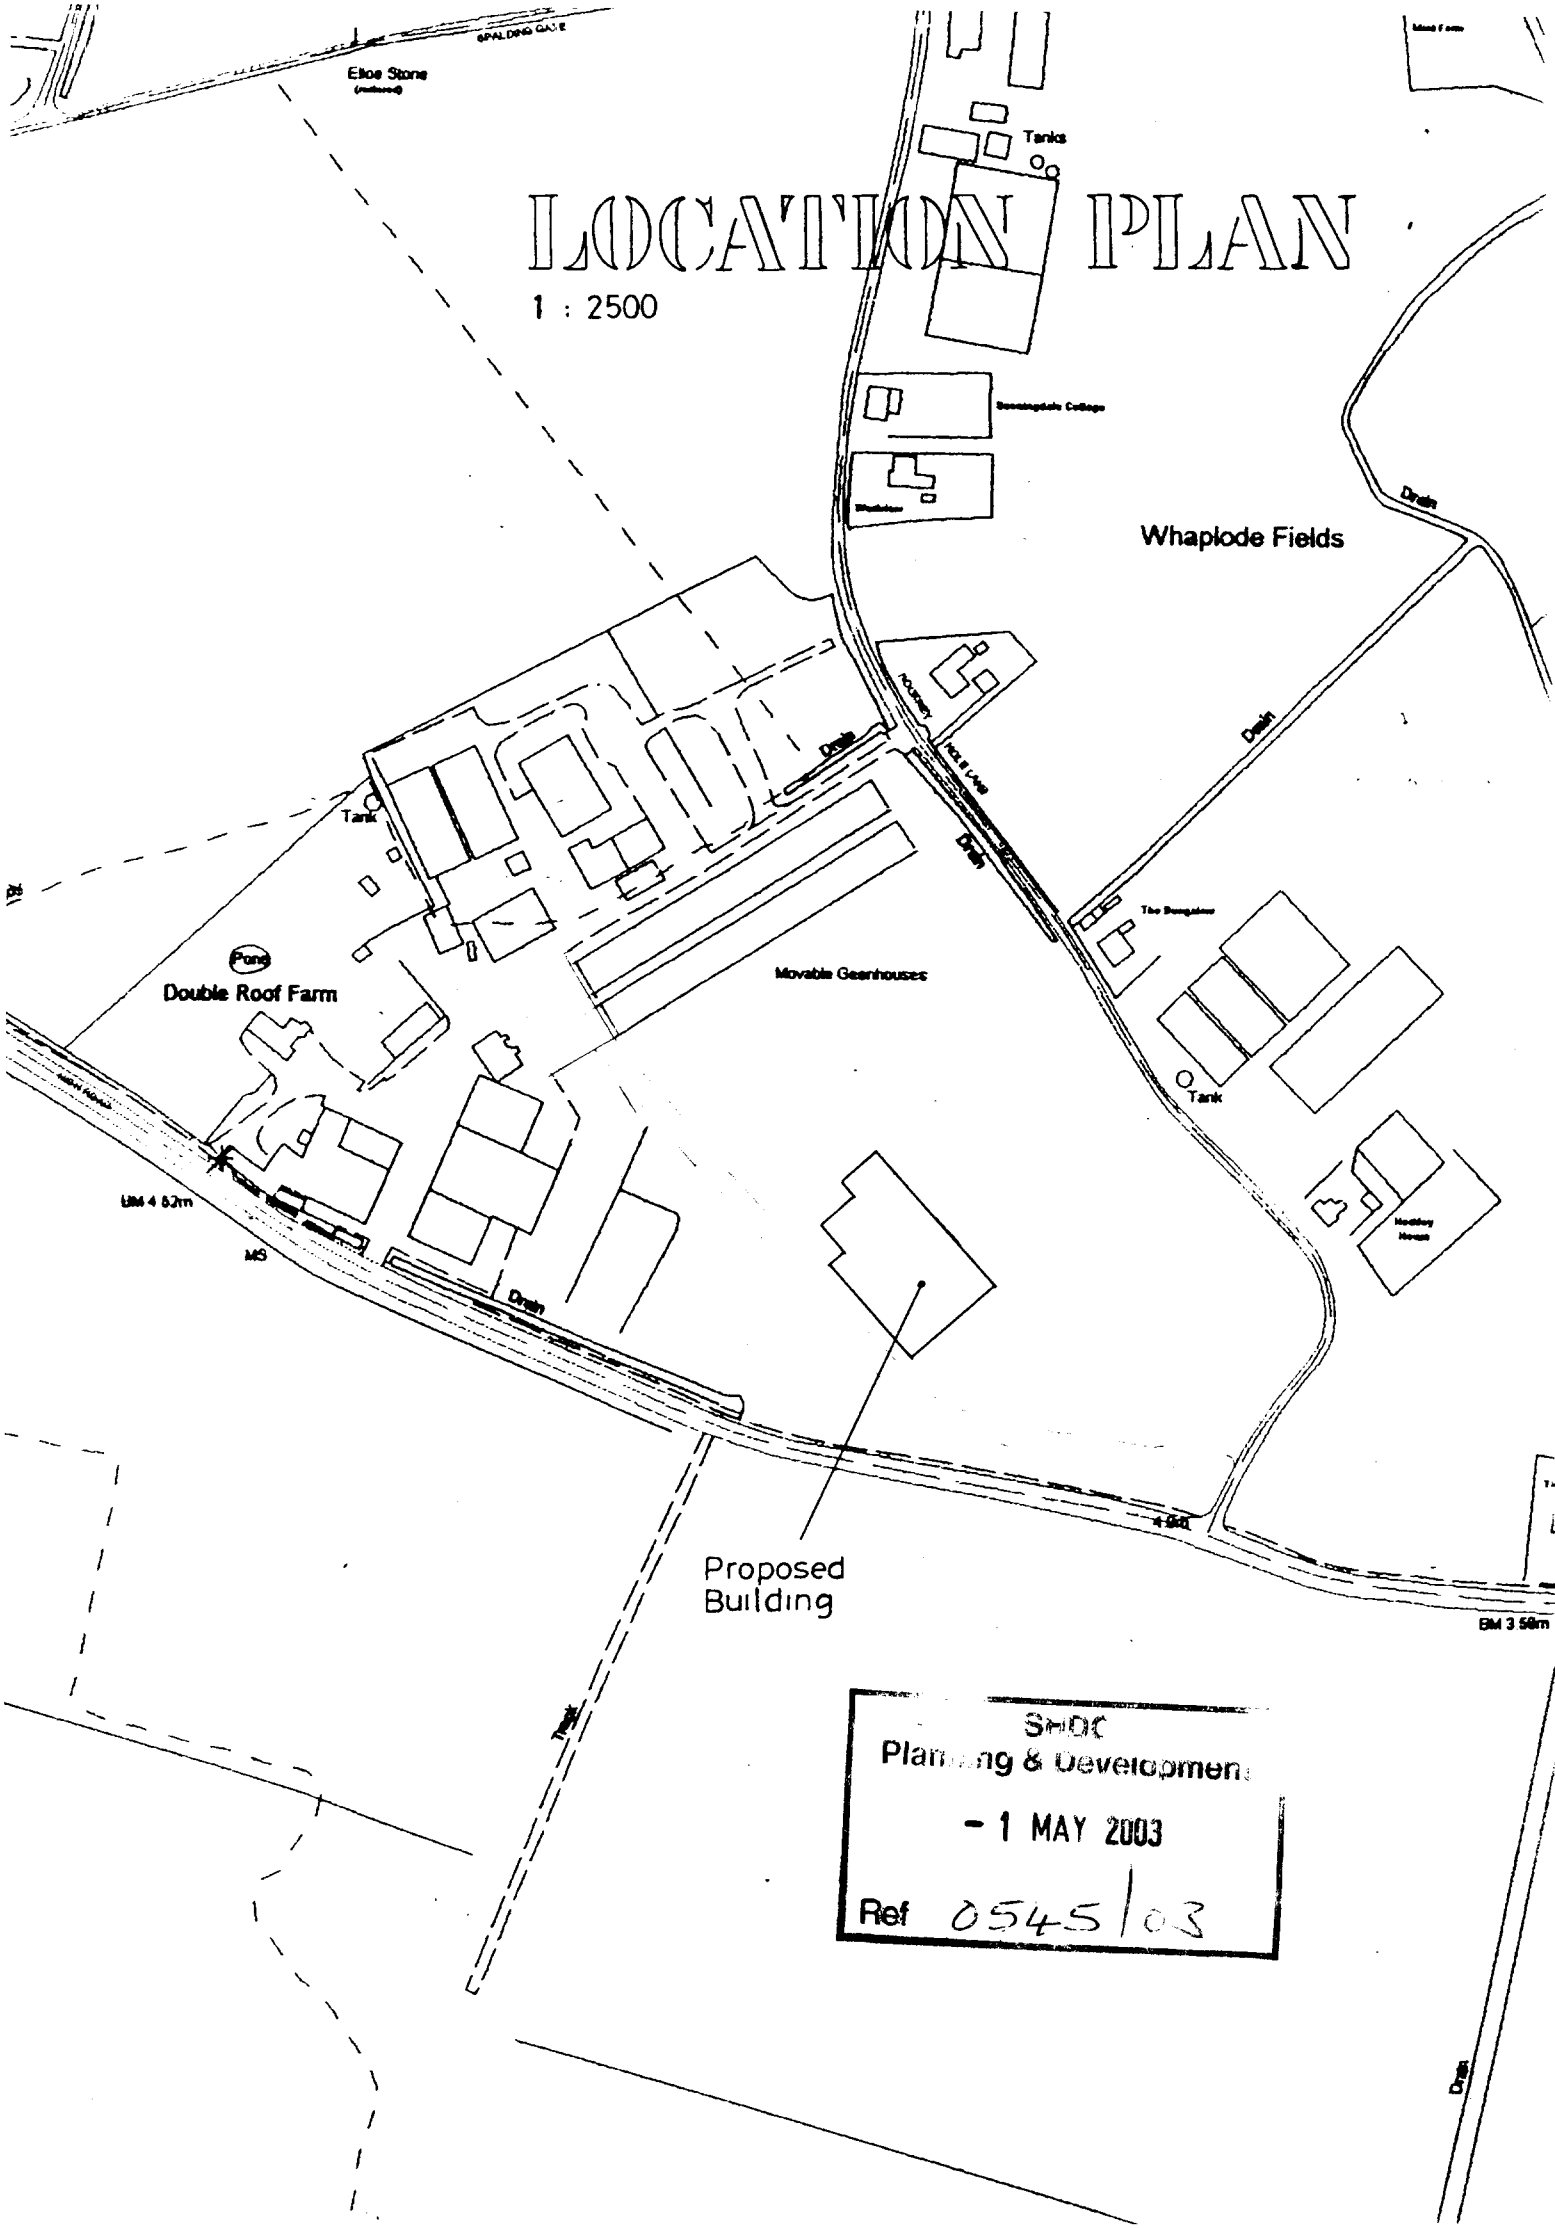

LOCATION PLAN
1 : 2500
Tanks
Whaplode Fields
Drain
Tank
Pond
Double Roof Farm
Movable Greenhouses
Tank
Proposed
Building
SHDC
Planning & Development
- 1 MAY 2003
Ref 0545/03