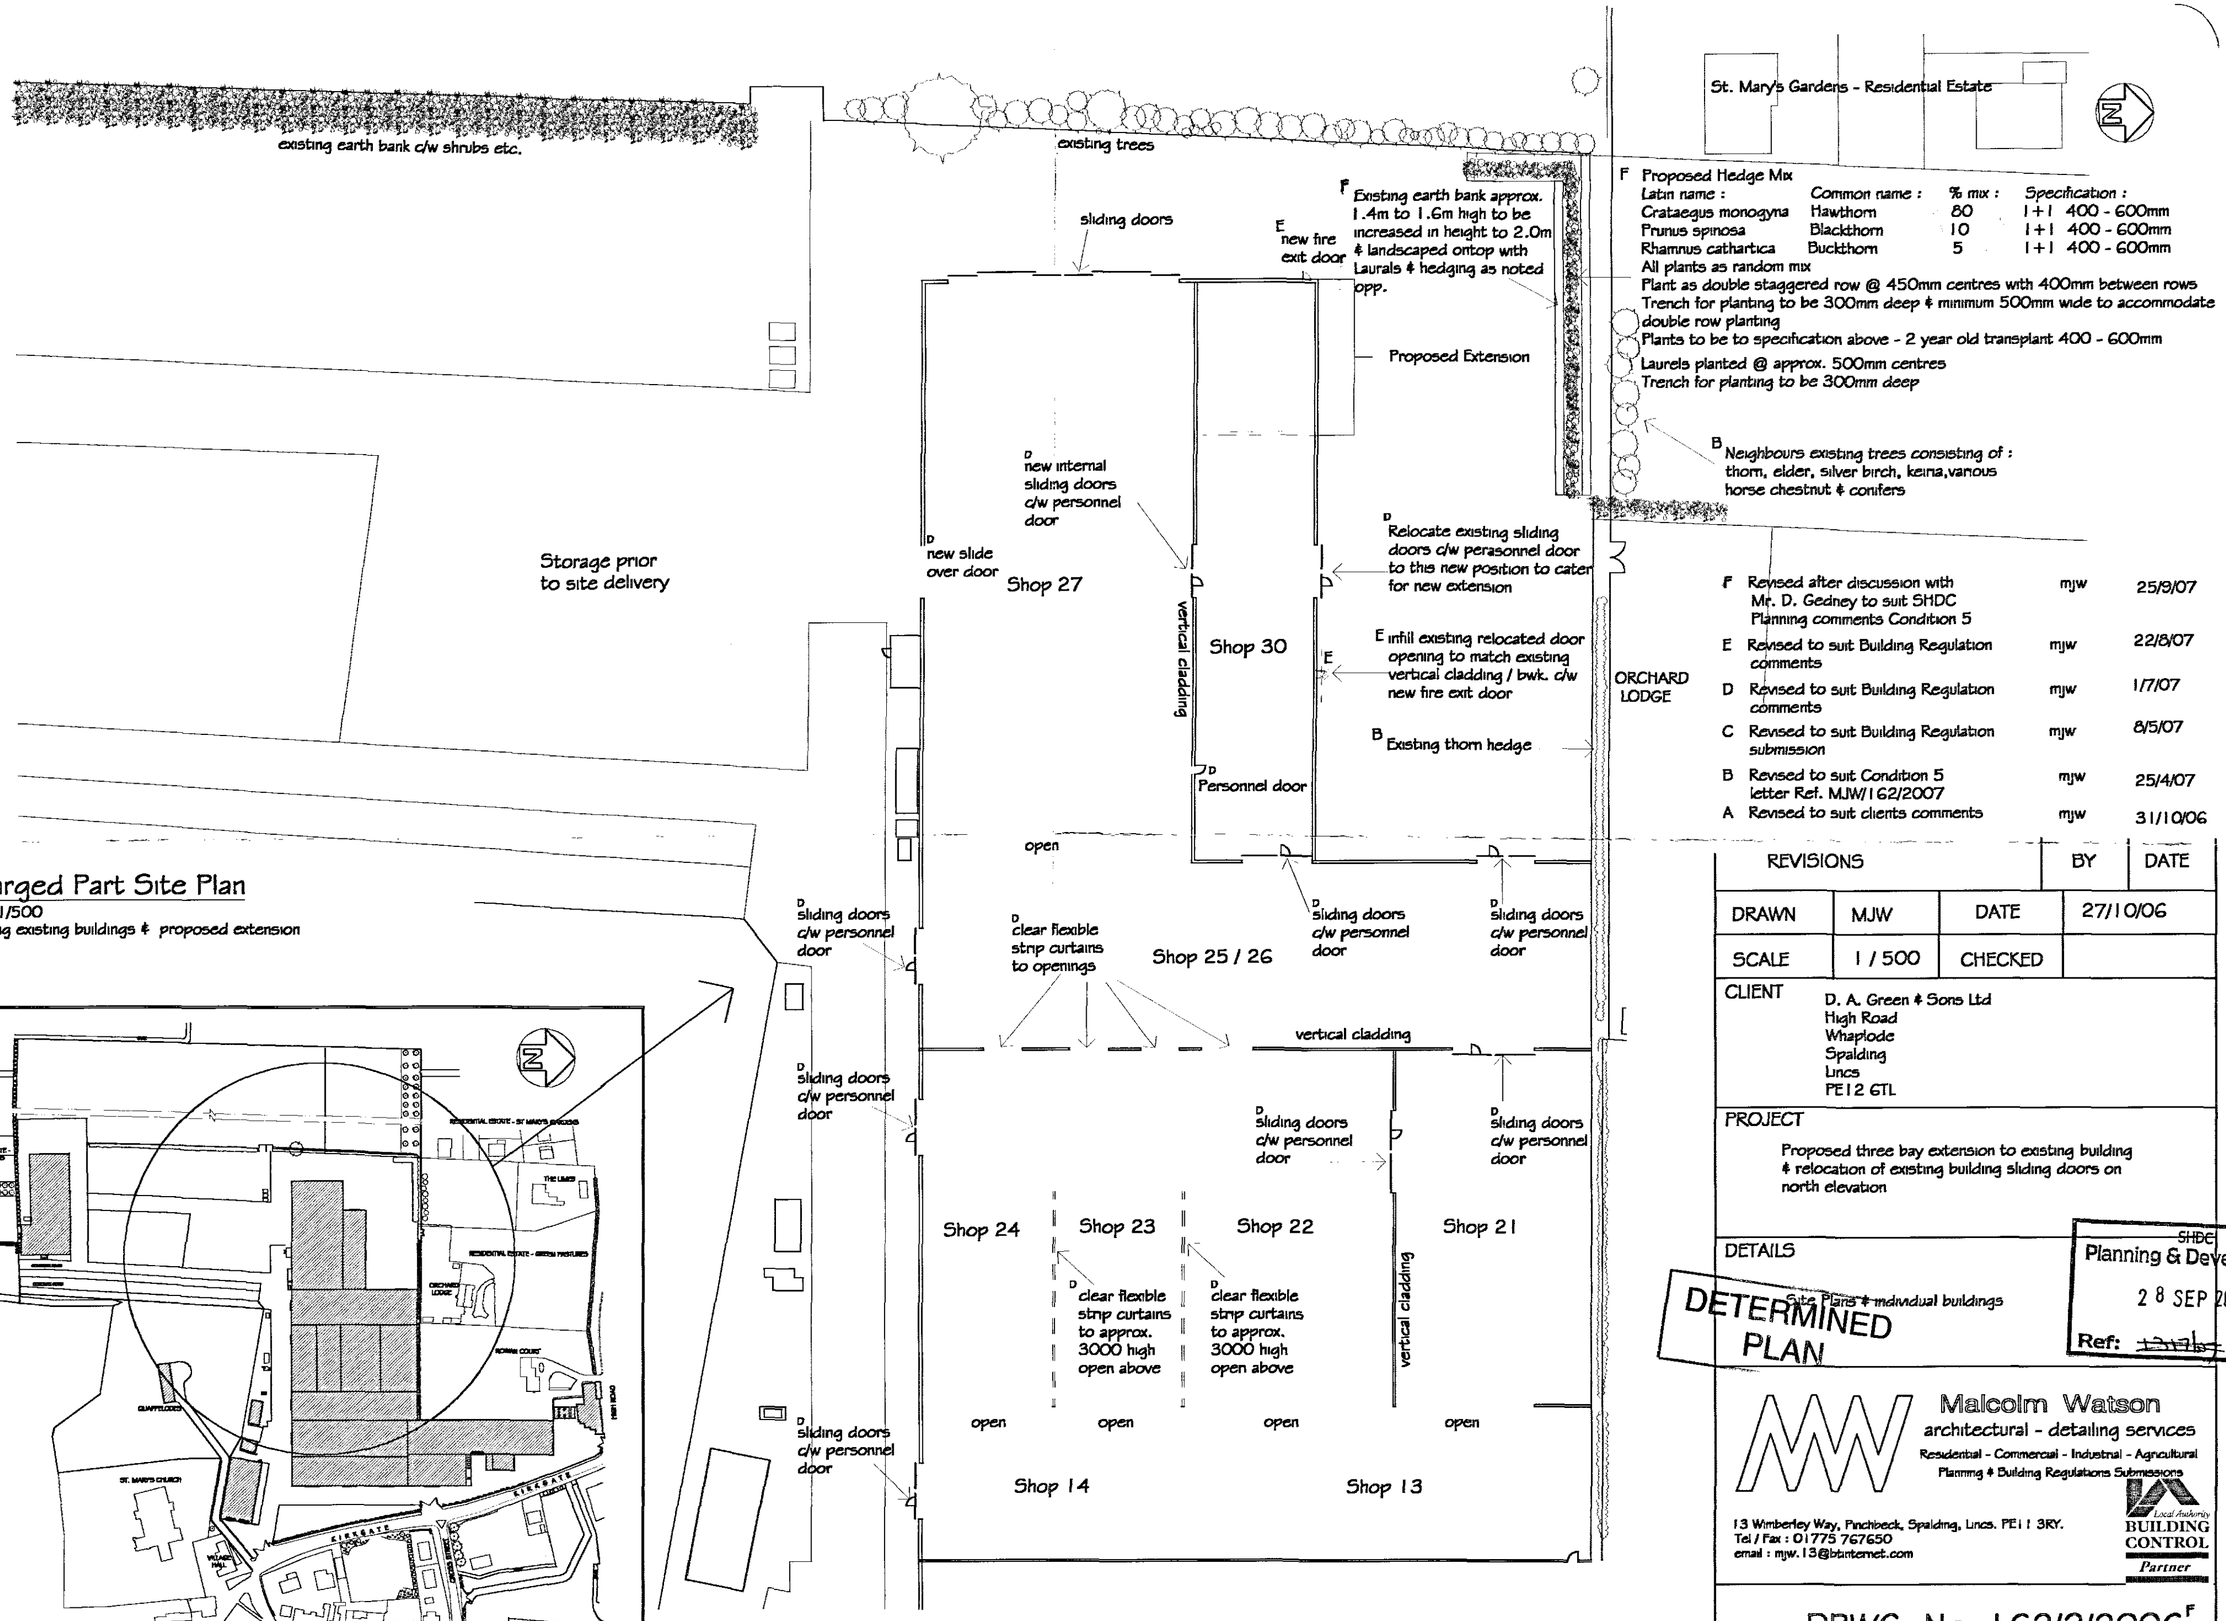

Enlarged Part Site Plan

scale 1/500
showing existing buildings & proposed extension

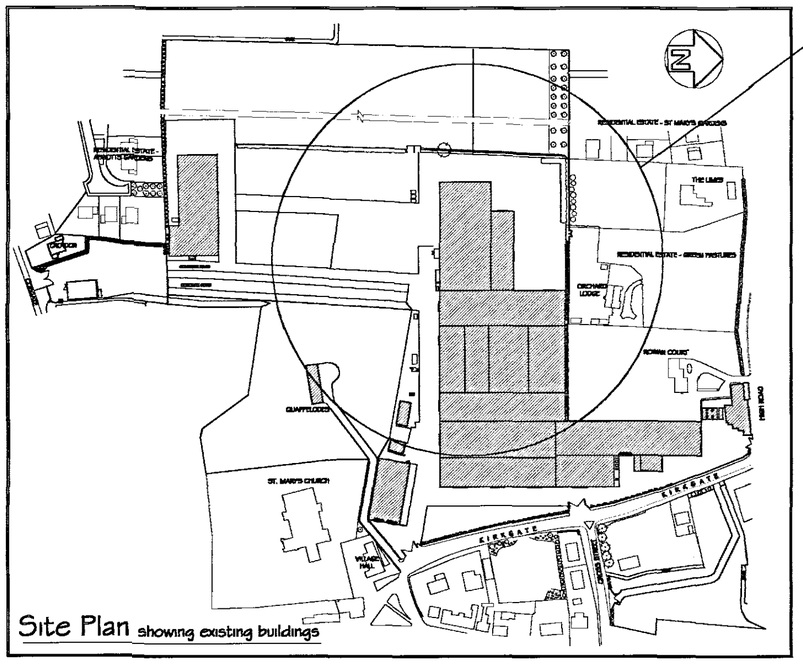

Site Plan showing existing buildings

F Proposed Hedge Mix

Latin name :	Common name :	% mix :	Specification :
Crataegus monogyna	Hawthorn	80	1+1 400 - 600mm
Prunus spinosa	Blackthorn	10	1+1 400 - 600mm
Rhamnus cathartica	Buckthorn	5	1+1 400 - 600mm

All plants as random mix
Plant as double staggered row @ 450mm centres with 400mm between rows
Trench for planting to be 300mm deep & minimum 500mm wide to accommodate double row planting
Plants to be to specification above - 2 year old transplant 400 - 600mm
Laurels planted @ approx. 500mm centres
Trench for planting to be 300mm deep

B Neighbours existing trees consisting of : thorn, elder, silver birch, keina, various horse chestnut & conifers

F	Revised after discussion with Mr. D. Gedney to suit SHDC Planning comments Condition 5	mjw	25/9/07
E	Revised to suit Building Regulation comments	mjw	22/8/07
D	Revised to suit Building Regulation comments	mjw	1/7/07
C	Revised to suit Building Regulation submission	mjw	8/5/07
B	Revised to suit Condition 5 letter Ref. MJW/162/2007	mjw	25/4/07
A	Revised to suit clients comments	mjw	31/10/06

REVISIONS		BY	DATE
DRAWN	MJW	DATE	27/10/06
SCALE	1 / 500	CHECKED	

CLIENT
D. A. Green & Sons Ltd
High Road
Whaplode
Spalding
Lincs
PE12 6TL

PROJECT
Proposed three bay extension to existing building & relocation of existing building sliding doors on north elevation

DETAILS
Site Plans & individual buildings

DETERMINED PLAN

SHDC
Planning & Developmen
28 SEP 2007
Ref: [illegible]

Malcolm Watson
architectural - detailing services
Residential - Commercial - Industrial - Agricultural
Planning & Building Regulations Submissions
13 Wimberley Way, Pinchbeck, Spalding, Lincs. PE11 3RY.
Tel / Fax : 01775 767650
email : mjw.13@btinternet.com
Local Authority BUILDING CONTROL Partner

DRWG No. 162/2/2006 F

This drawing to be read in conjunction with D.A.Green & Sons Ltd. letter ref. DWG/JMD 30 October 2006